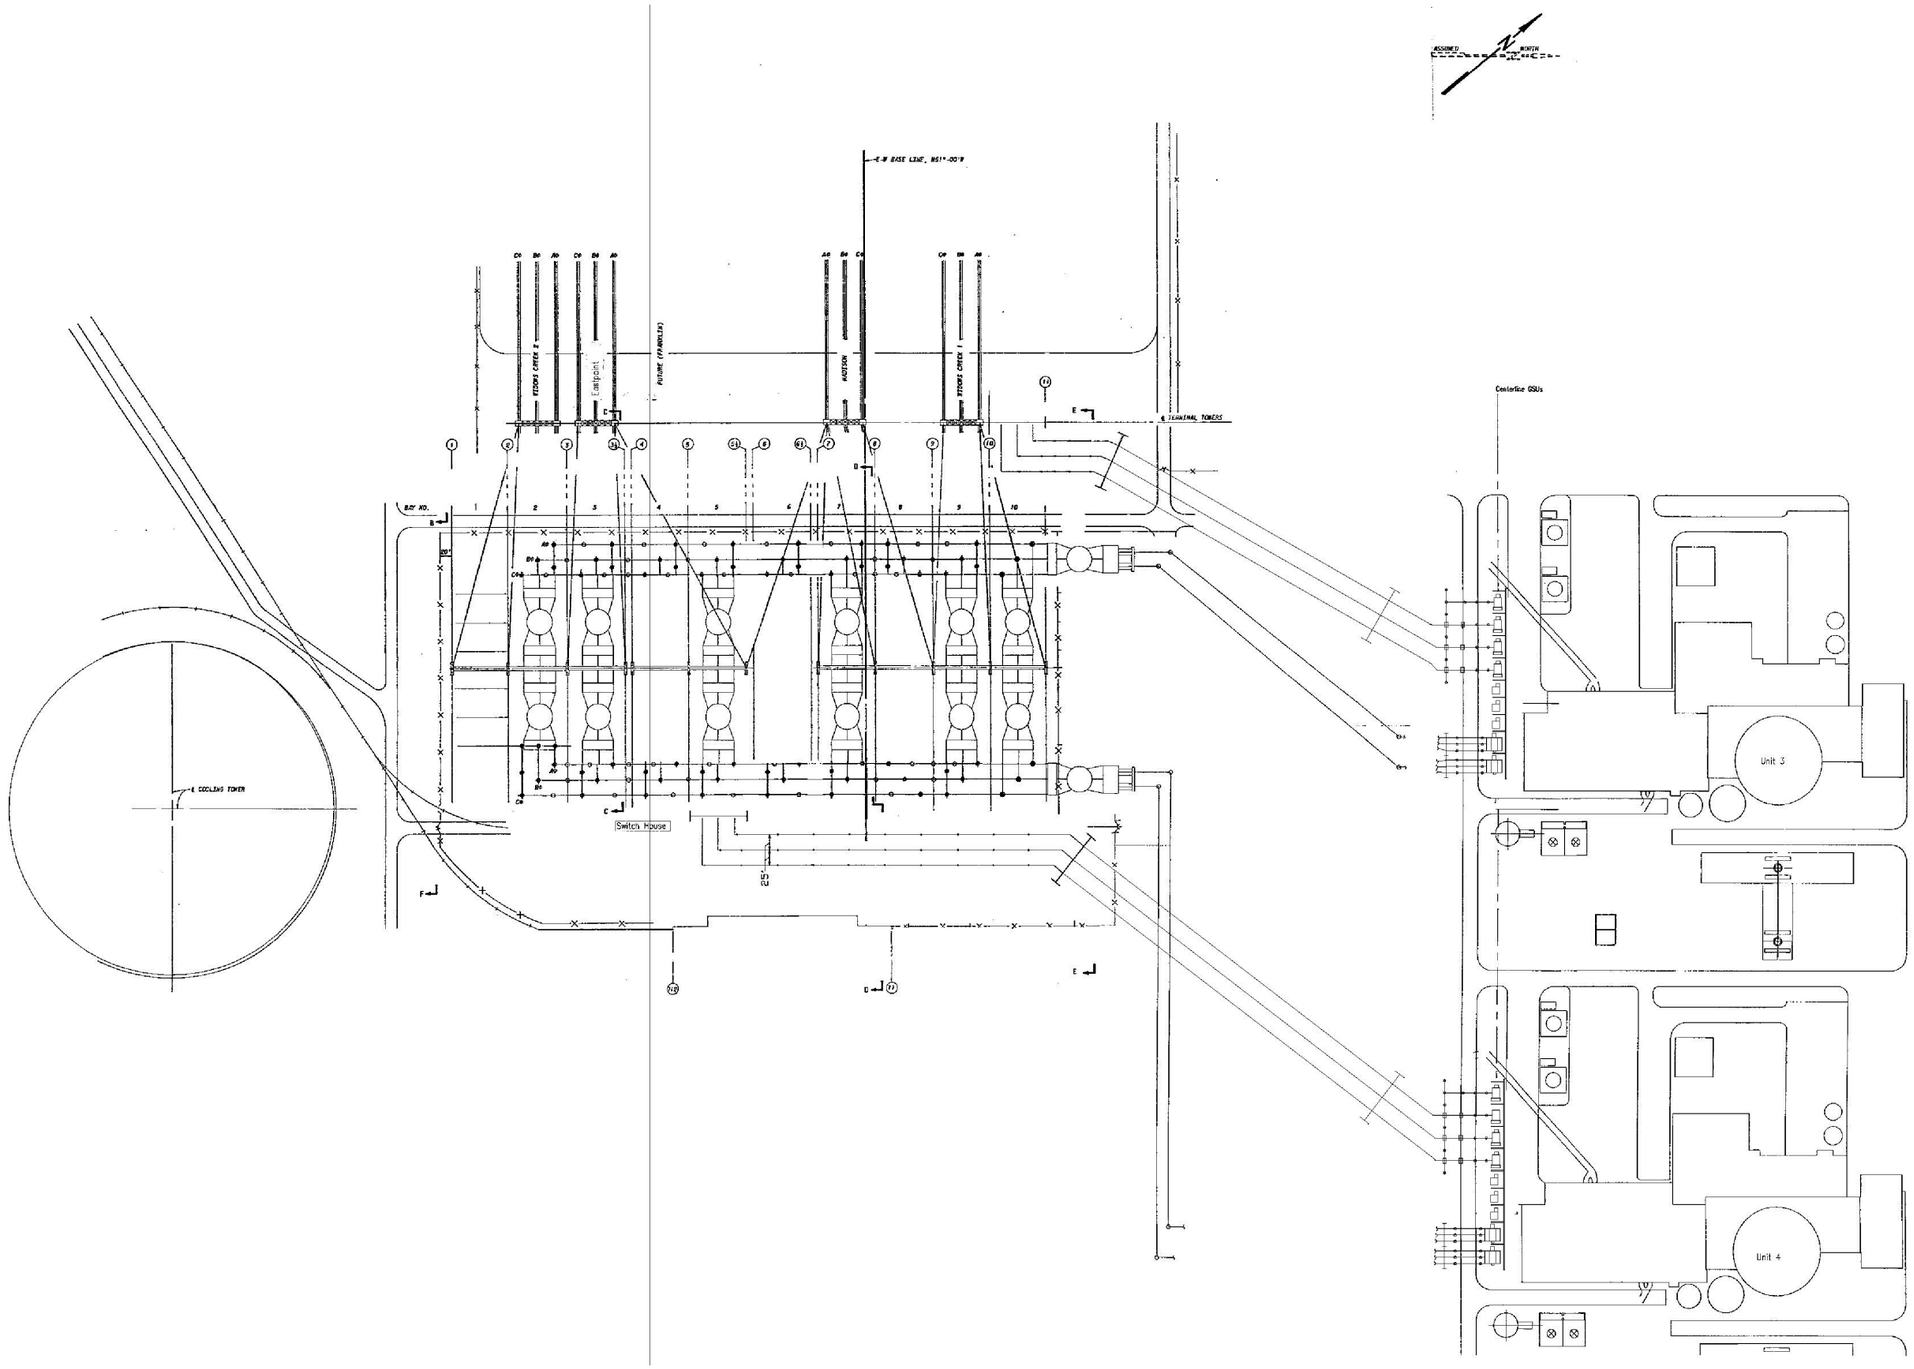

BLN COL 8.2-1

FIGURE 8.2-202
Switchyard General Arrangement