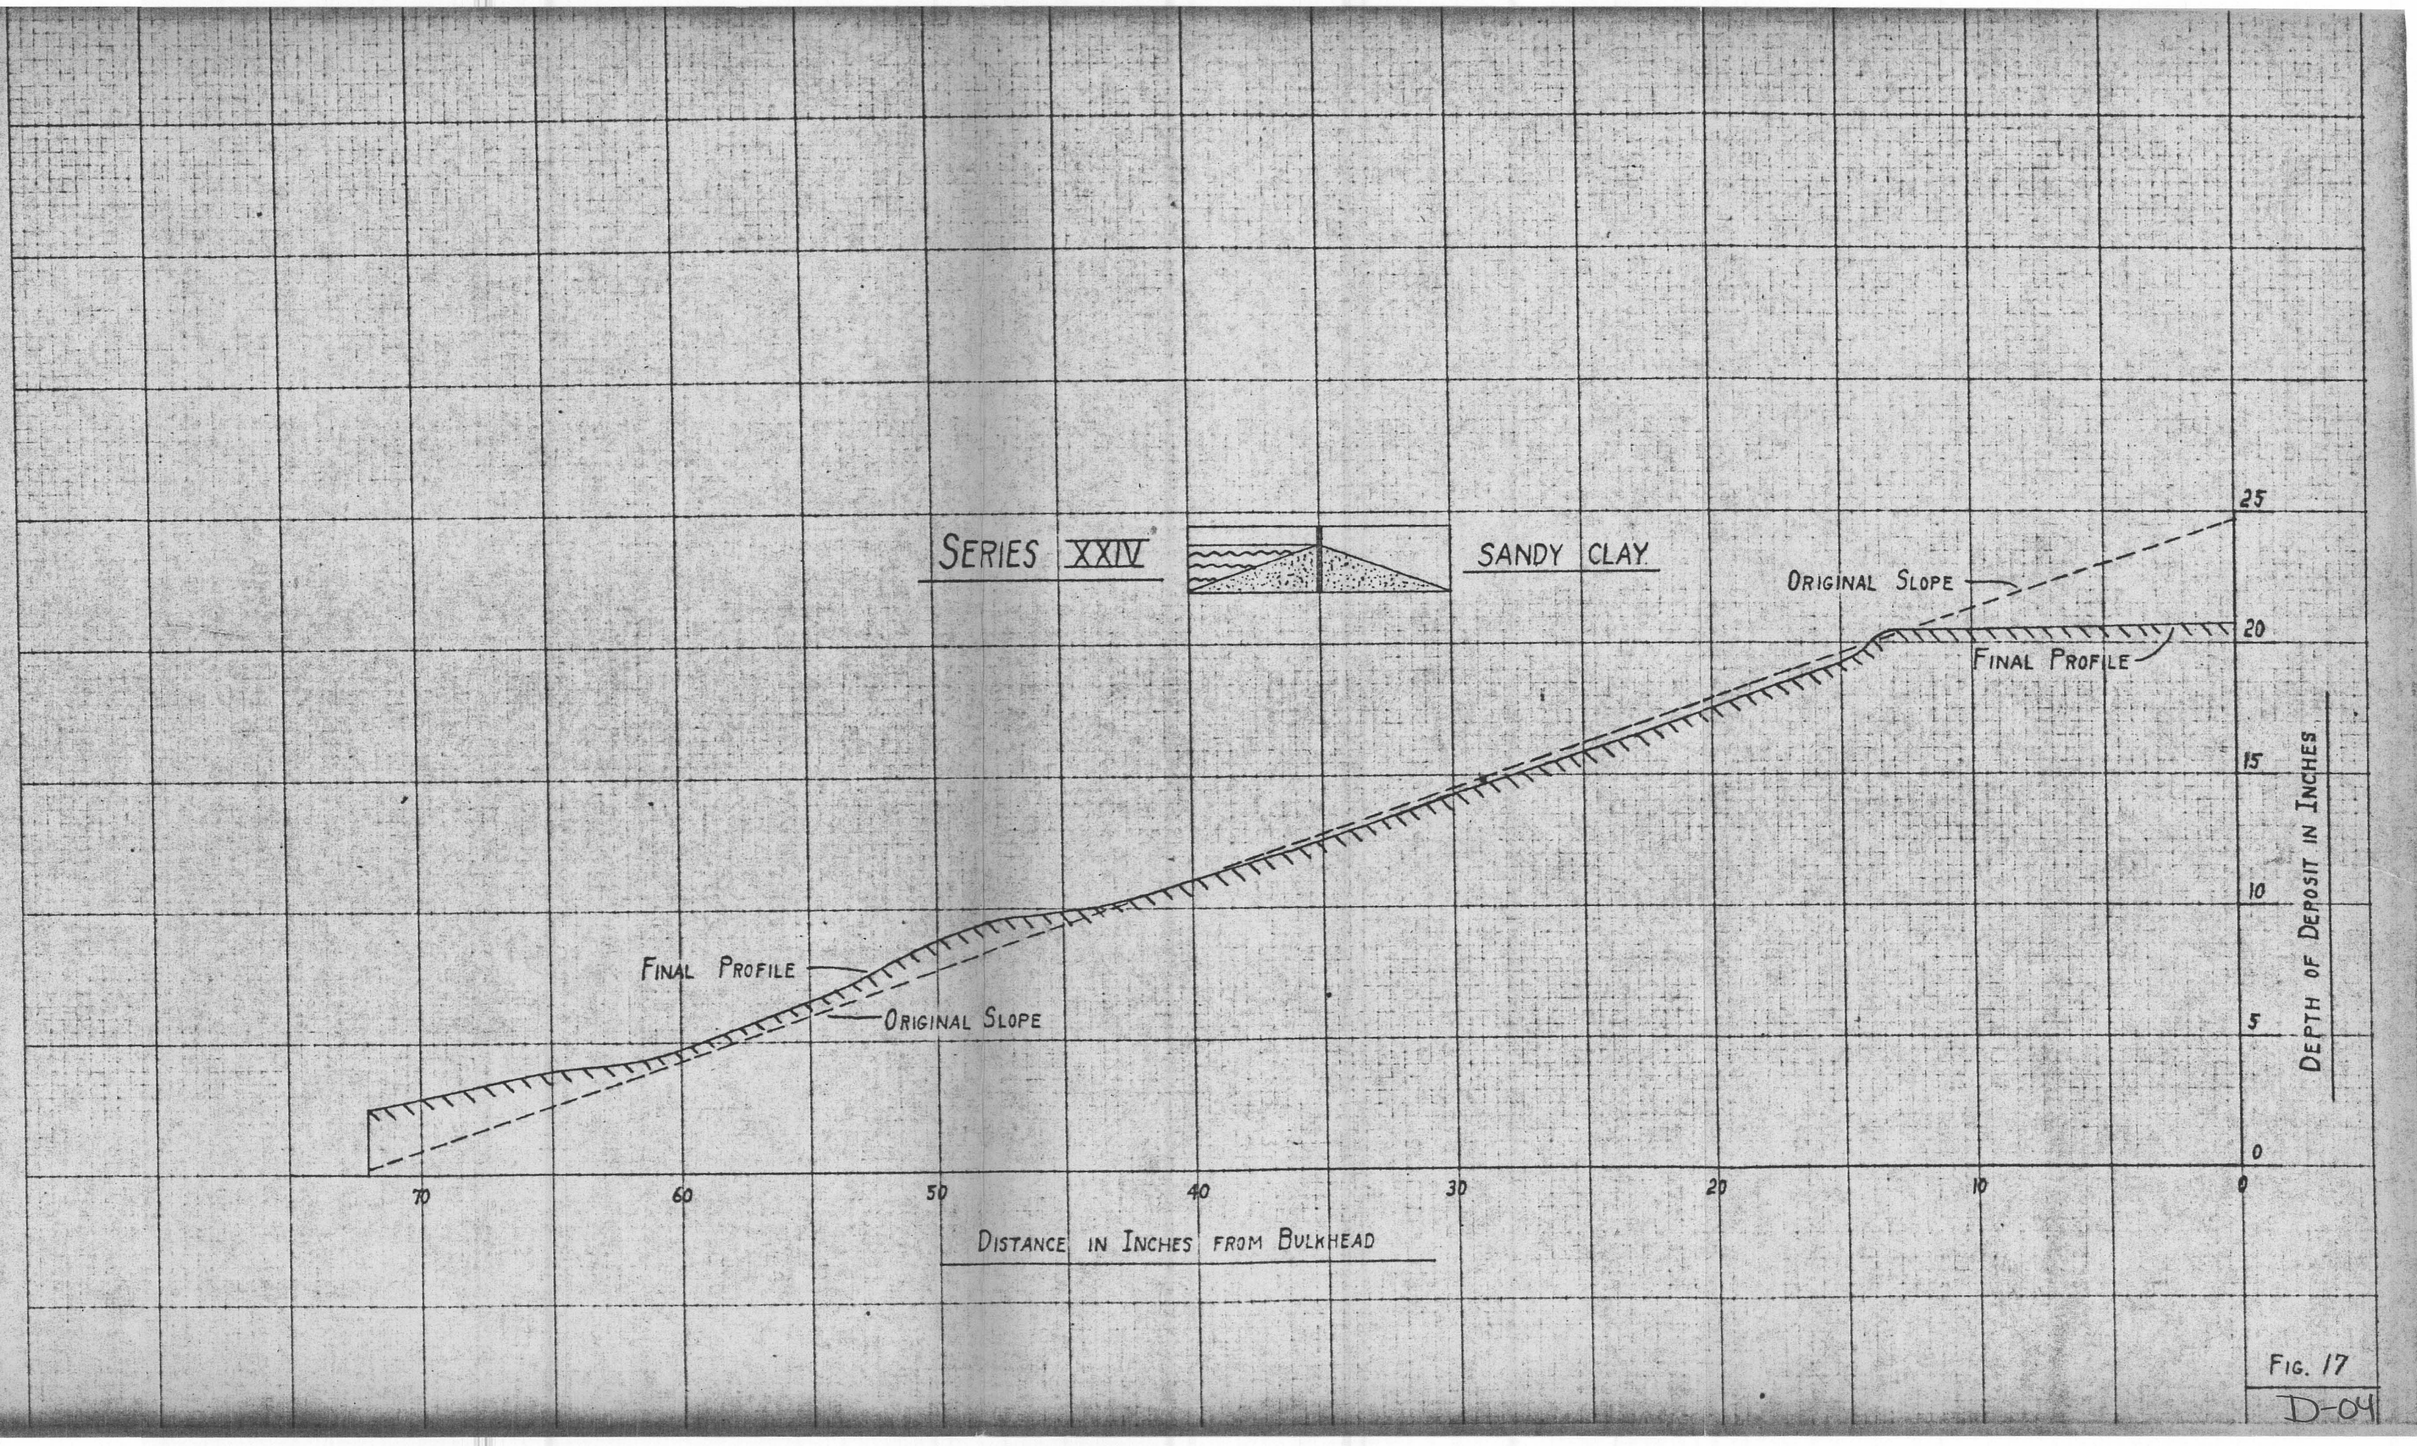
SERIES XXIV
SANDY CLAY
ORIGINAL SLOPE
FINAL PROFILE
FINAL PROFILE
ORIGINAL SLOPE
25
20
15
10
5
0
DEPTH OF DEPOSIT IN INCHES
70
60
50
40
30
20
10
0
DISTANCE IN INCHES FROM BULKHEAD
KEUFFEL & ESSER CO.
NEW YORK

FIG. 17

D-04