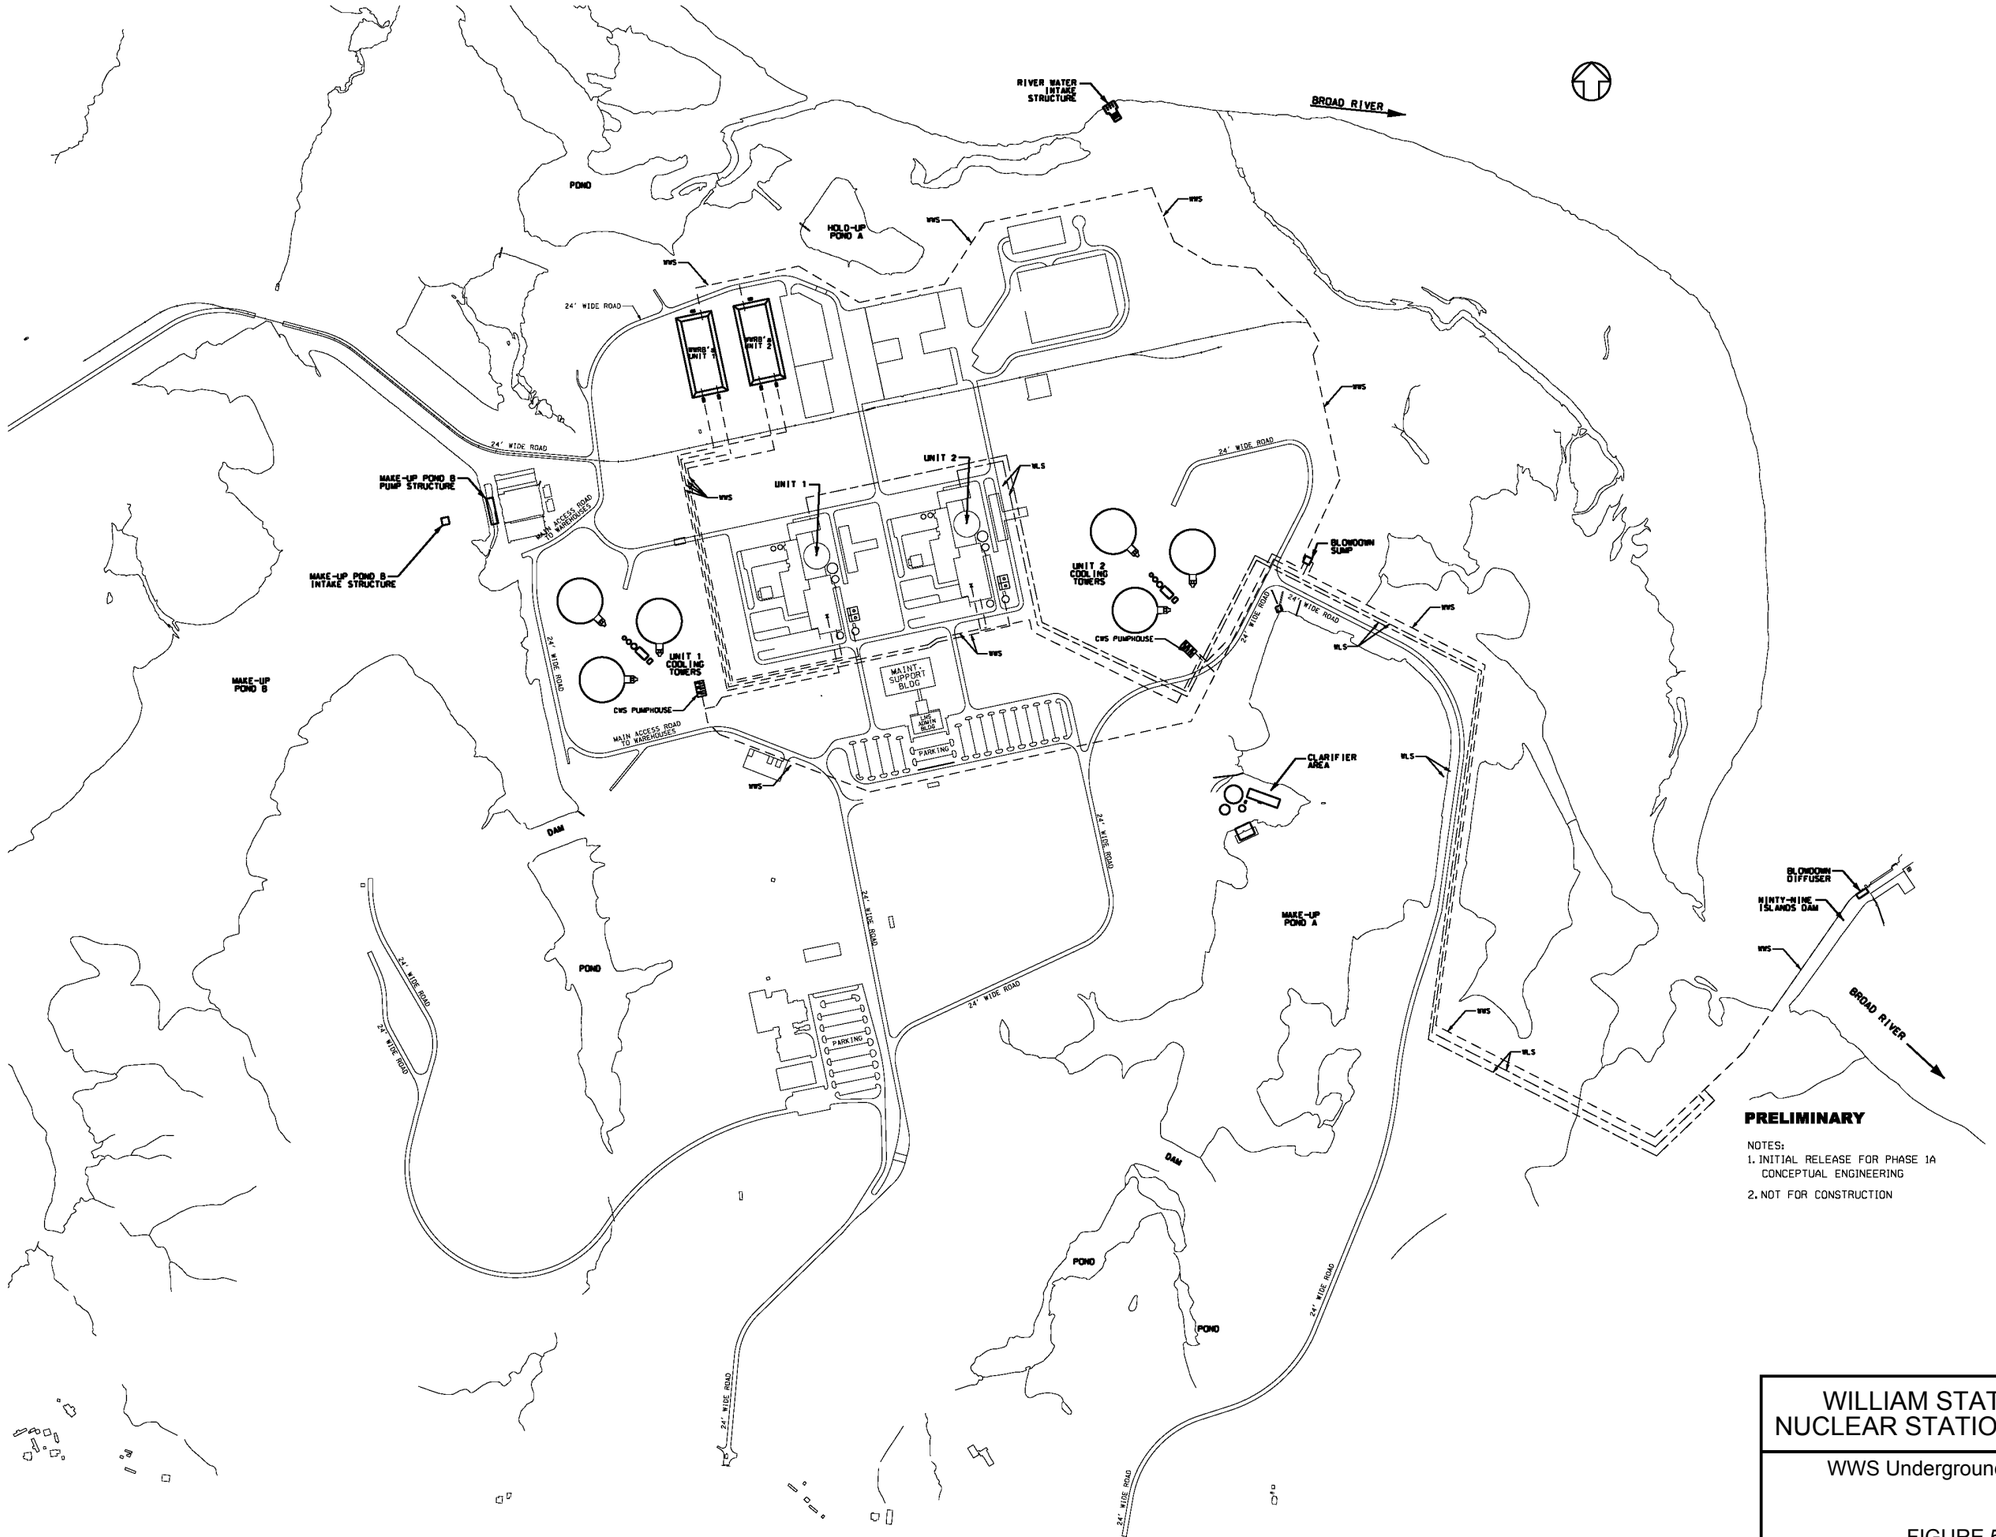

WILLIAM STATES LEE III
NUCLEAR STATION UNITS 1 & 2

WWS Underground Piping Plan

FIGURE 5.3-4
(Sheet 1 of 2)

Rev 0

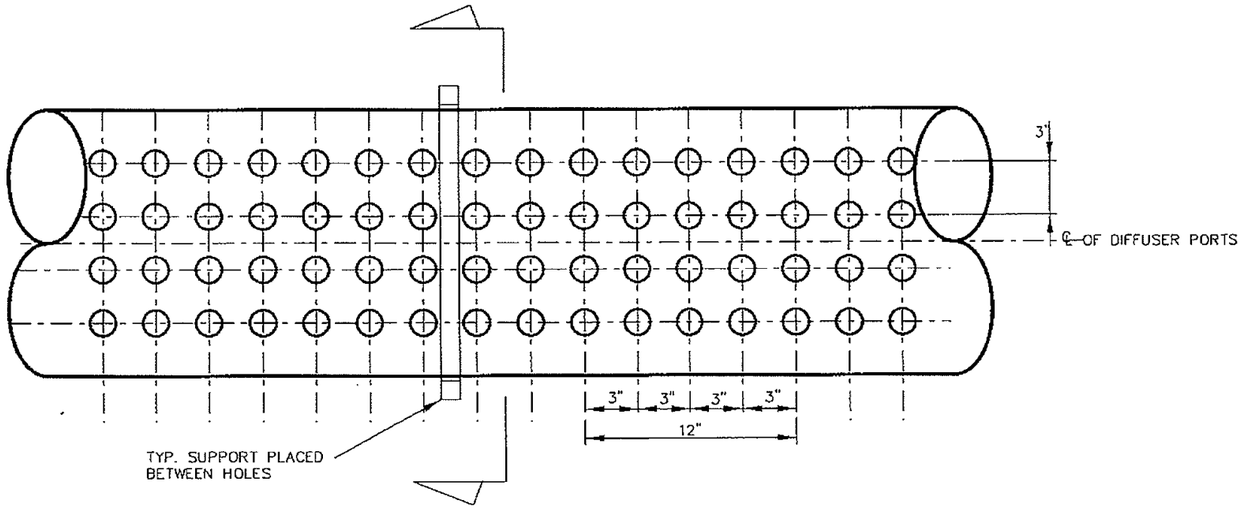

DIFFUSER DETAIL

36" DIA. PIPE WITH
16 – 1" DIA. HOLES PER FT.
OVER A 65FT. LENGTH
PROVIDES A TOTAL OF 1040 HOLES

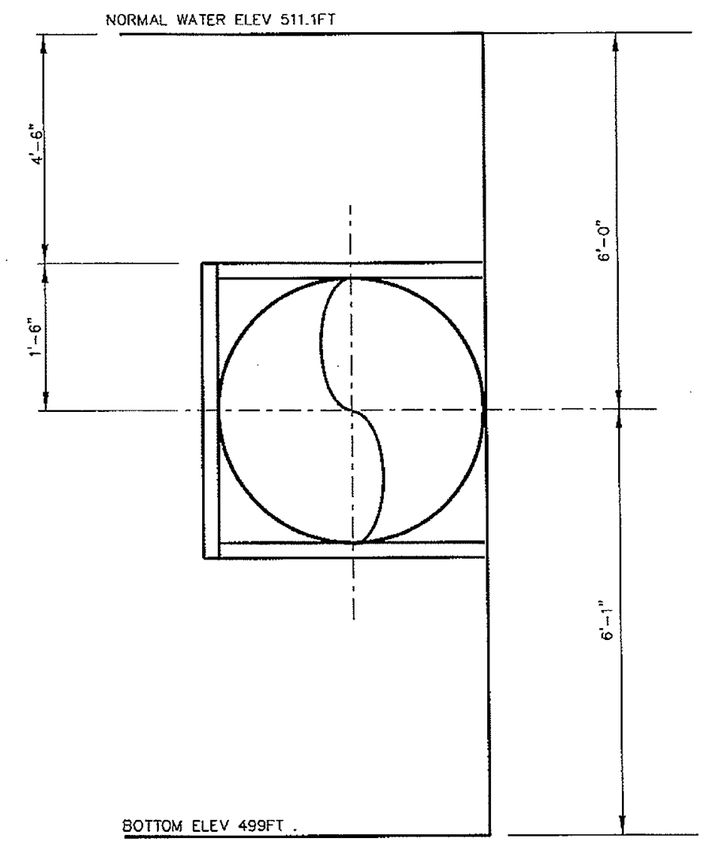

SECTION

WILLIAM STATES LEE III
NUCLEAR STATION UNITS 1 & 2

Blowdown Diffuser Detail

FIGURE 5.3-4 Rev 0
(Sheet 2 of 2)