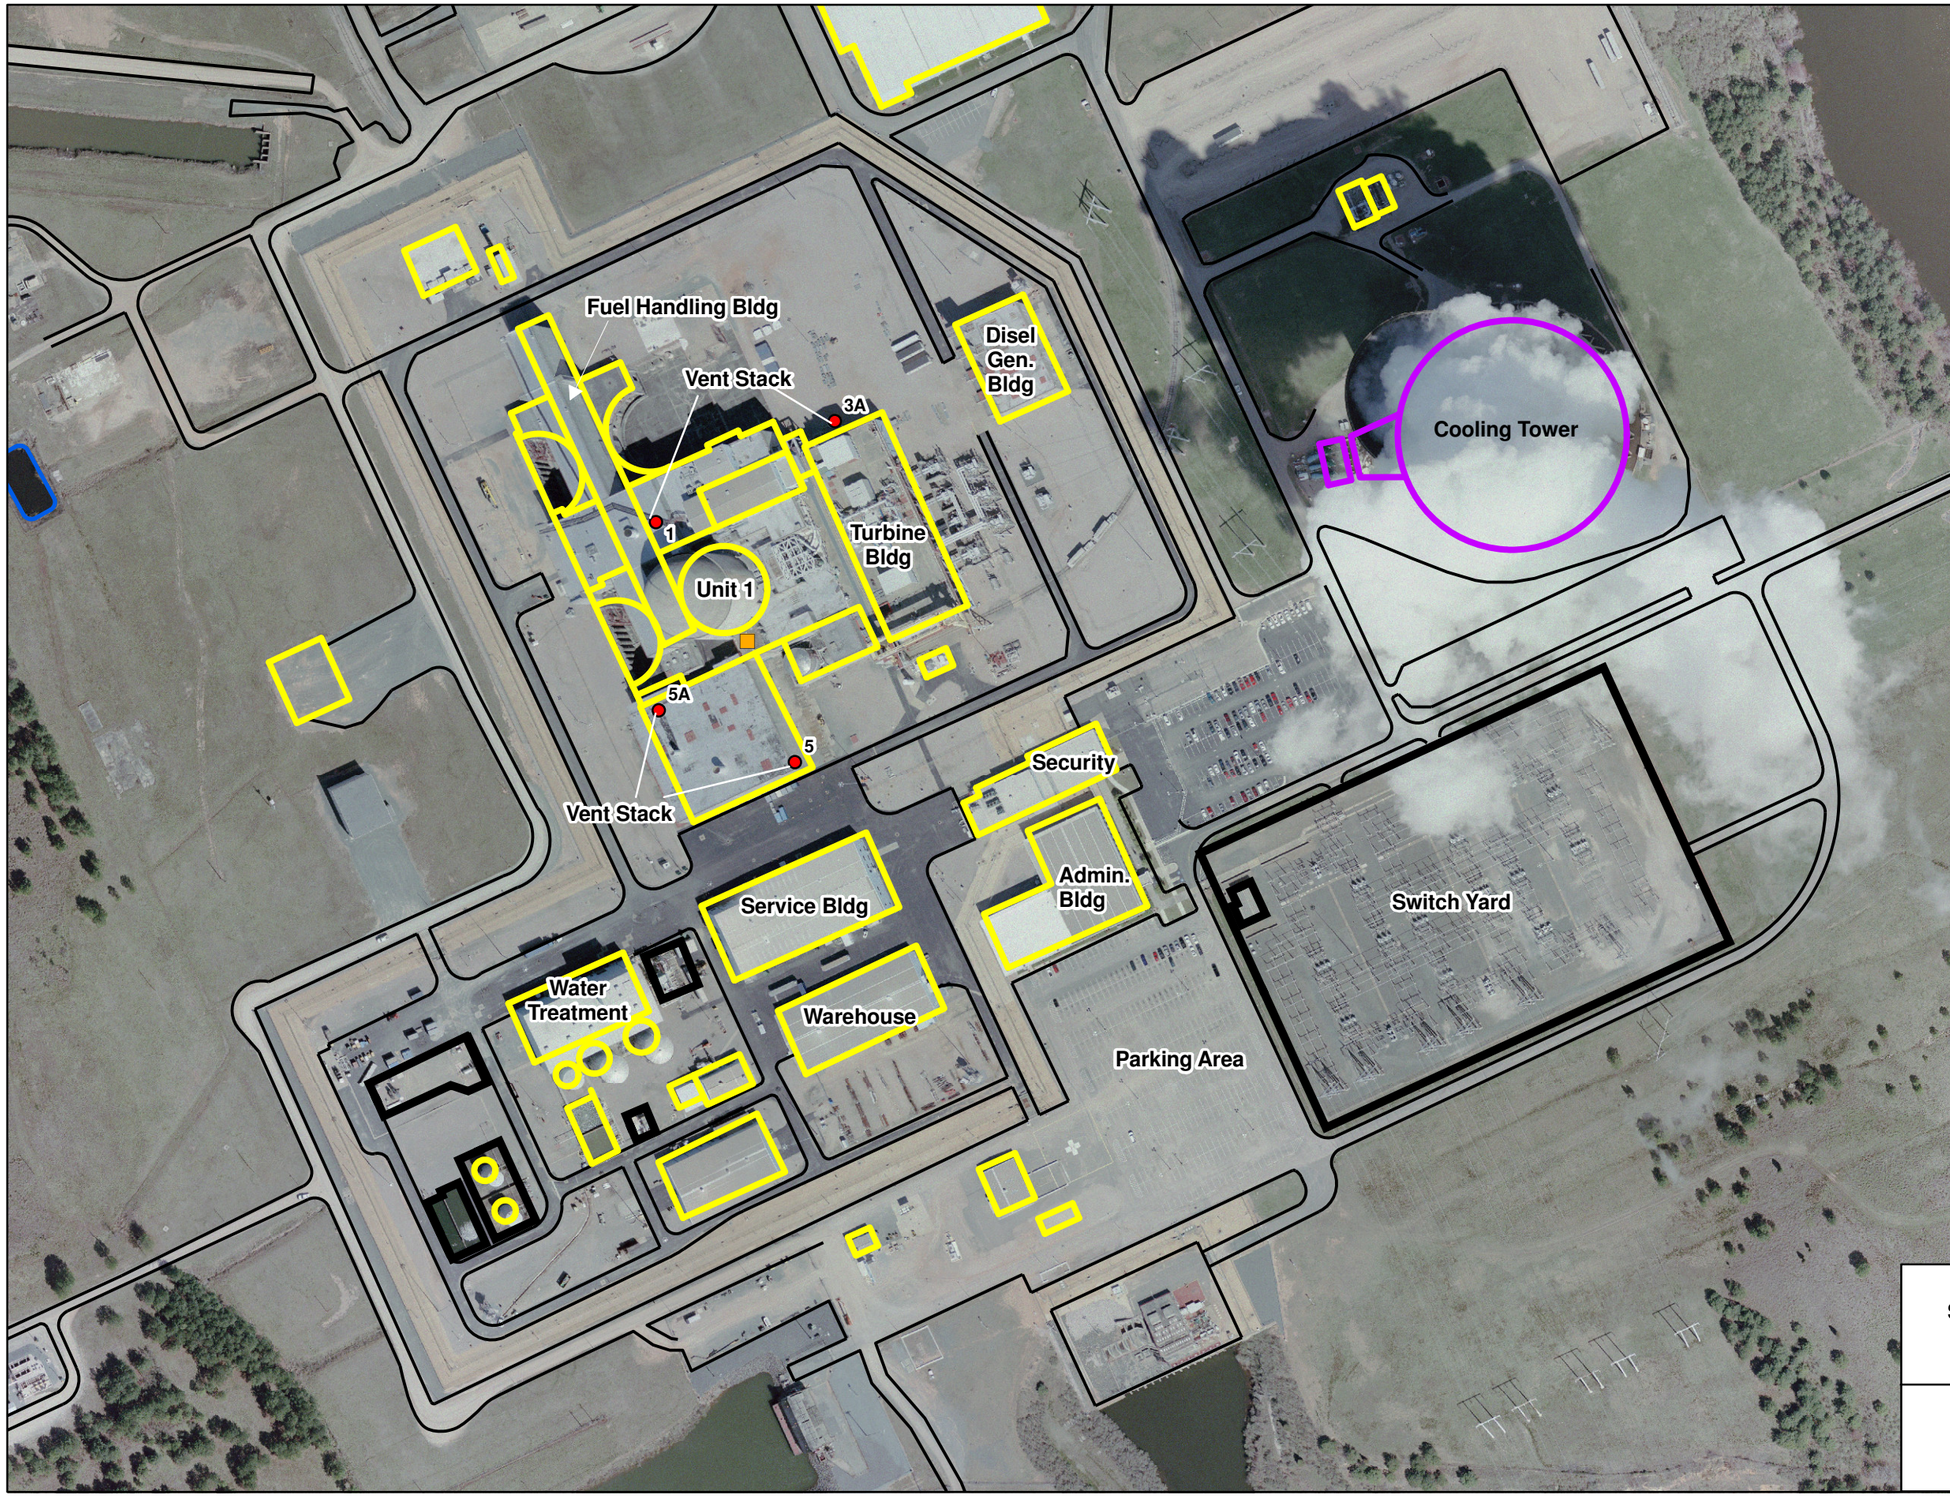

N
W E
S

LEGEND

- Equipment Hatch
- Vent Stack
- HNP Buildings
- HNP CoolingTower
- Roads
- Proposed HAR2 and HAR3 Related Structures
- Roads
- Ponds
- buildings

0 25 50 75 100
Meters

0 100 200 300 400
Feet

Progress Energy Carolinas

Shearon Harris Nuclear Power Plant
Units 2 and 3
Part 3, Environmental Report

New Hill, North Carolina

HNP Airborne Effluent Release Points

FIGURE 4.5-1

Rev 0