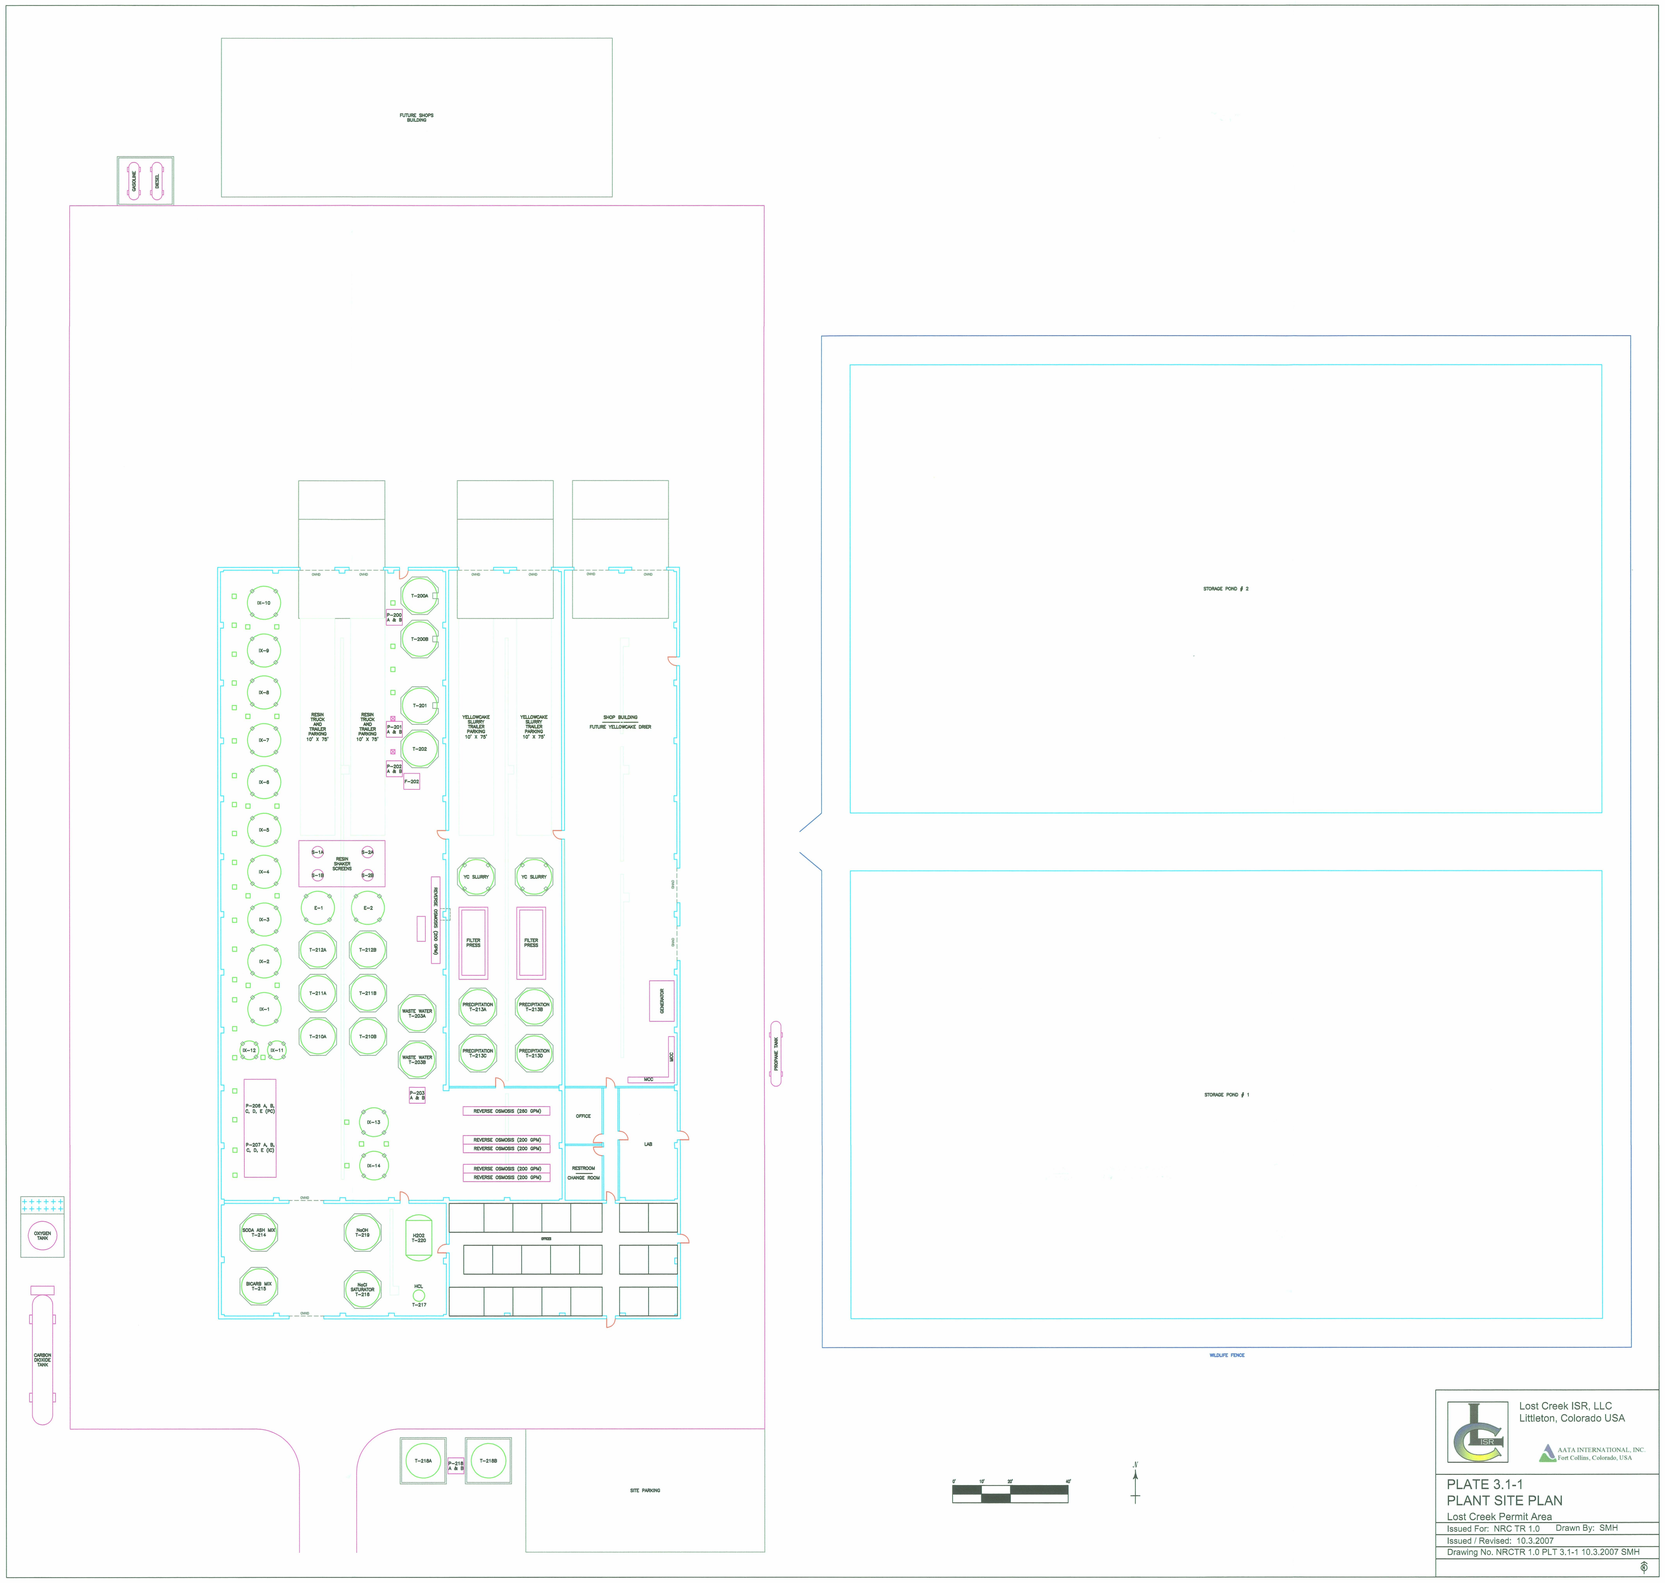

Lost Creek ISR, LLC
Littleton, Colorado USA

AATA INTERNATIONAL, INC.
Fort Collins, Colorado, USA

PLATE 3.1-1
PLANT SITE PLAN
Lost Creek Permit Area

Issued For: NRC TR 1.0 Drawn By: SMH
Issued / Revised: 10.3.2007
Drawing No. NRCTR 1.0 PLT 3.1-1 10.3.2007 SMH

D-01