REV. 17
APRIL 2008

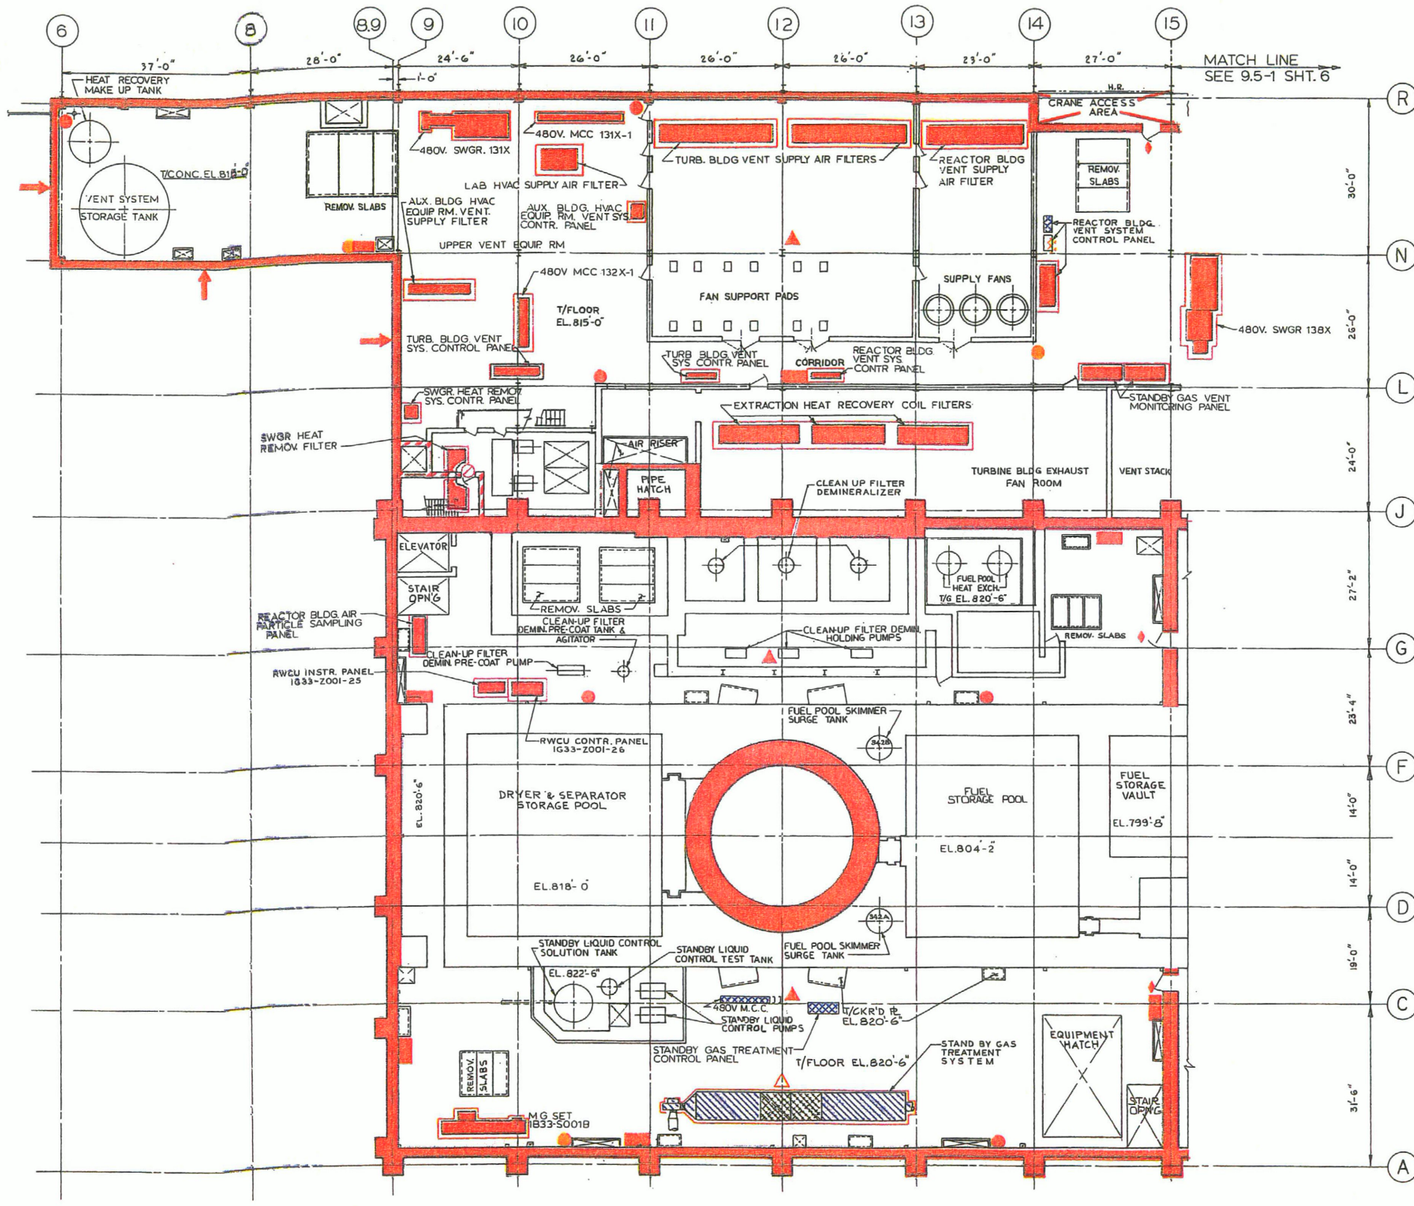

FLOOR PLAN EL. 820'-6"

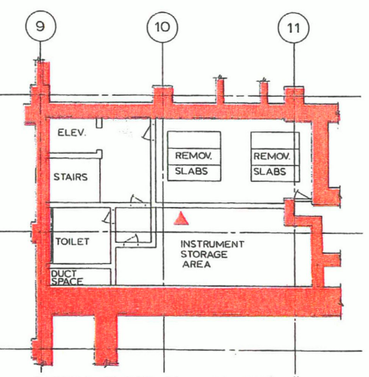

PARTIAL FLOOR PLAN EL. 832'-0"

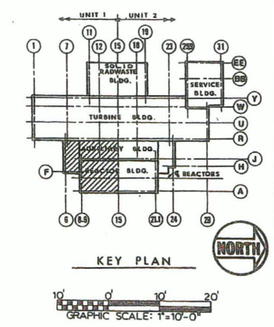

KEY PLAN

LA SALLE COUNTY STATION
UPDATED FINAL SAFETY ANALYSIS REPORT

FIGURE 9.5-1
FIRE PROTECTION SYSTEM
(SHEET 5 OF 41) EL. 820'-6"

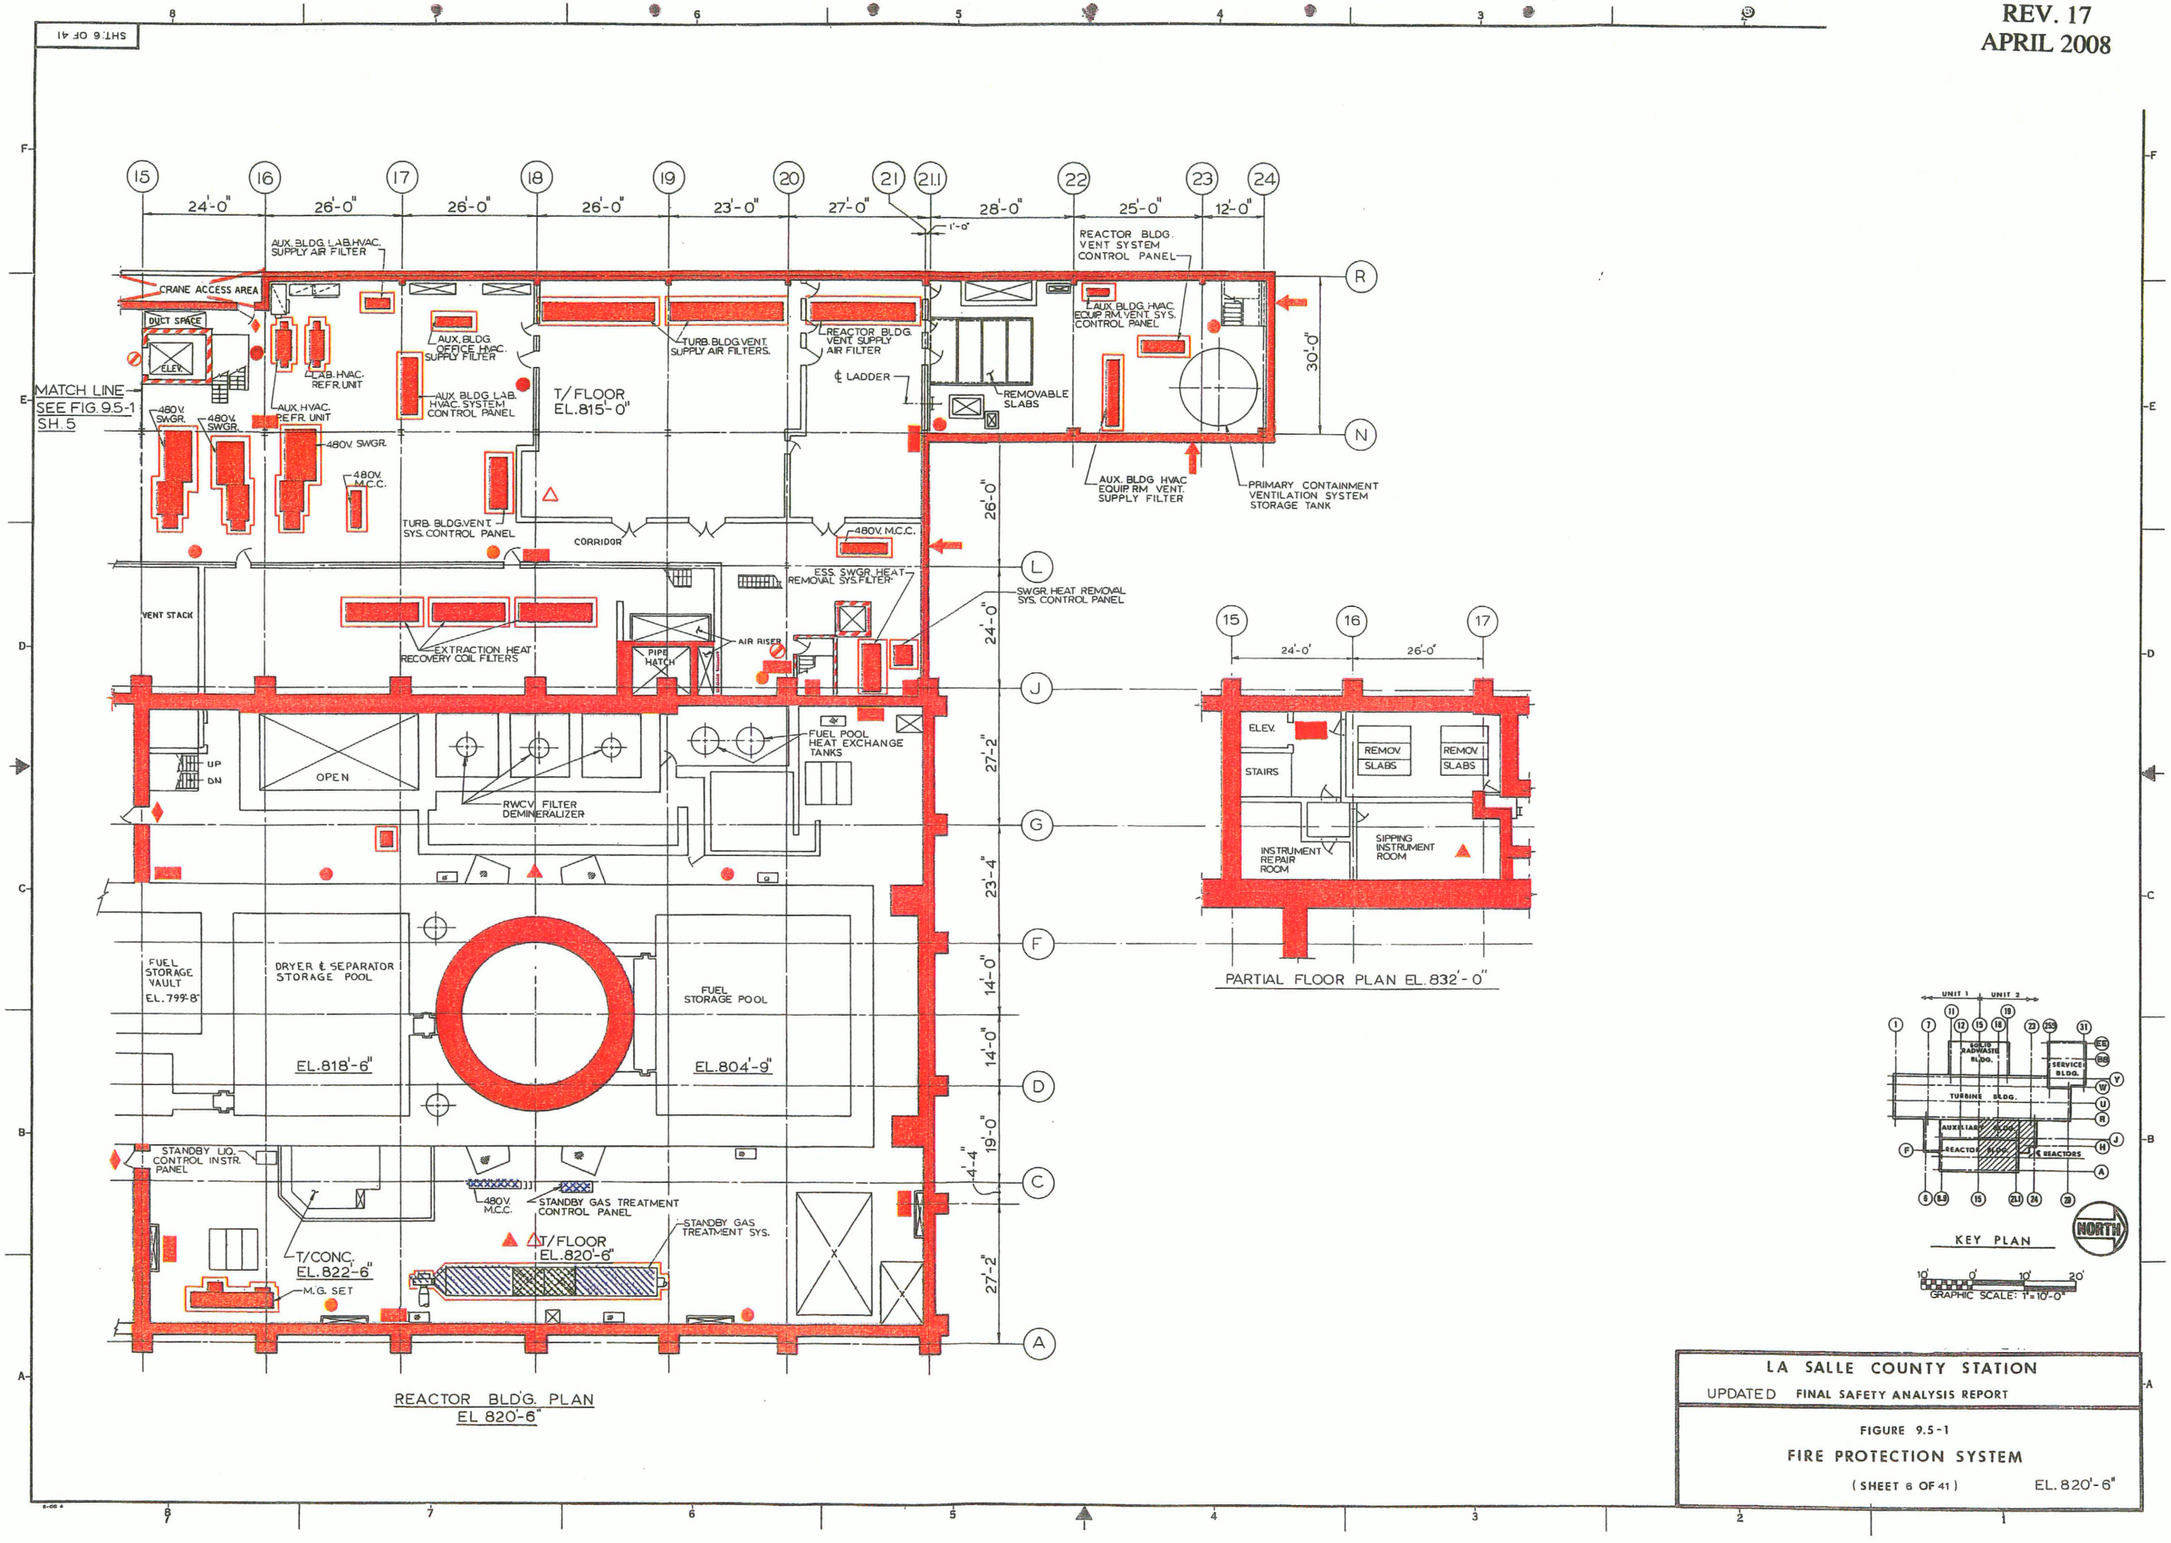

LA SALLE COUNTY STATION

UPDATED FINAL SAFETY ANALYSIS REPORT

FIGURE 9.5-1

FIRE PROTECTION SYSTEM

(SHEET 6 OF 41) EL. 820'-6"

SHT. 7 OF 41

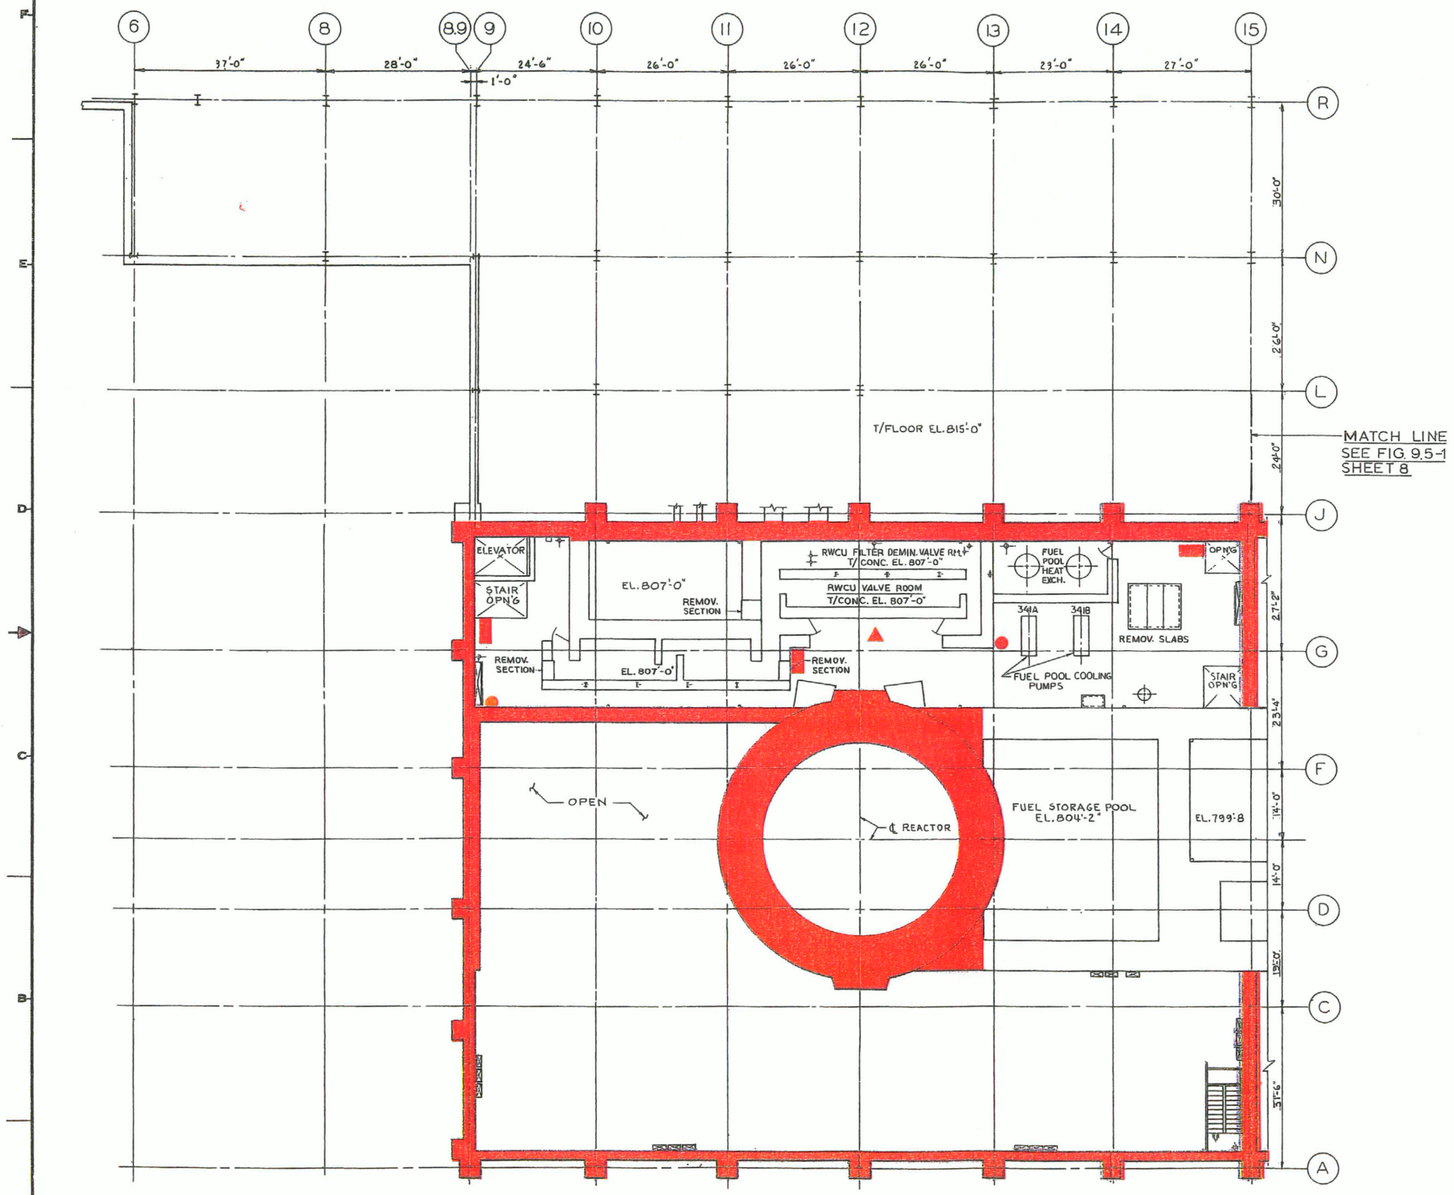

REACTOR BUILDING FLOOR PLAN
EL. 807'-0"

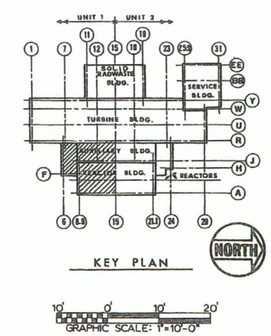

LA SALLE COUNTY STATION
UPDATED FINAL SAFETY ANALYSIS REPORT

FIGURE 9.5-1
FIRE PROTECTION SYSTEM
(SHEET 7 OF 41) EL. 807'-0"

SHT. 8 OF 41

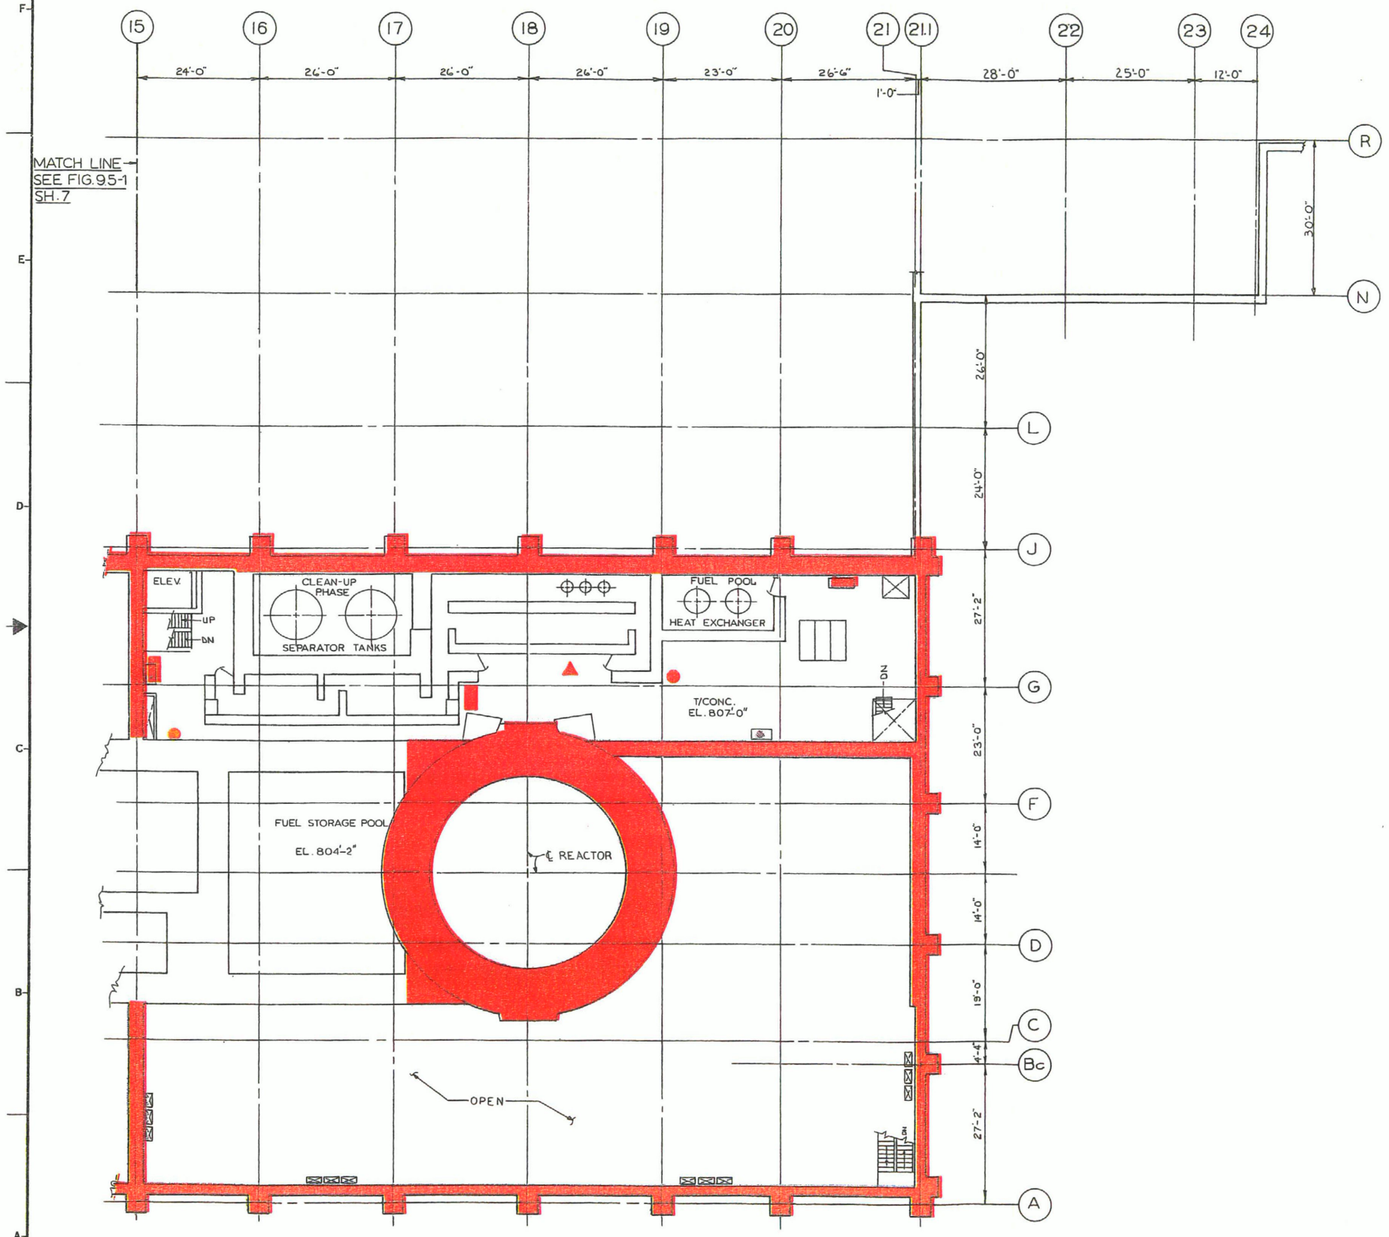

FLOOR PLAN
EL. 807'-0"

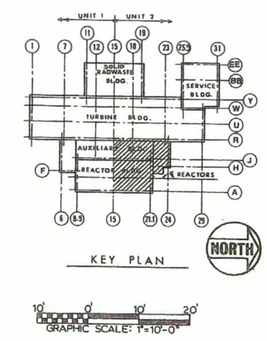

KEY PLAN

GRAPHIC SCALE: 1"=10'-0"

LA SALLE COUNTY STATION
UPDATED FINAL SAFETY ANALYSIS REPORT

FIGURE 9.5-1
FIRE PROTECTION SYSTEM
(SHEET 8 OF 41) EL. 807'-0"