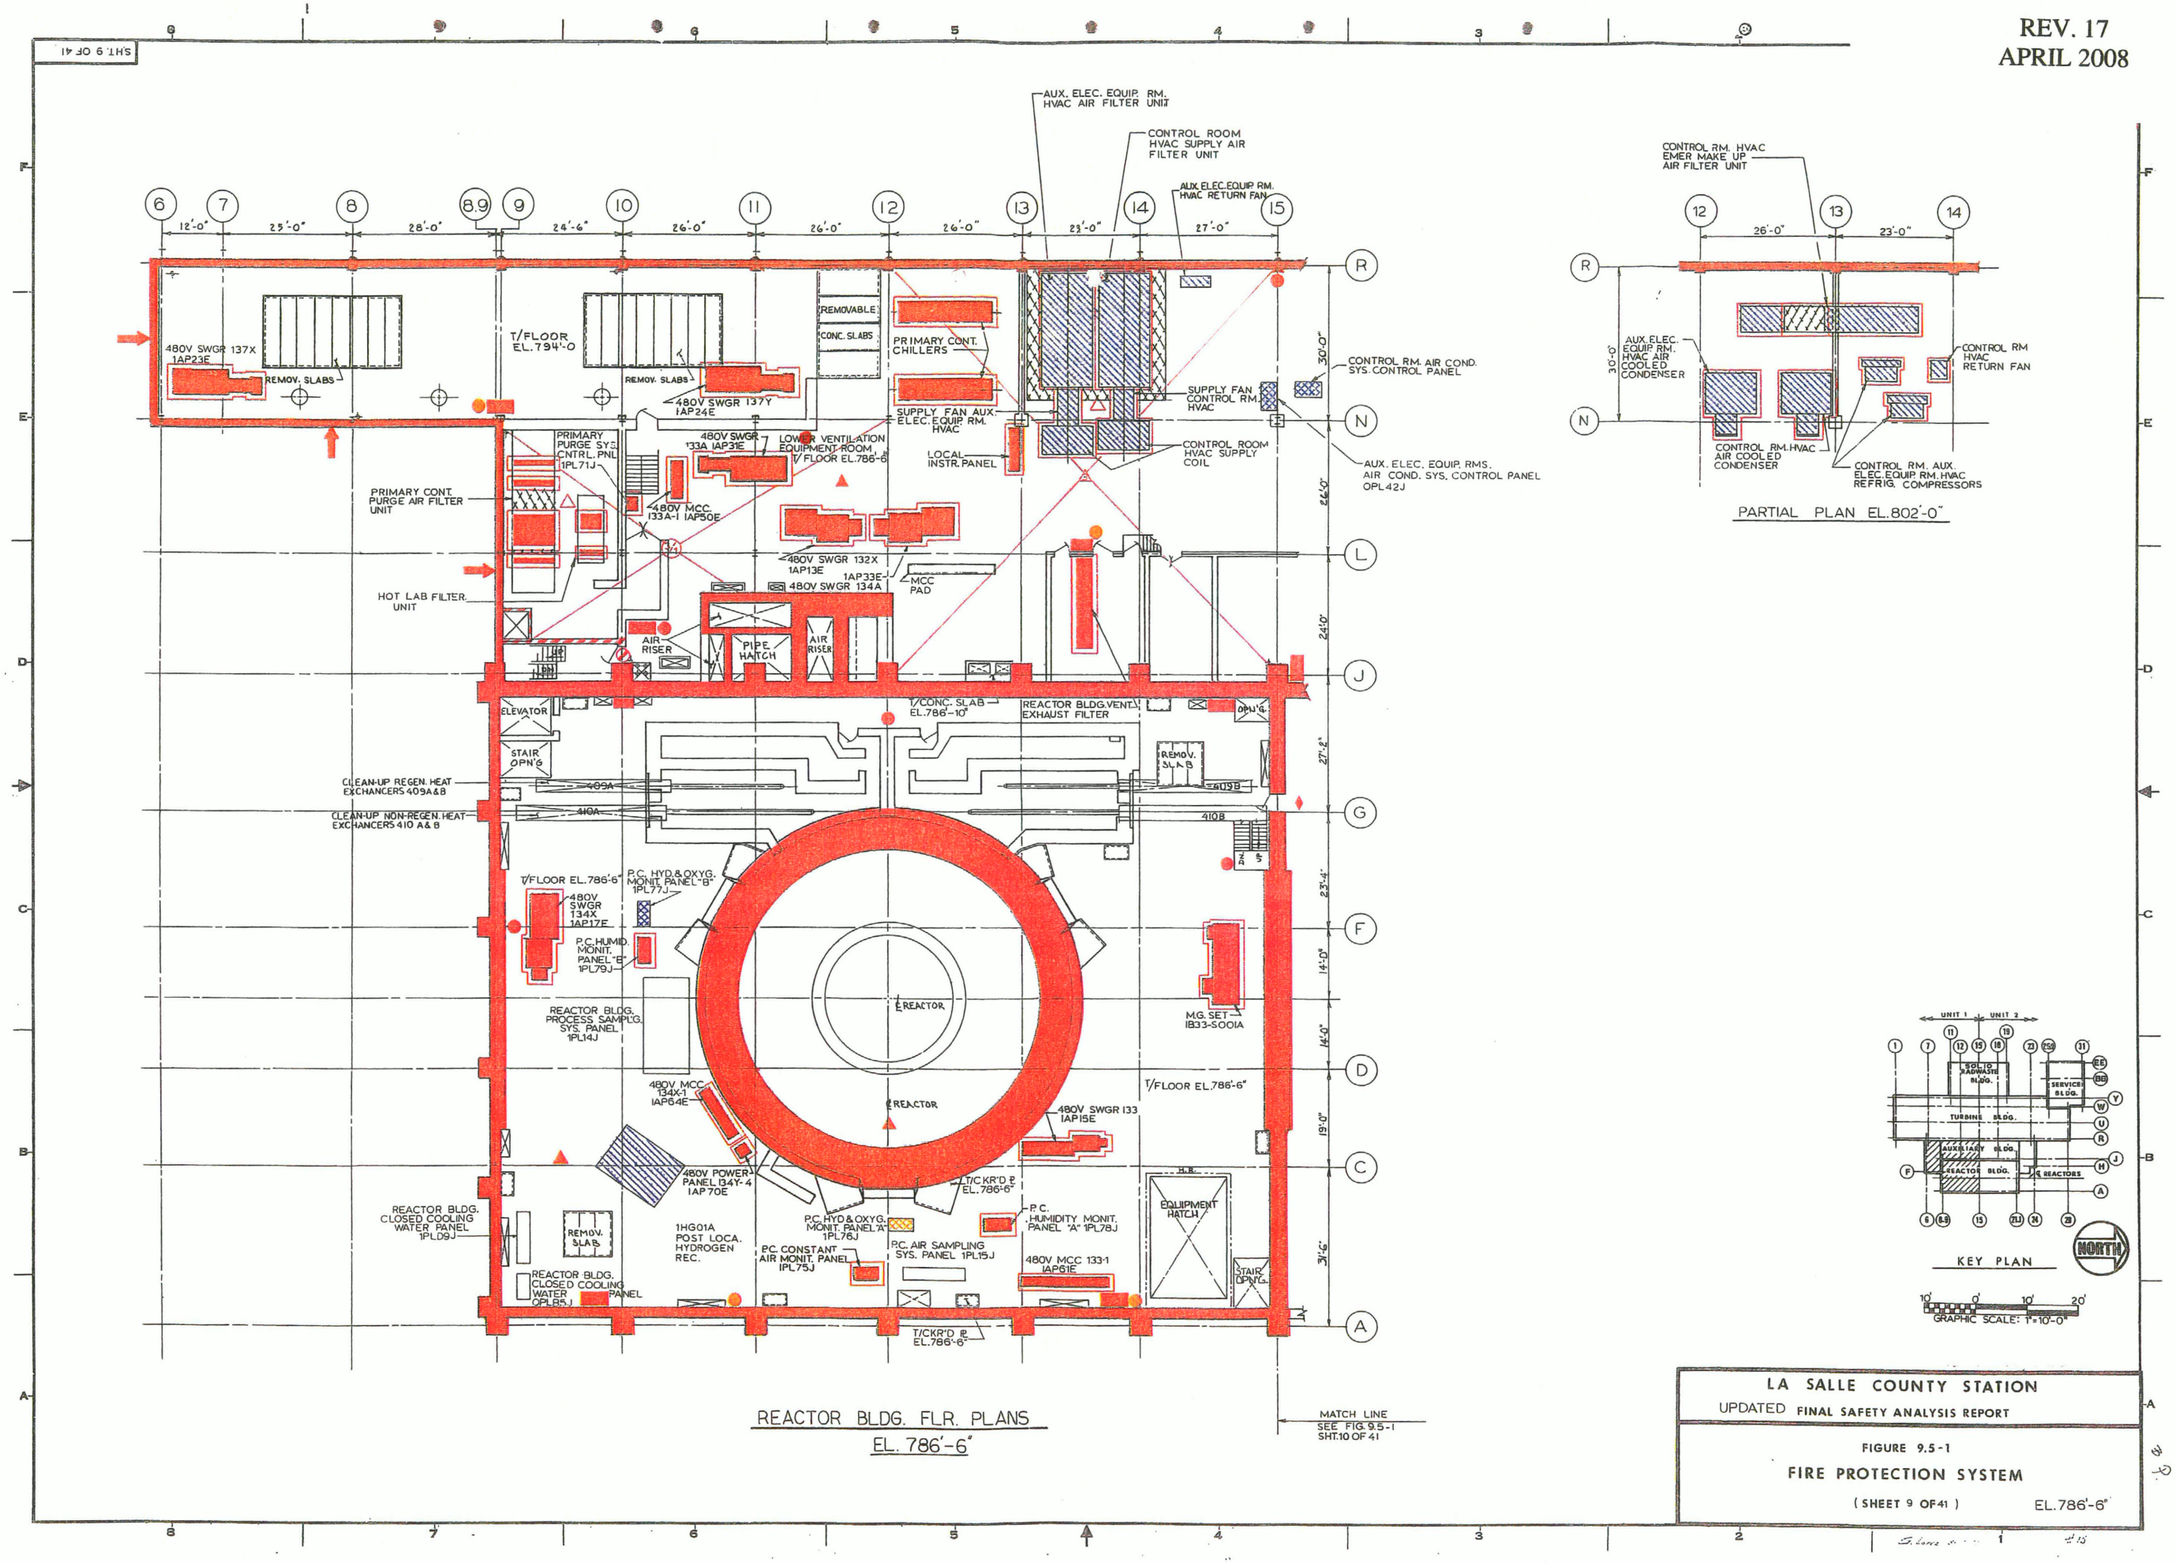

LA SALLE COUNTY STATION

UPDATED FINAL SAFETY ANALYSIS REPORT

FIGURE 9.5-1

FIRE PROTECTION SYSTEM

(SHEET 9 OF 41) EL. 786'-6"

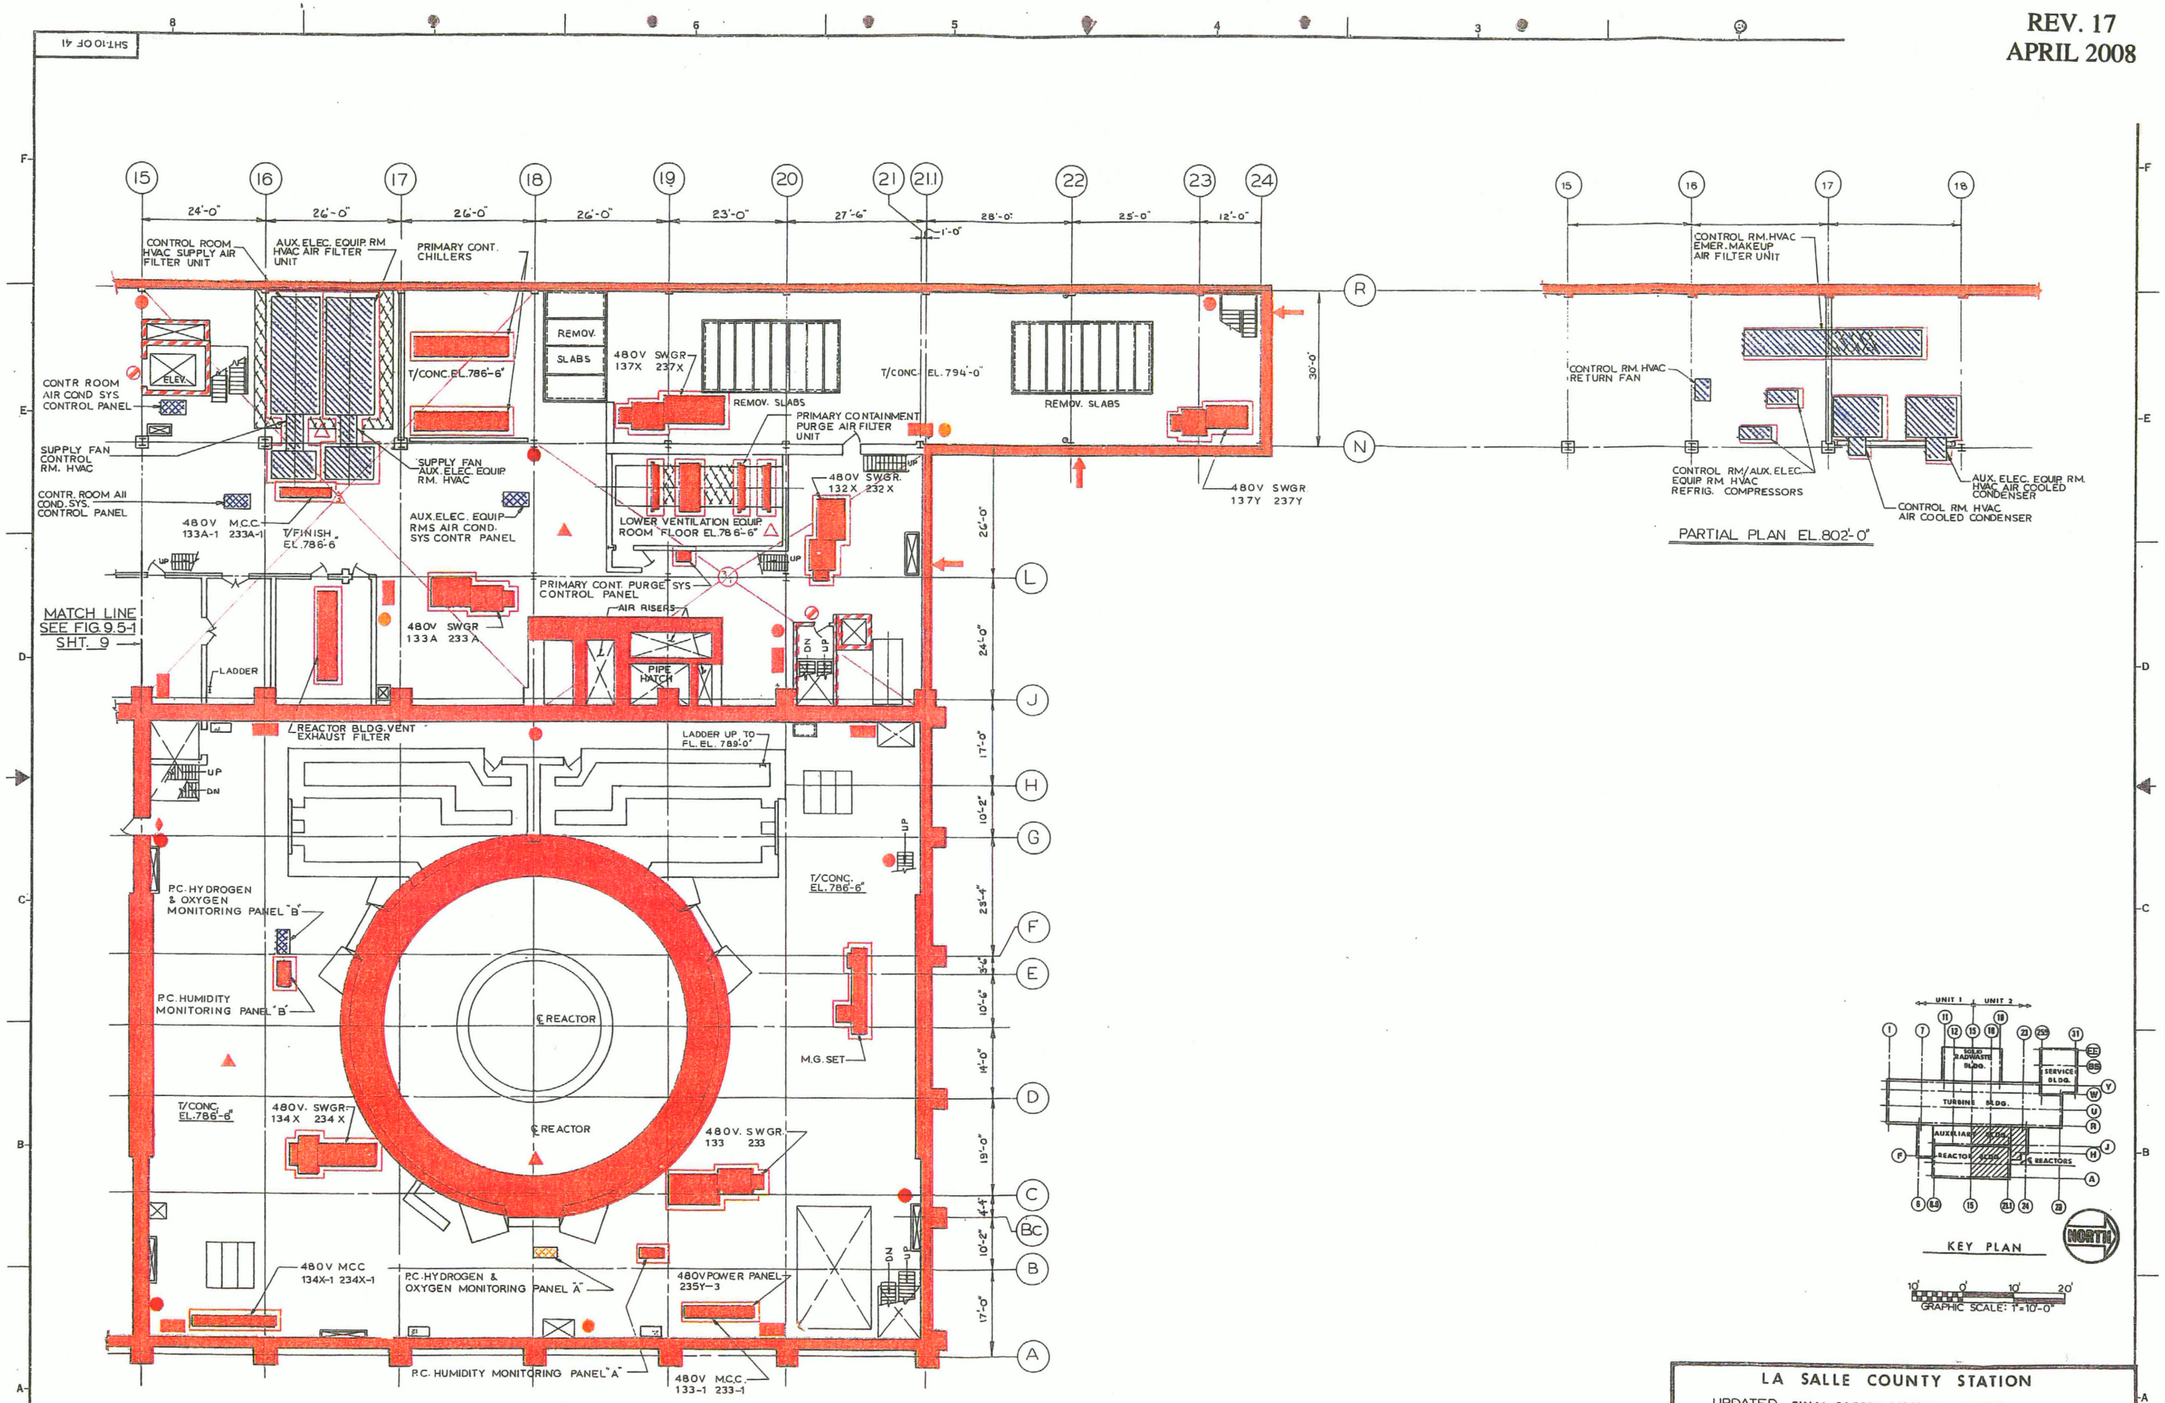

LA SALLE COUNTY STATION

UPDATED FINAL SAFETY ANALYSIS REPORT

FIGURE 9.5-1

FIRE PROTECTION SYSTEM

(SHEET 10 OF 41) EL. 786'-6"

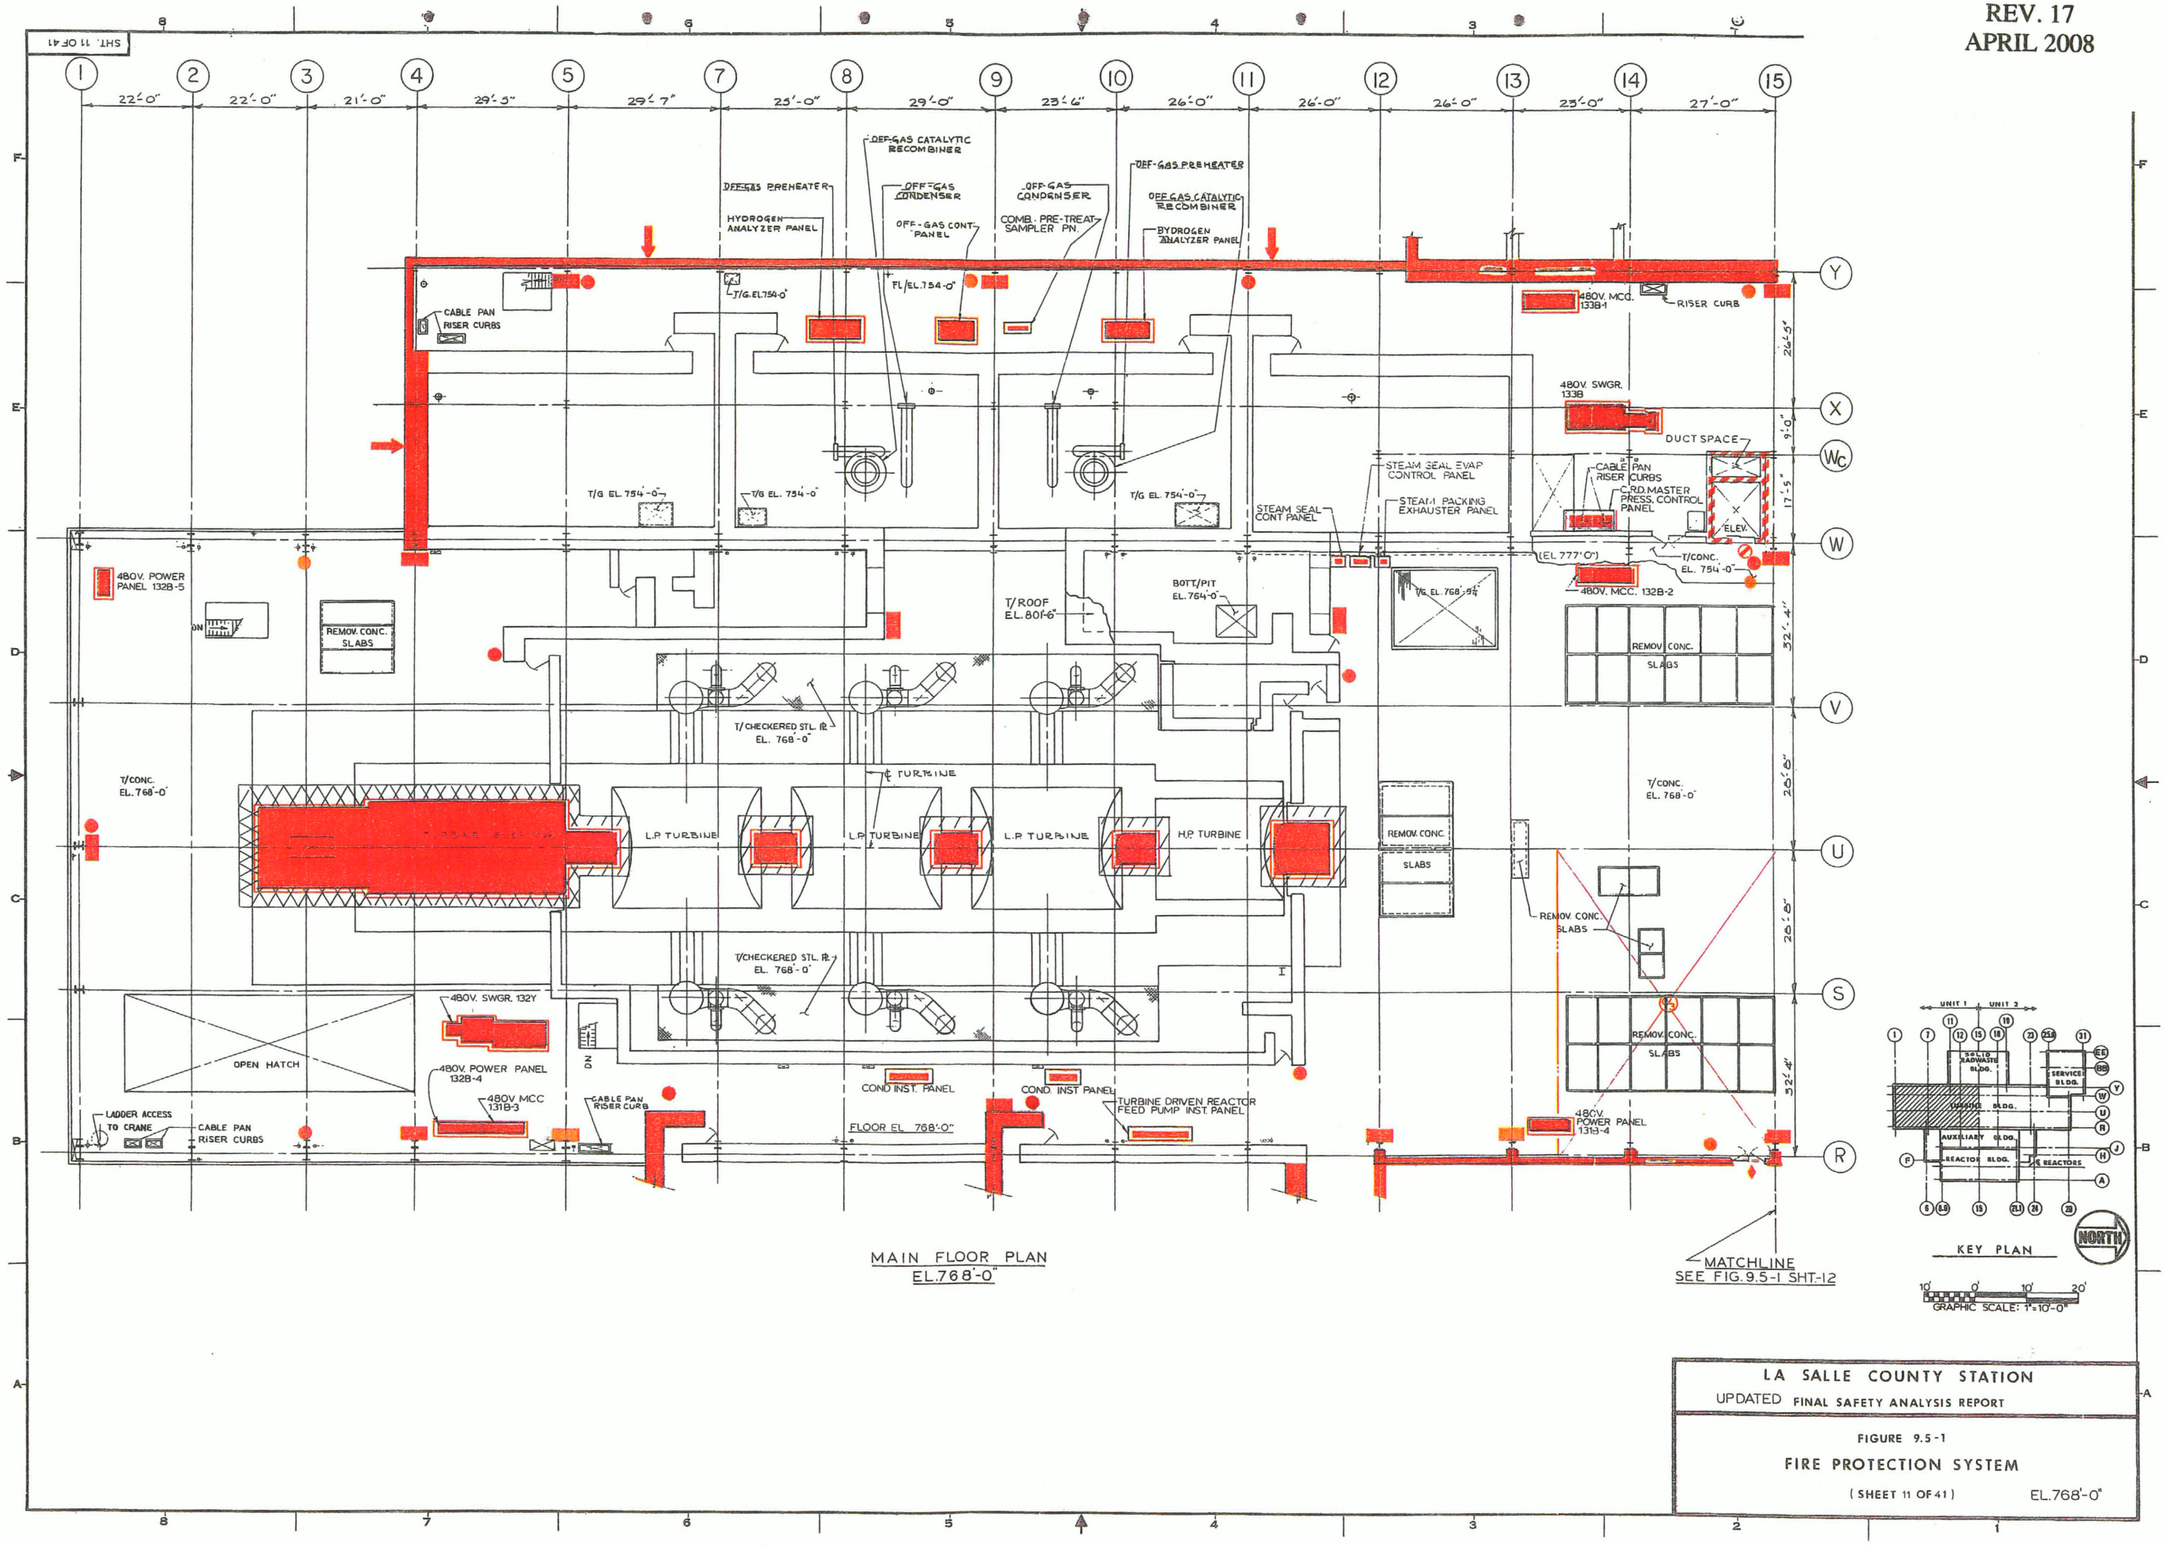

MAIN FLOOR PLAN
EL. 768'-0"

LA SALLE COUNTY STATION
UPDATED FINAL SAFETY ANALYSIS REPORT

FIGURE 9.5-1
FIRE PROTECTION SYSTEM
(SHEET 11 OF 41) EL. 768'-0"