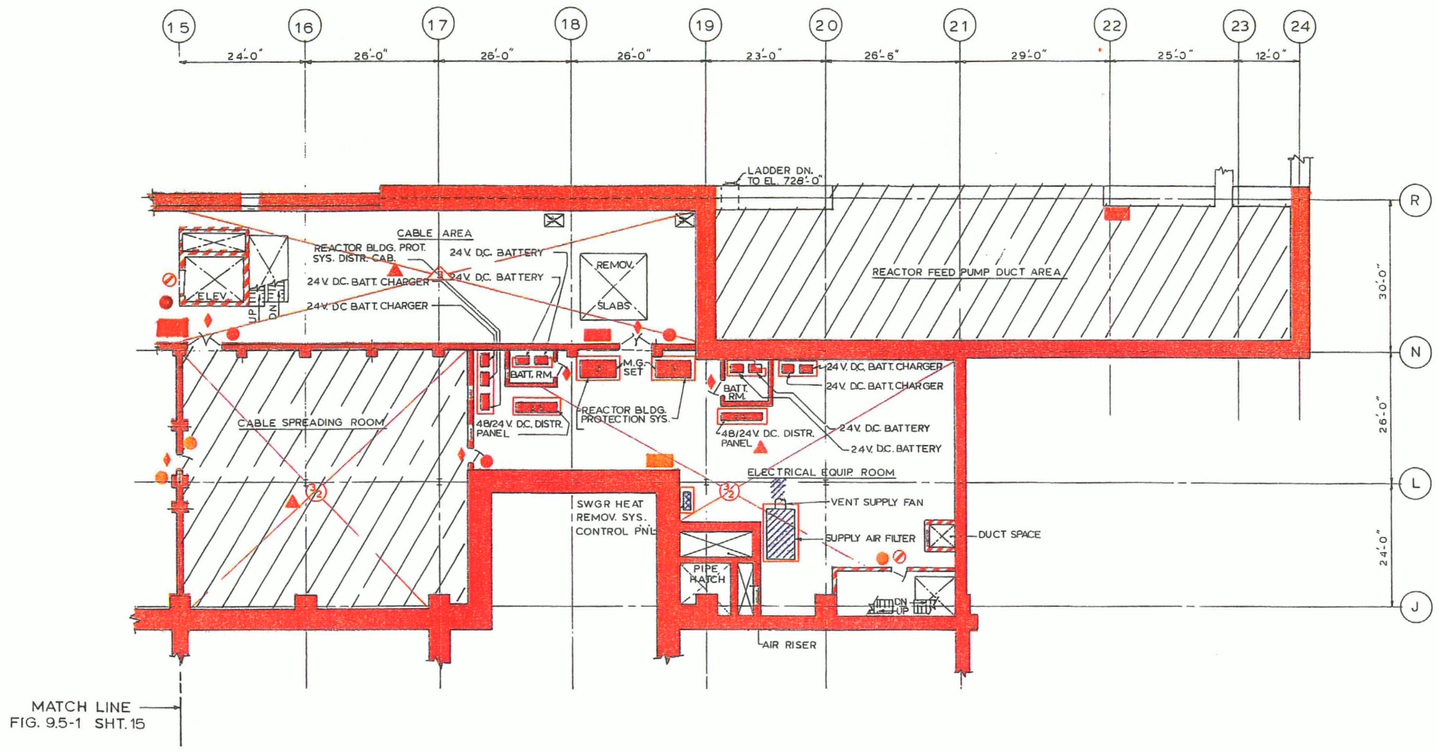

AUXILIARY BUILDING FLOOR PLAN EL. 749'-0"

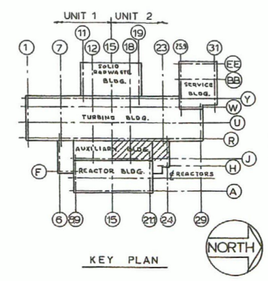

KEY PLAN

10' 0' 10' 20'
GRAPHIC SCALE: 1"=10'-0"

LA SALLE COUNTY STATION
UPDATED FINAL SAFETY ANALYSIS REPORT

FIGURE 9.5-1
FIRE PROTECTION SYSTEM
(SHEET 16 OF 41) EL. 749'-0"

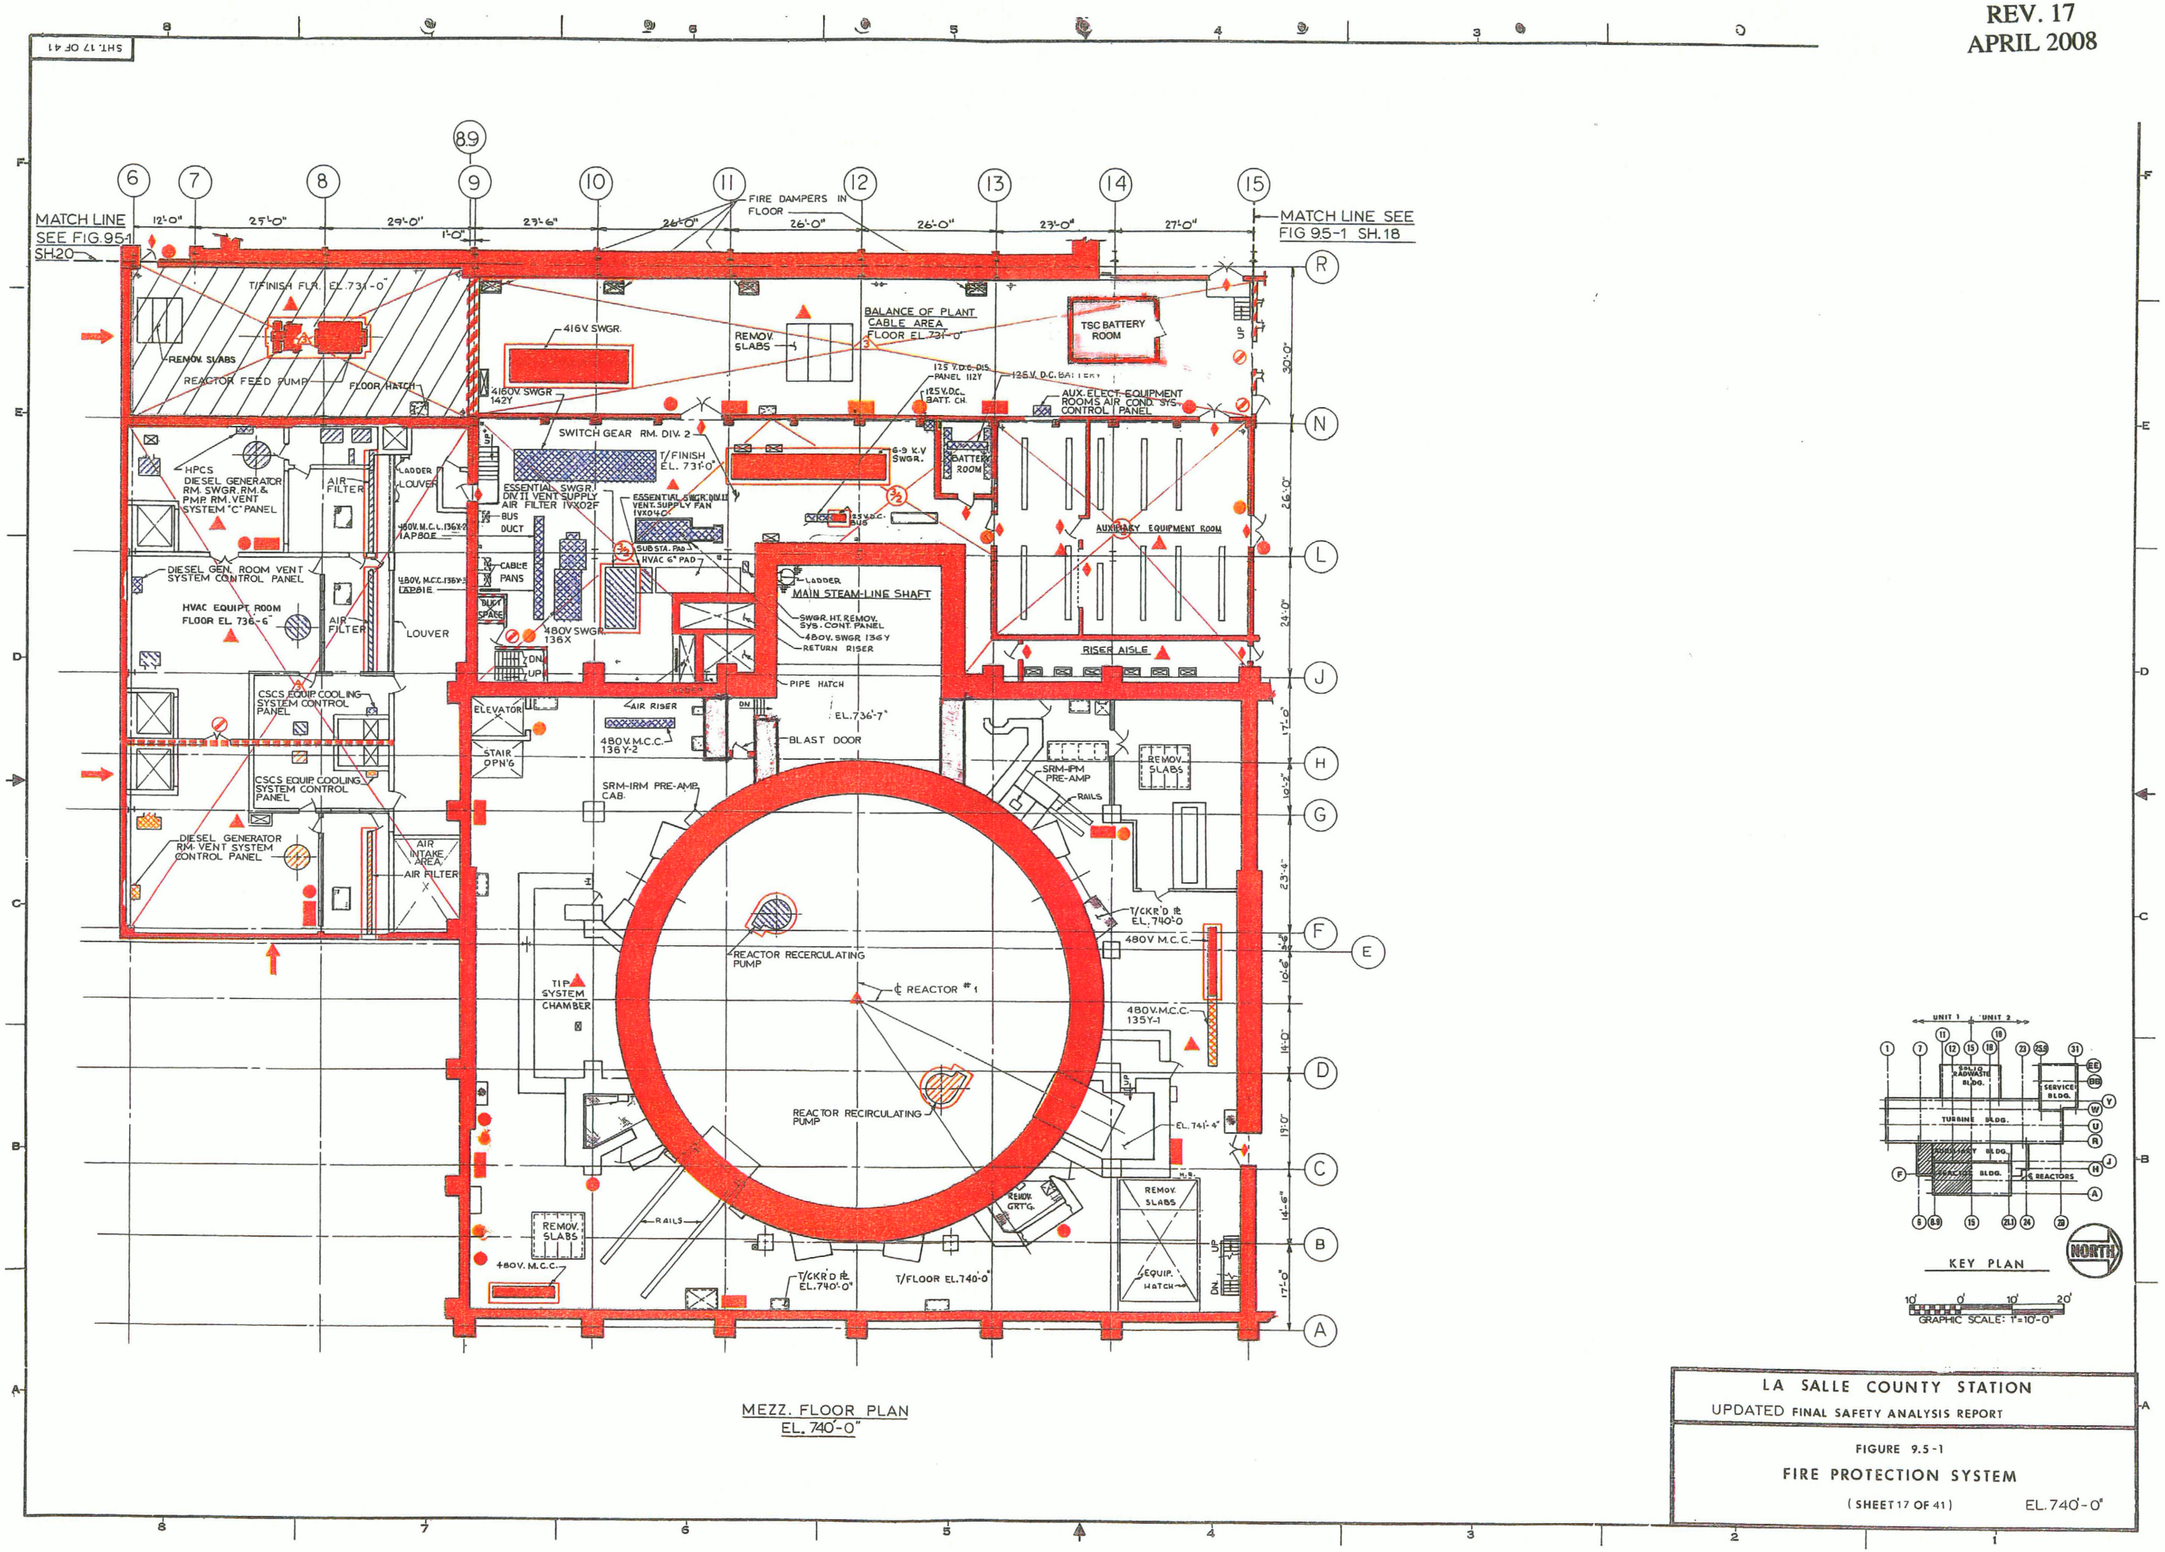

LA SALLE COUNTY STATION

UPDATED FINAL SAFETY ANALYSIS REPORT

FIGURE 9.5-1

FIRE PROTECTION SYSTEM

(SHEET 17 OF 41) EL. 740'-0"

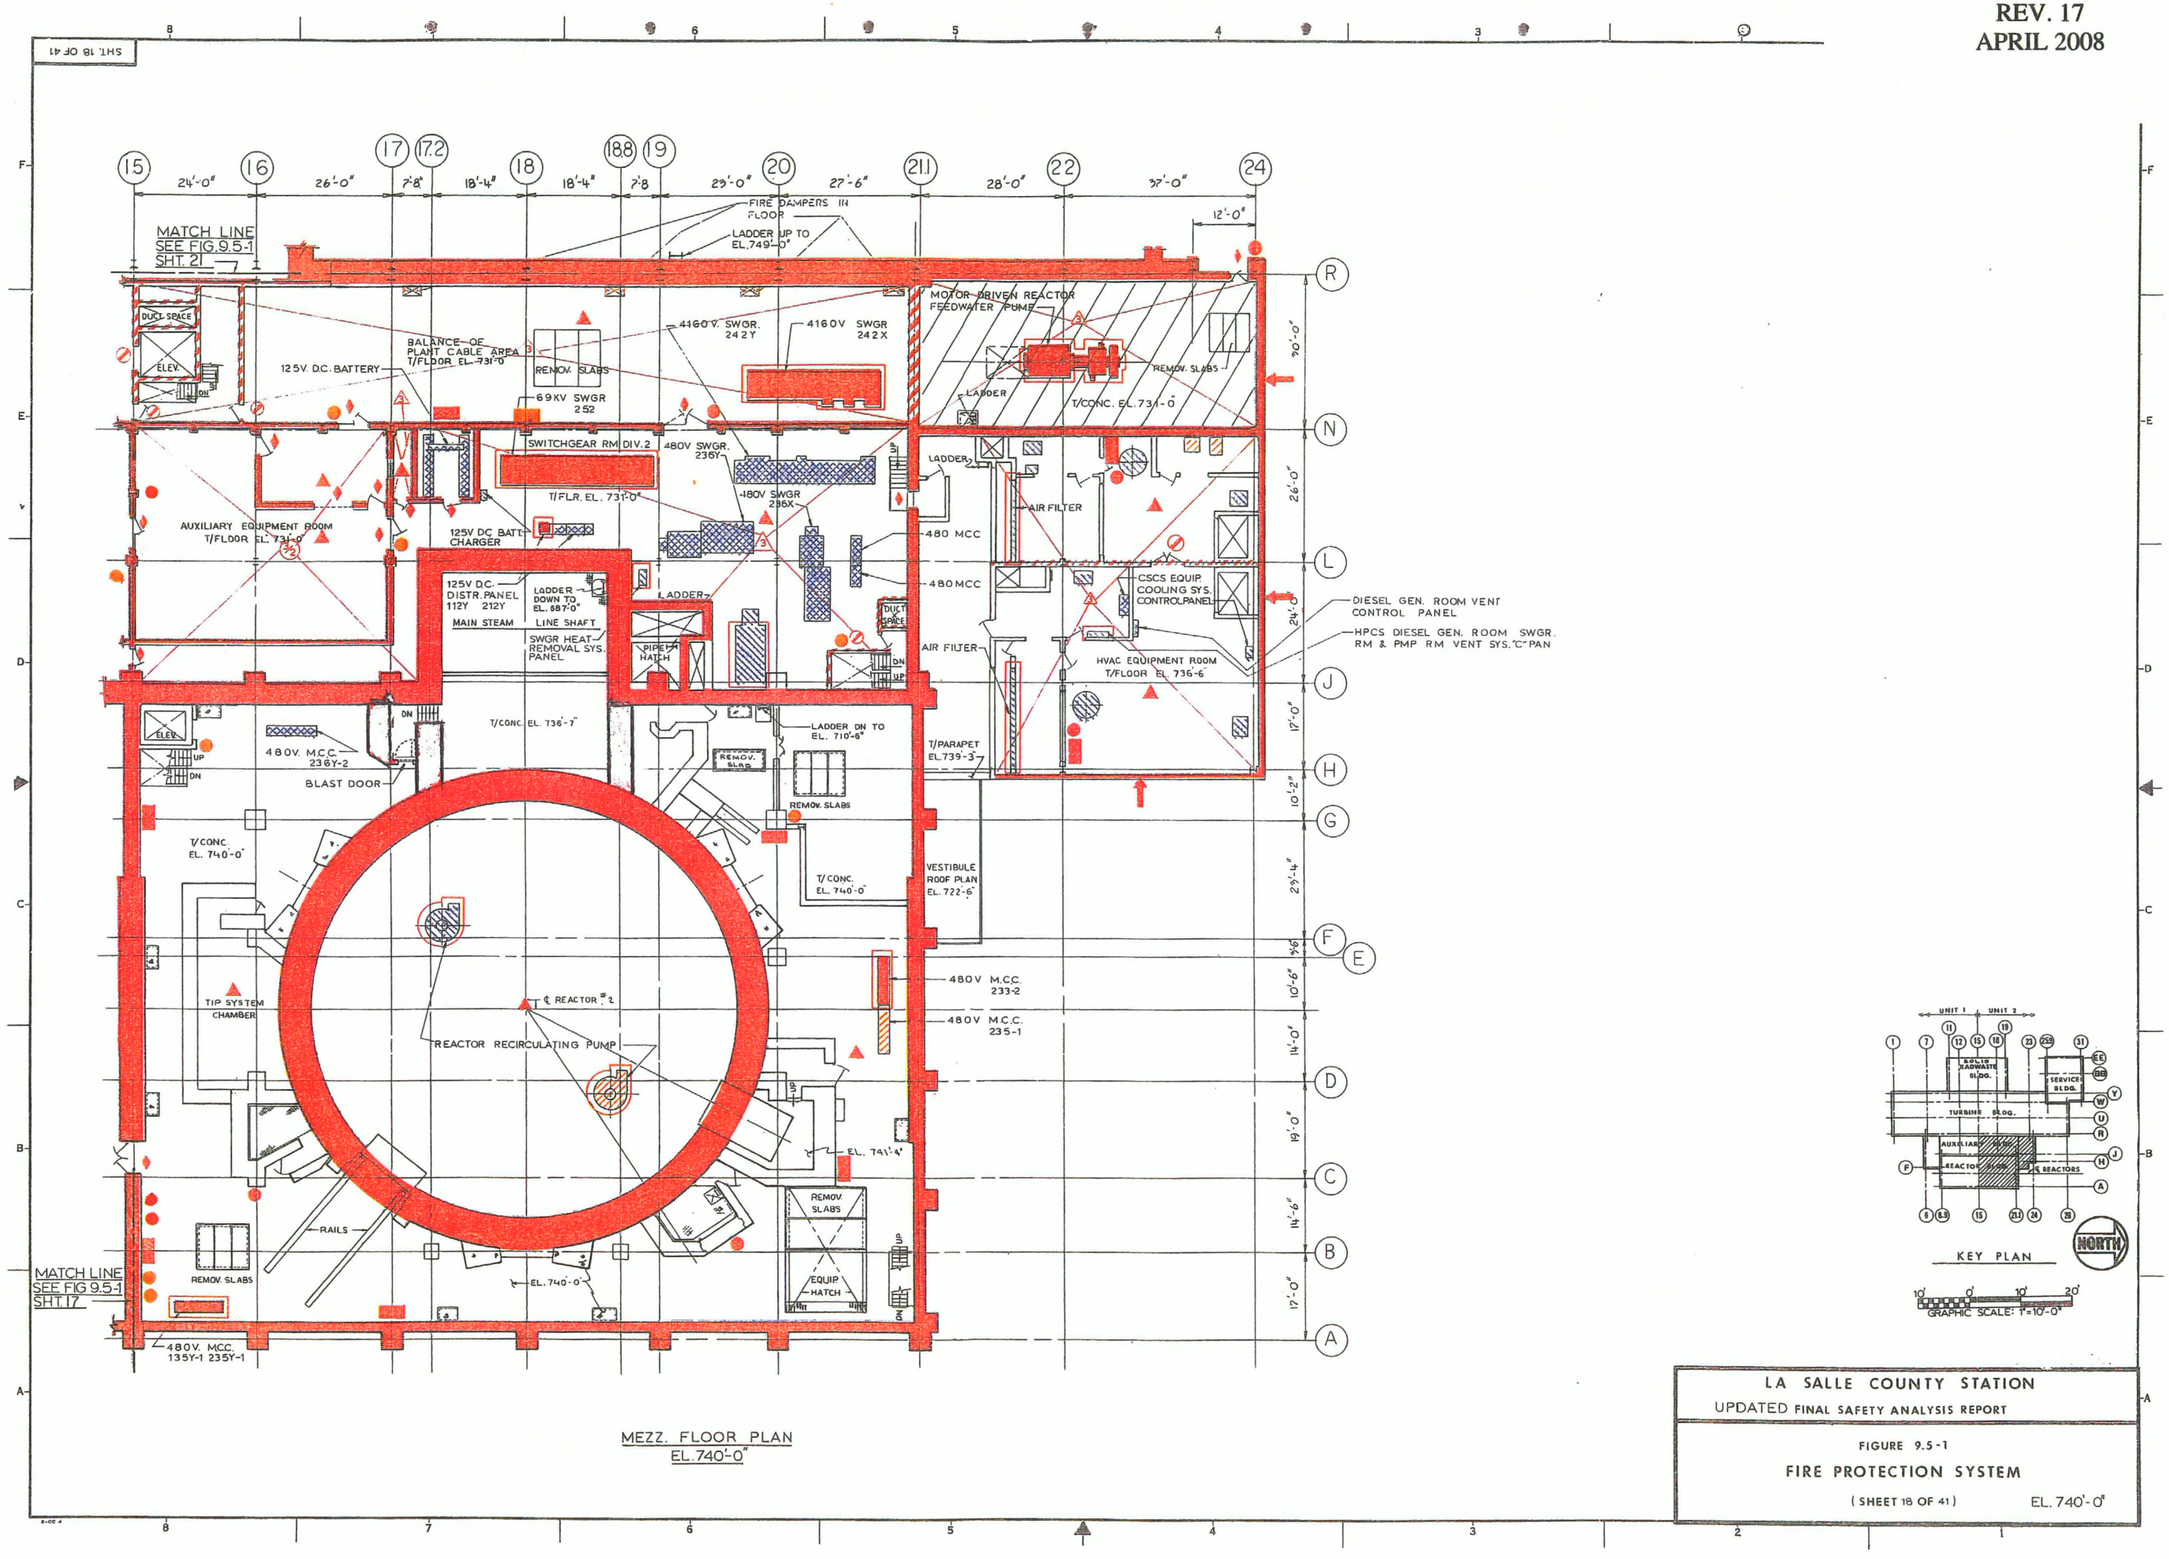

MEZZ. FLOOR PLAN
EL. 740'-0"

LA SALLE COUNTY STATION
UPDATED FINAL SAFETY ANALYSIS REPORT

FIGURE 9.5-1
FIRE PROTECTION SYSTEM
(SHEET 18 OF 41) EL. 740'-0"

SHT. 19 OF 41

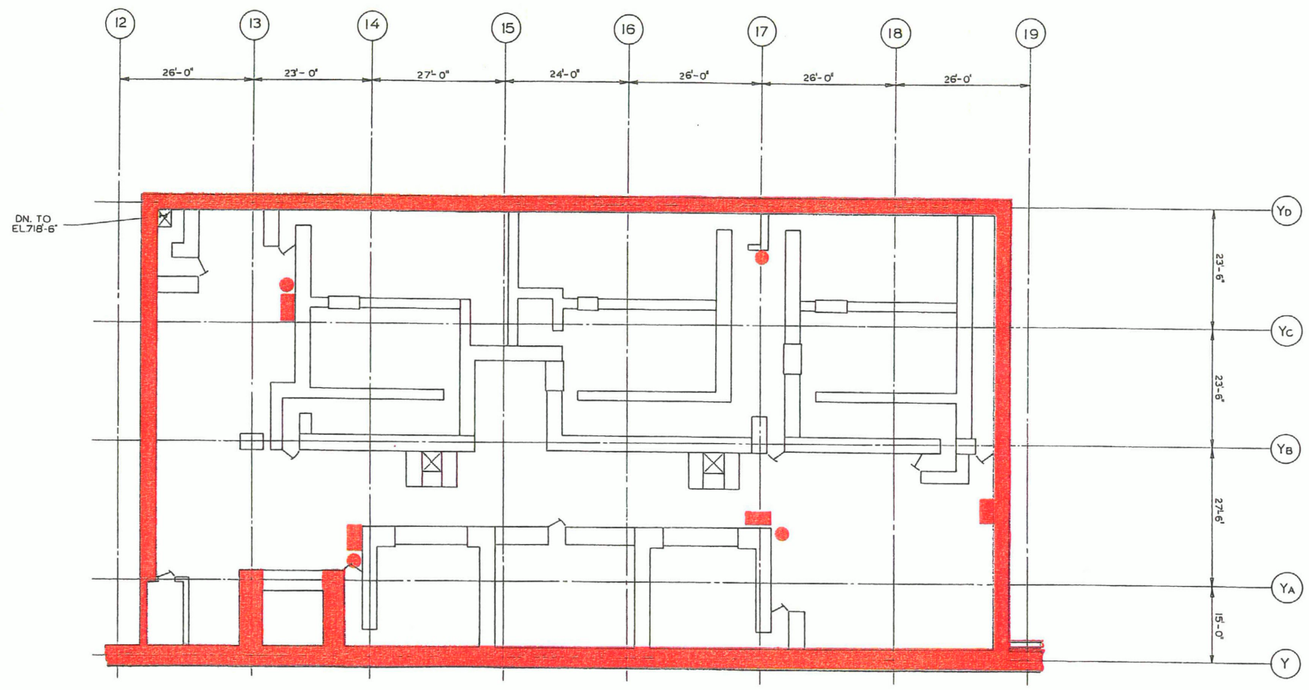

PLAN SOLID RADWASTE BUILDING CONCENTRATOR FLOOR EL.734'-6"

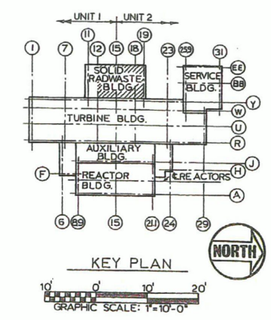

KEY PLAN

LA SALLE COUNTY STATION

UPDATED FINAL SAFETY ANALYSIS REPORT

FIGURE 9.5-1

FIRE PROTECTION SYSTEM

(SHEET 19 OF 41) EL. 734'-6"