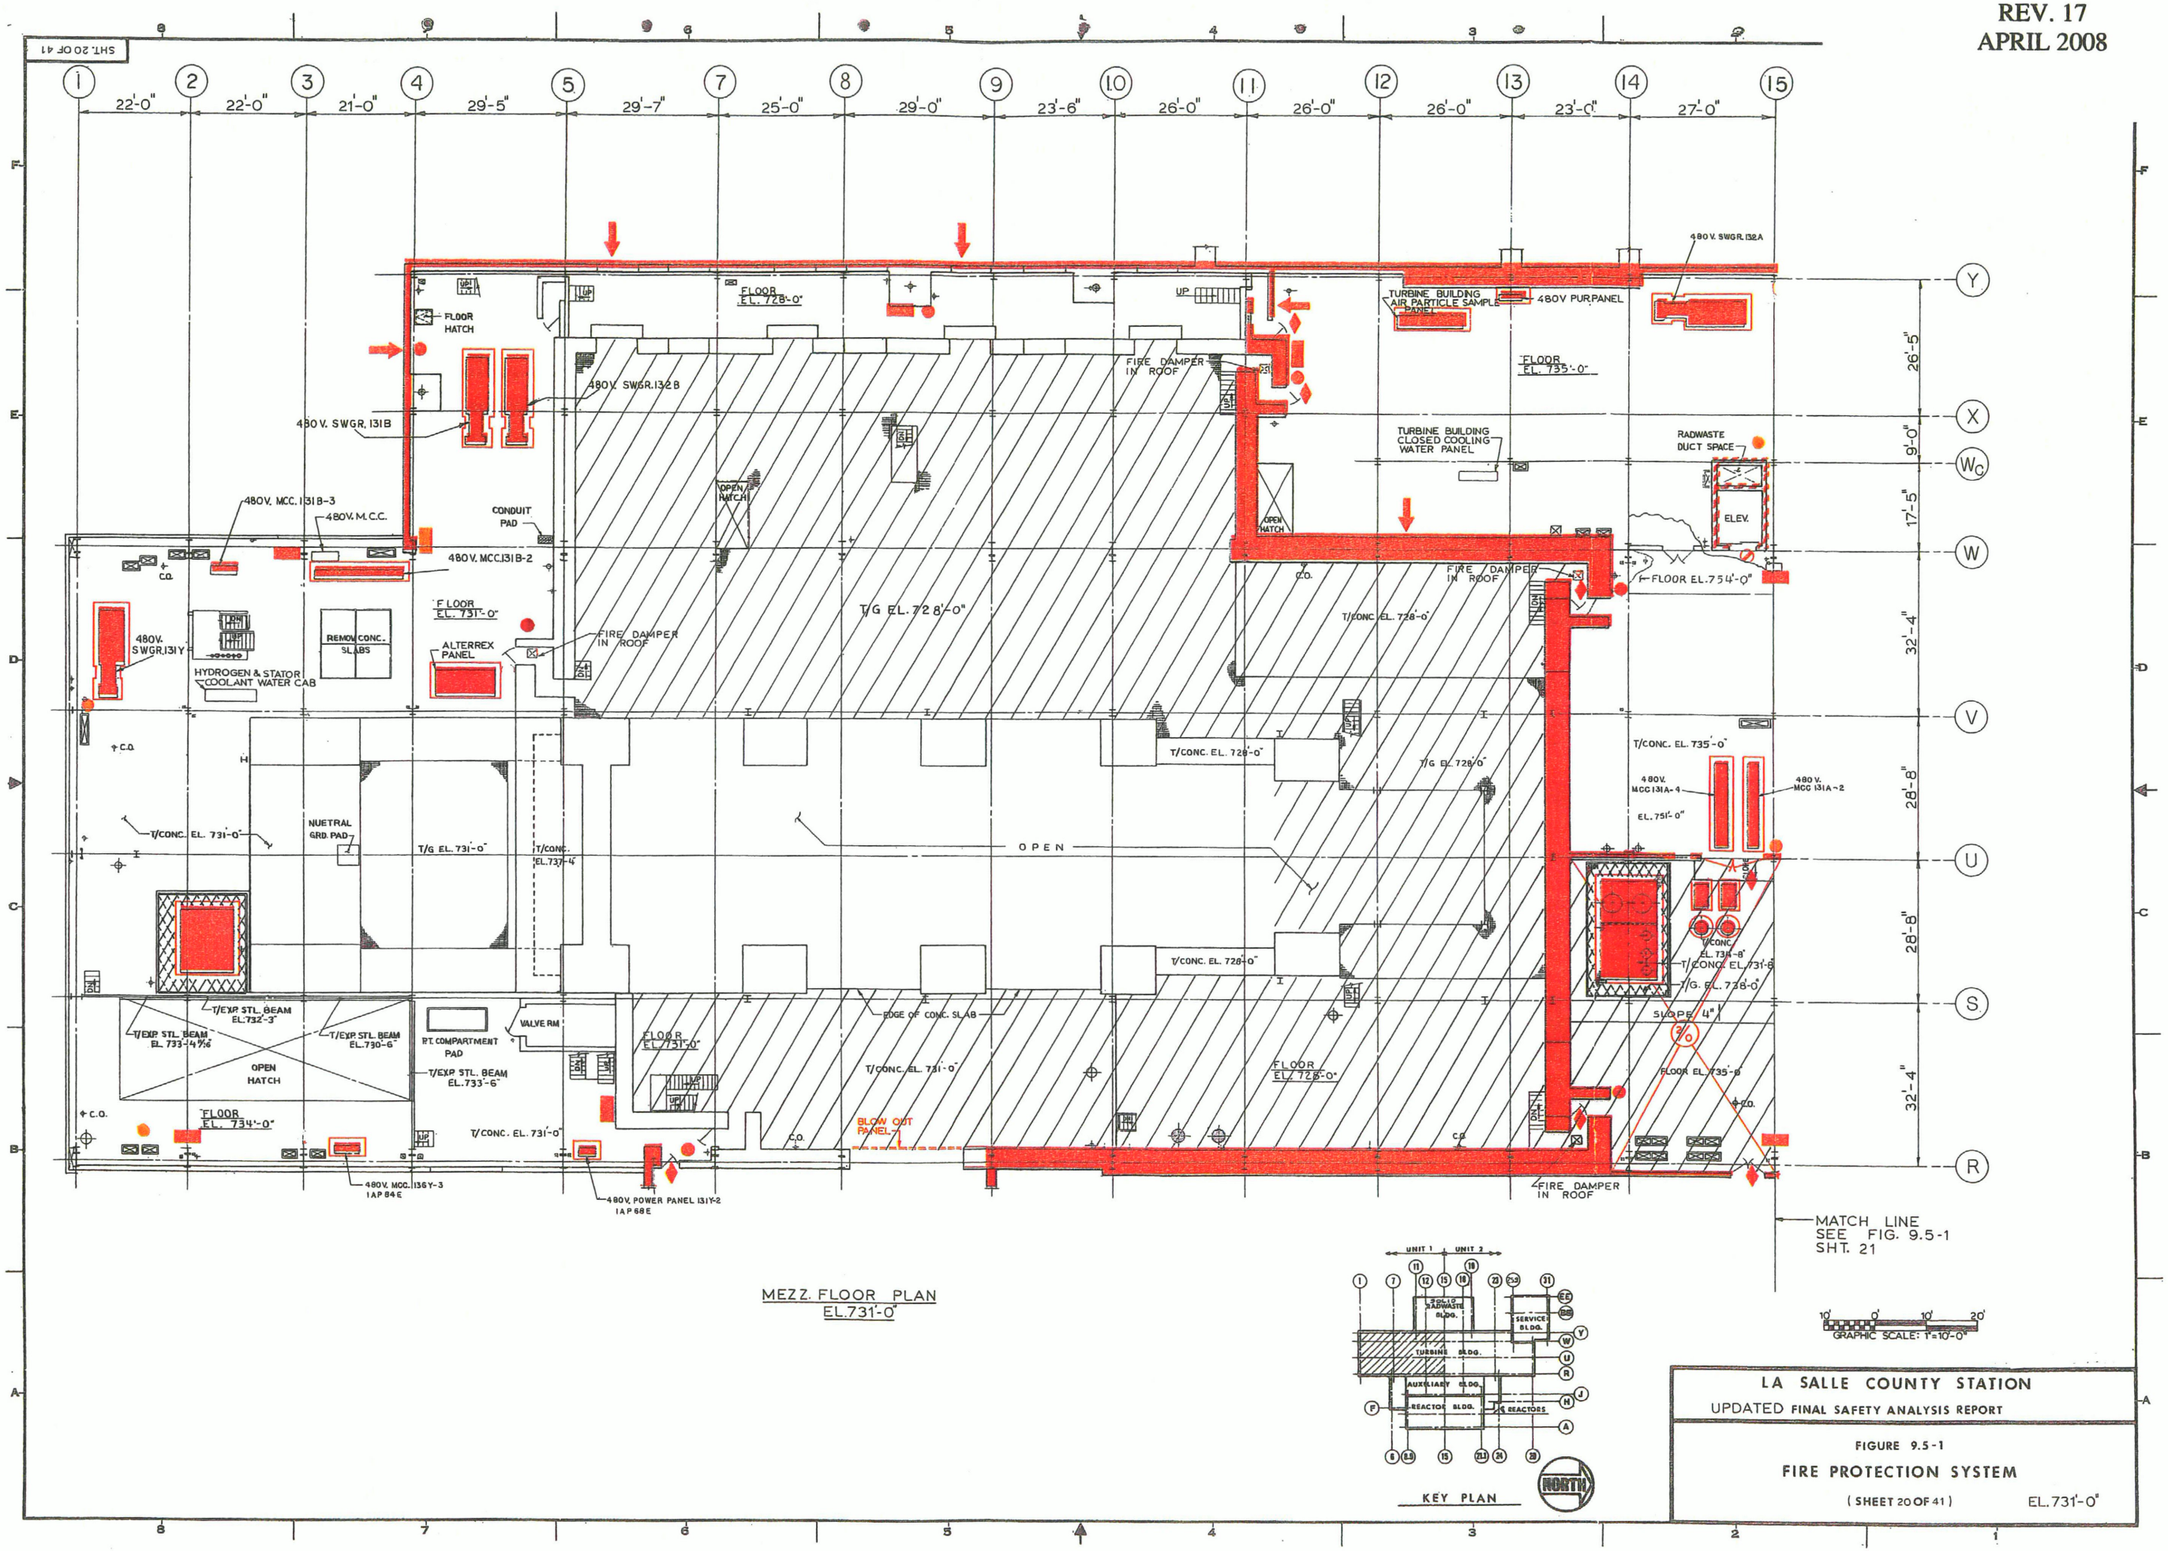

MEZZ. FLOOR PLAN
EL. 731'-0"

LA SALLE COUNTY STATION
UPDATED FINAL SAFETY ANALYSIS REPORT

FIGURE 9.5-1
FIRE PROTECTION SYSTEM
(SHEET 20 OF 41) EL. 731'-0"

REV. 17
APRIL 2008

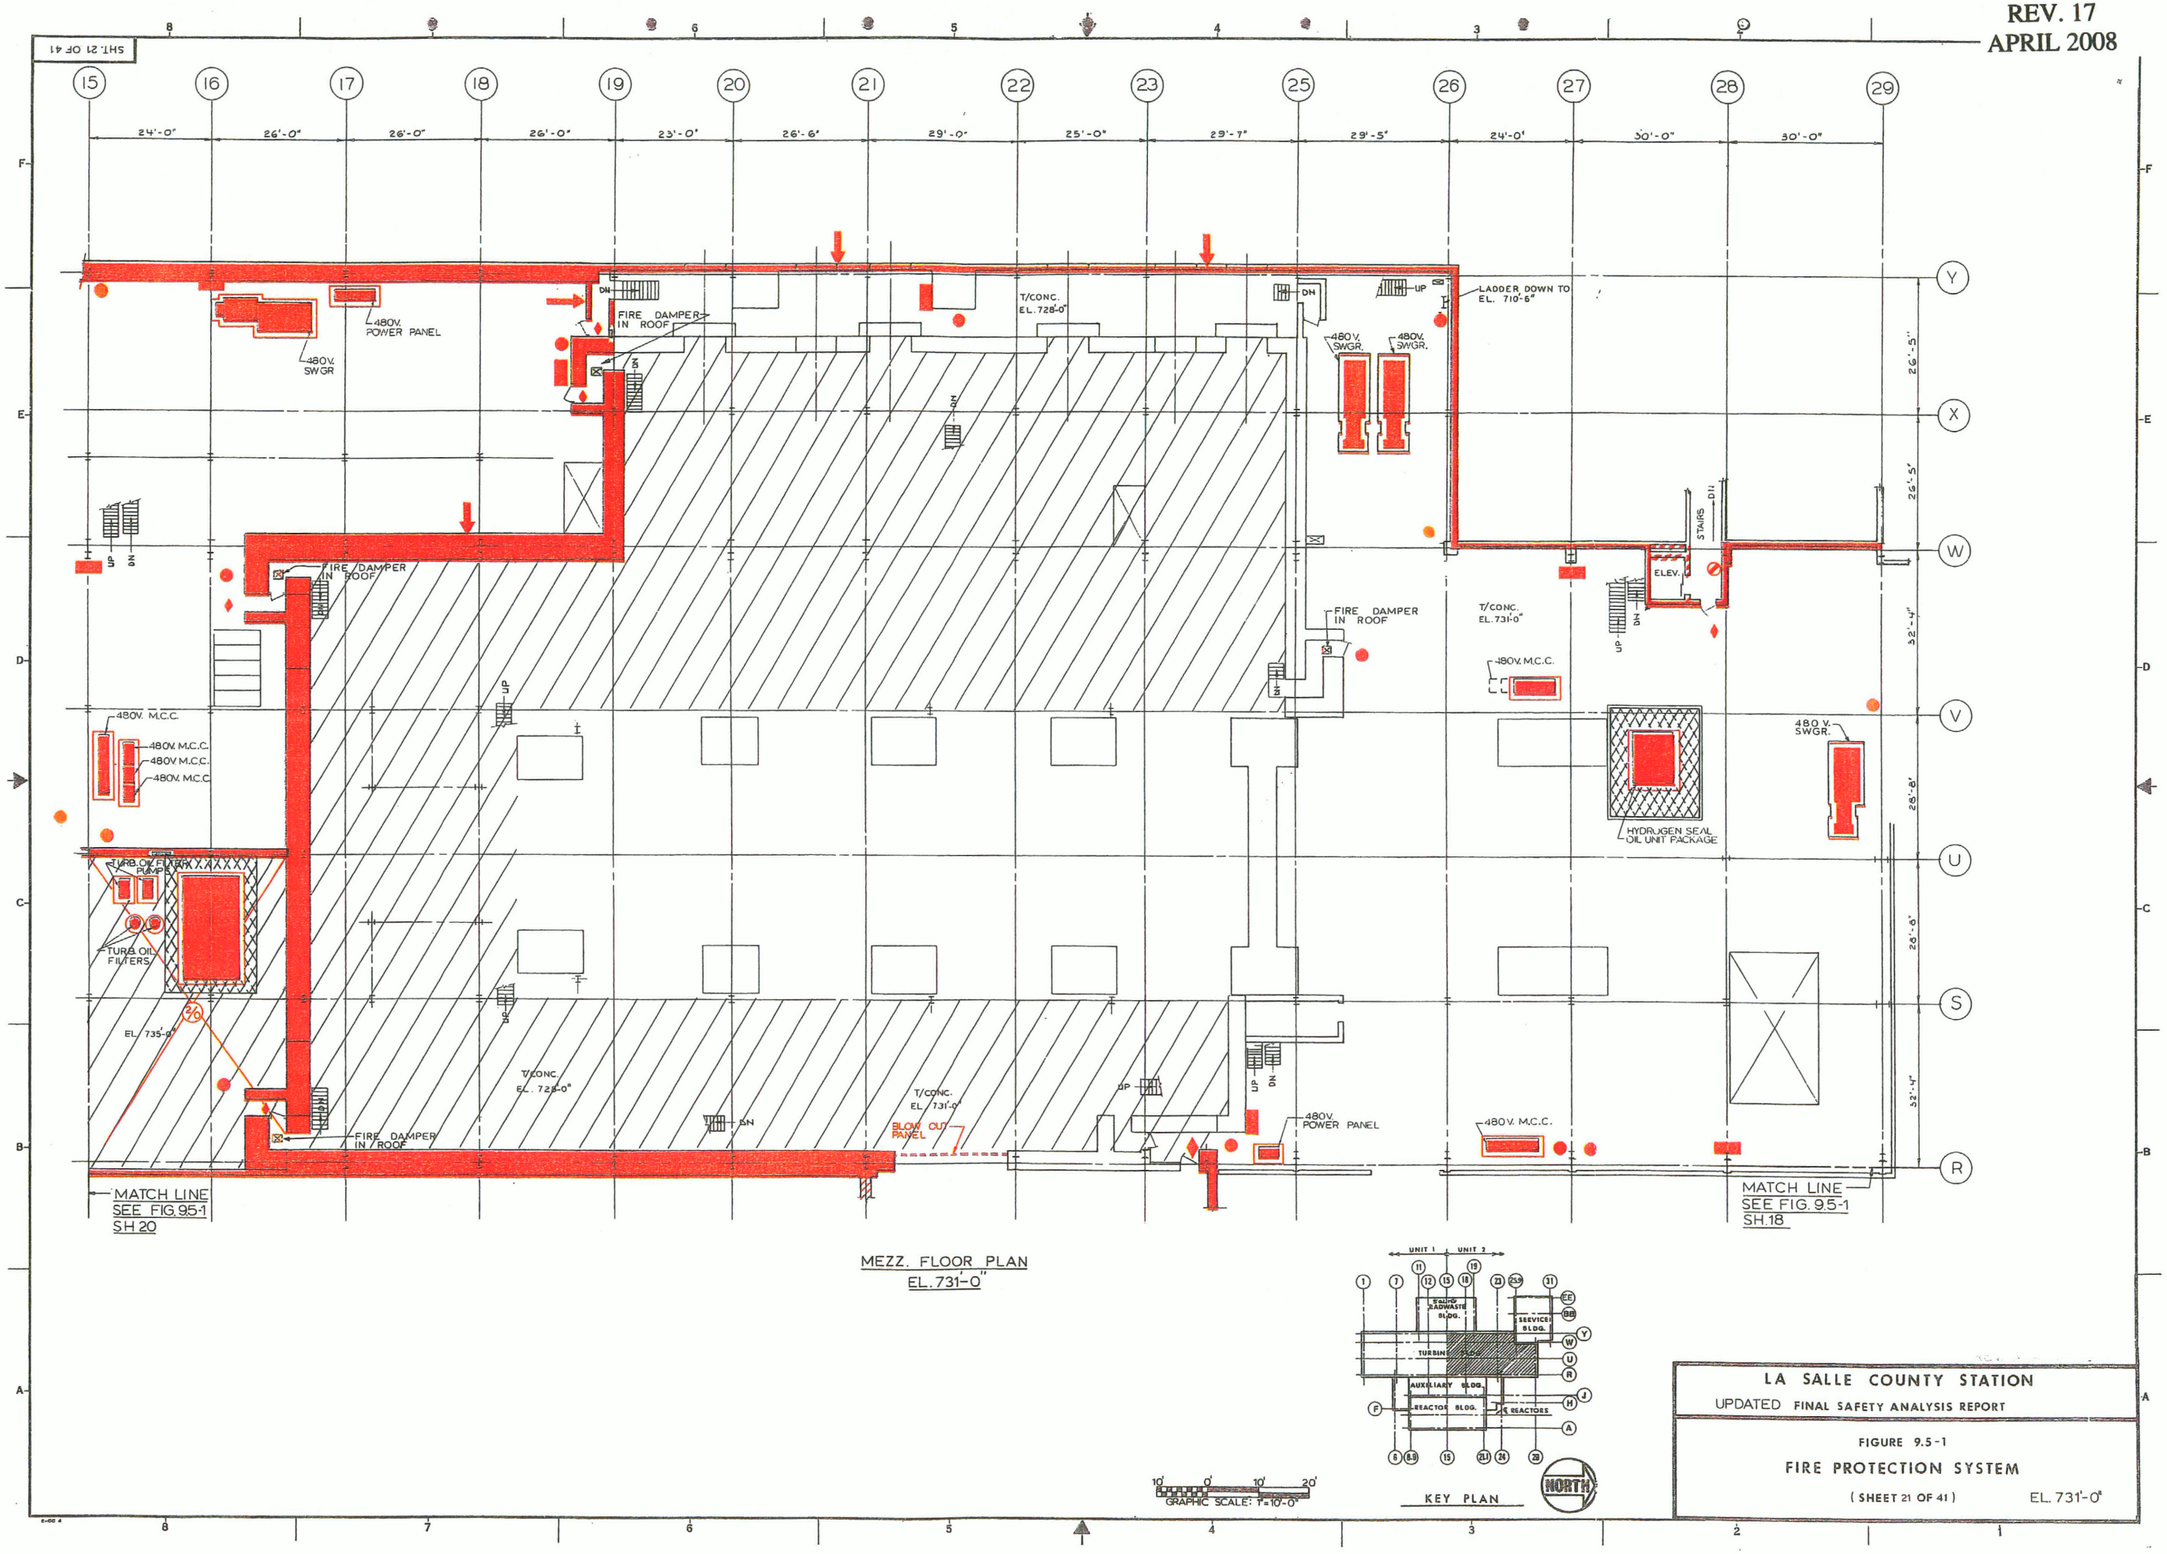

LA SALLE COUNTY STATION

UPDATED FINAL SAFETY ANALYSIS REPORT

FIGURE 9.5-1

FIRE PROTECTION SYSTEM

(SHEET 21 OF 41) EL. 731'-0"

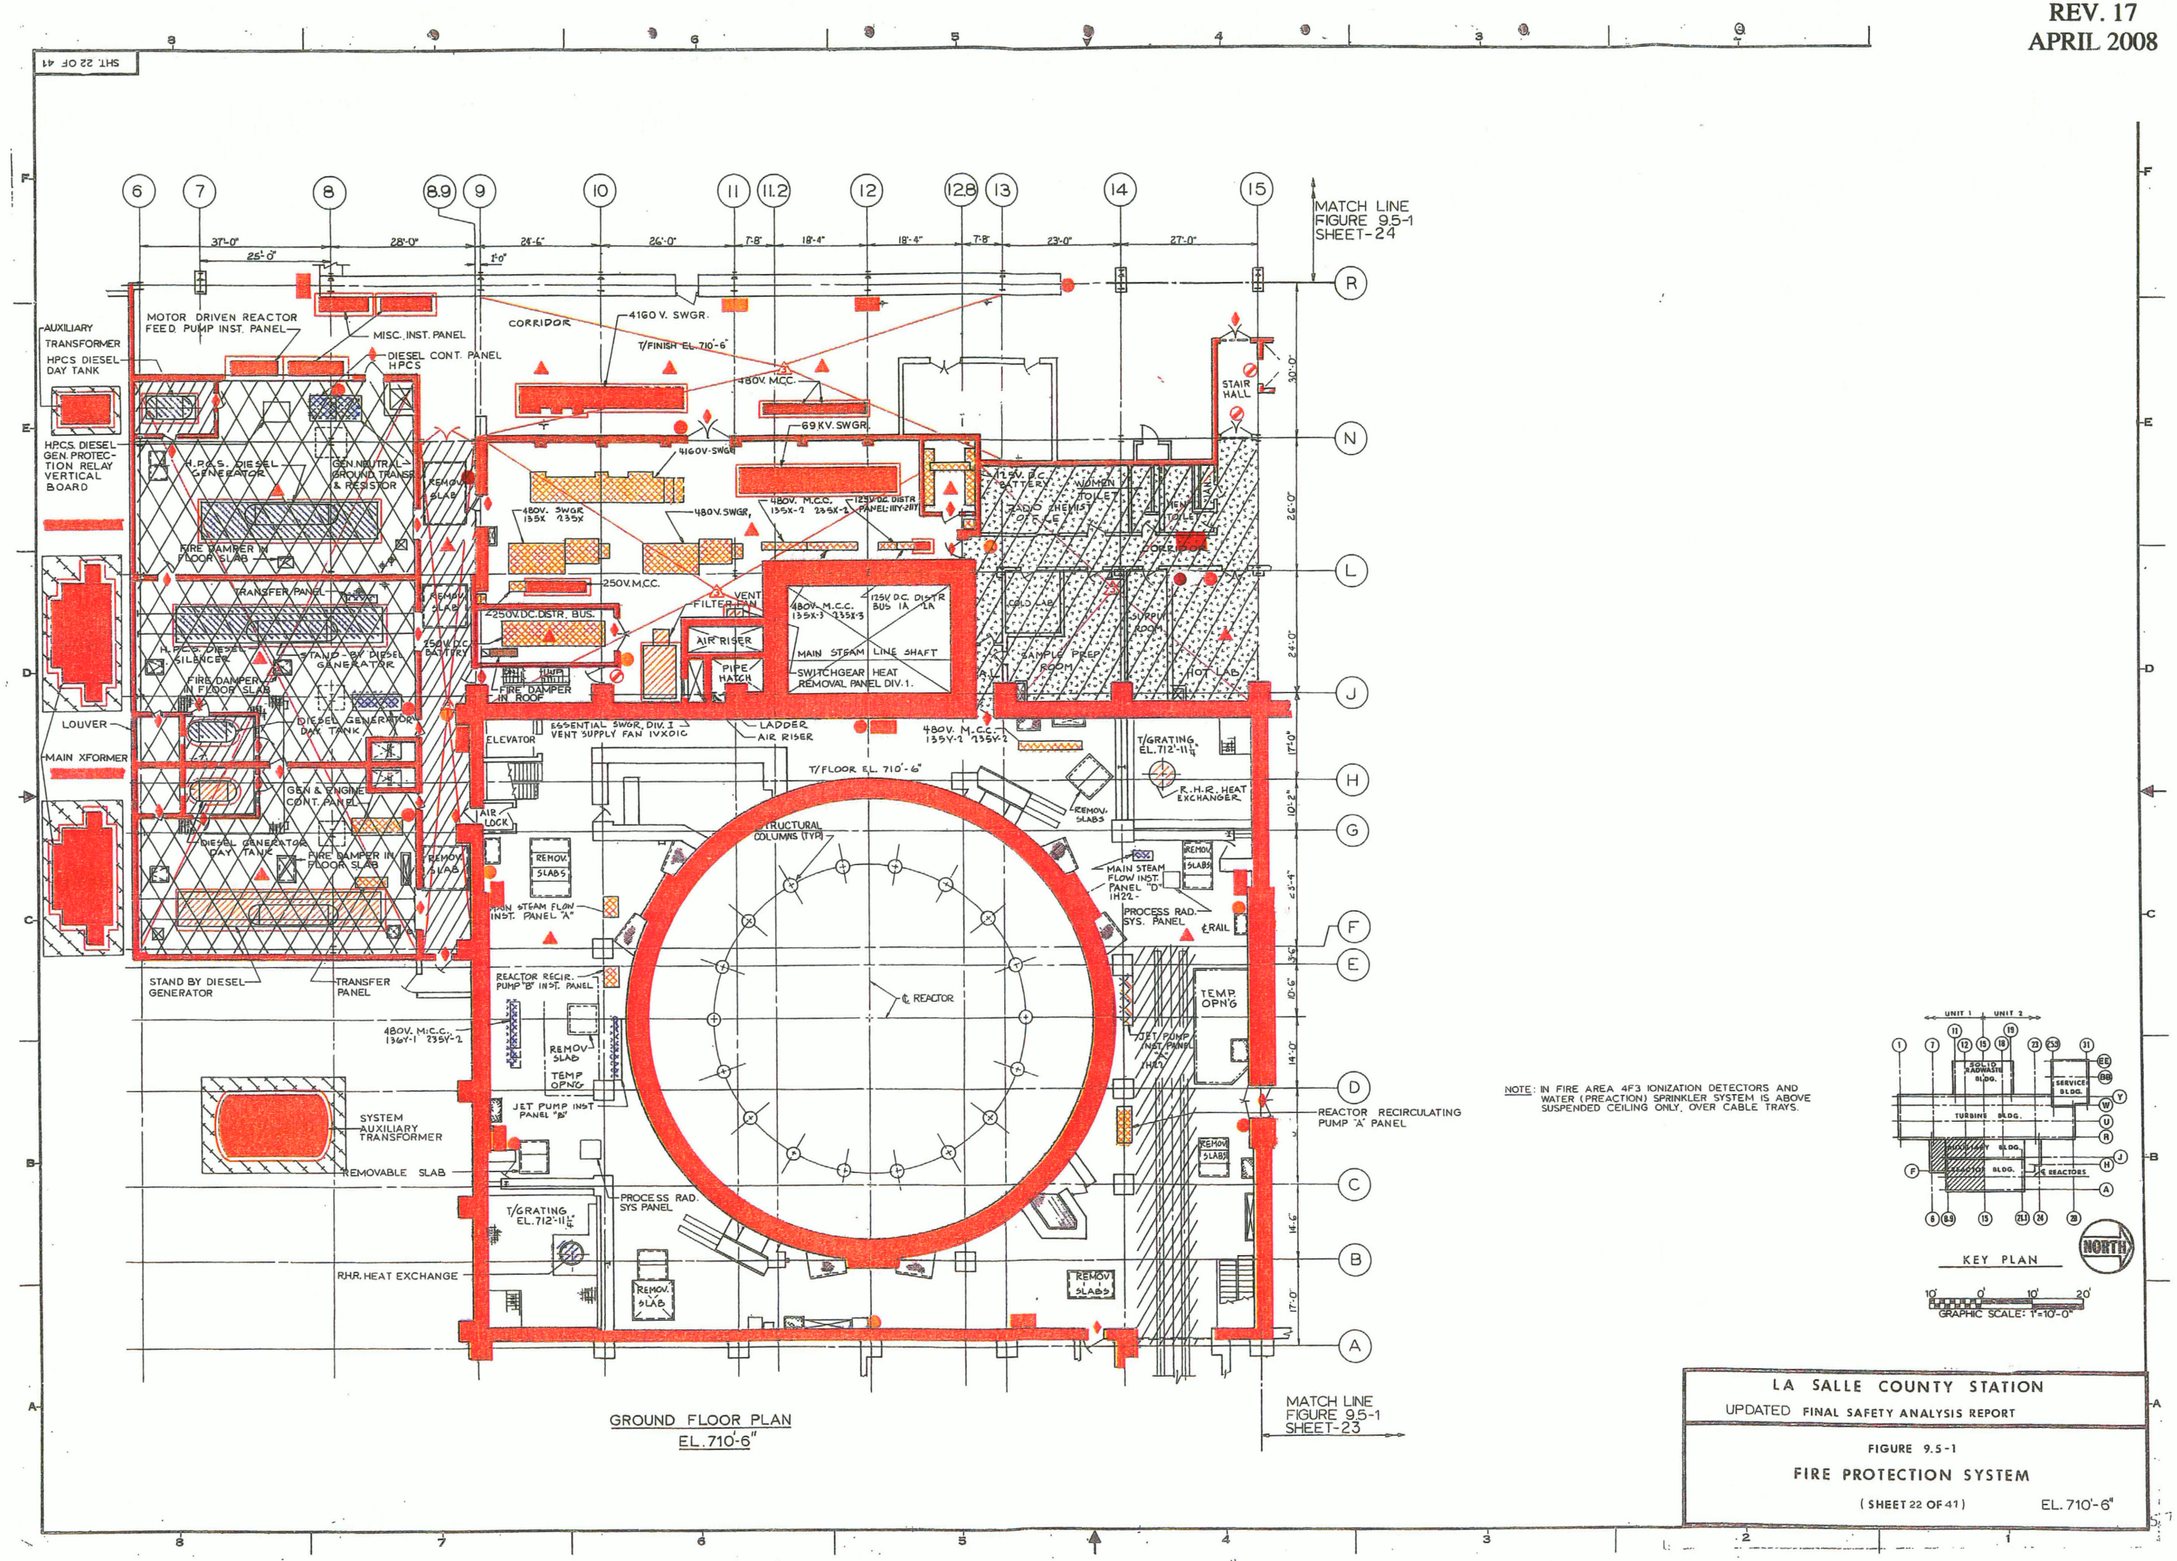

LA SALLE COUNTY STATION

UPDATED FINAL SAFETY ANALYSIS REPORT

FIGURE 9.5-1

FIRE PROTECTION SYSTEM

(SHEET 22 OF 41) EL. 710'-6"