SHEET-26OF 41

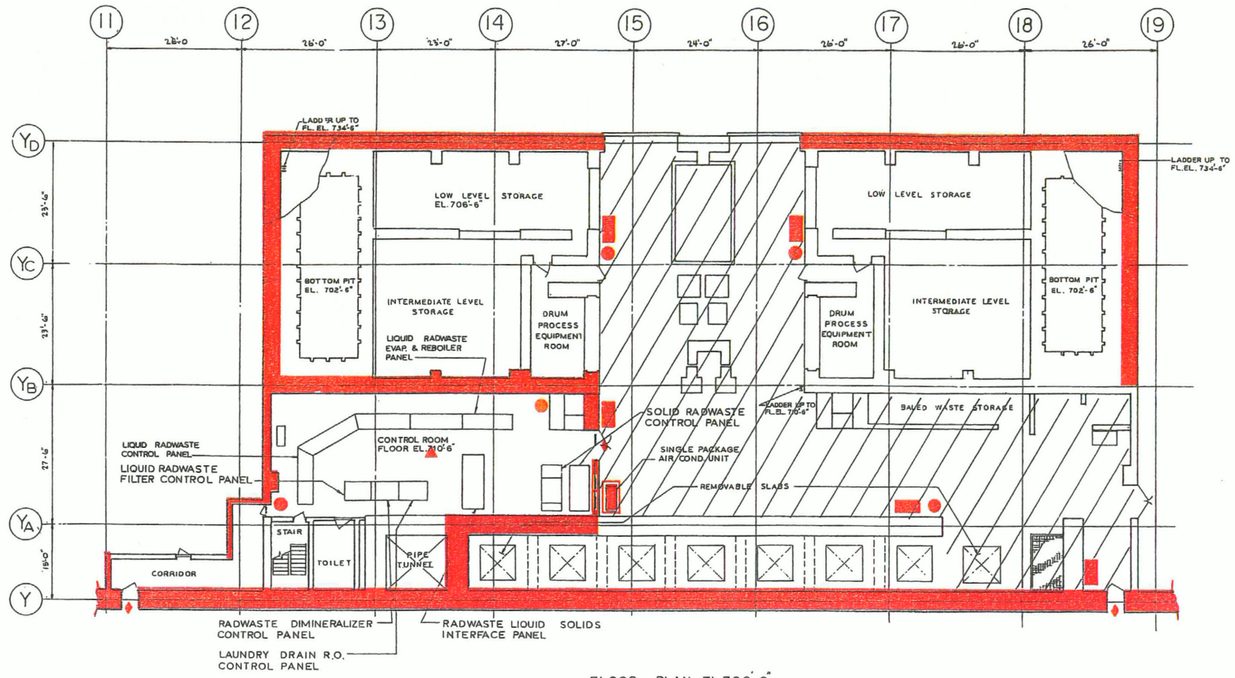


FLOOR PLAN EL.706'-6"

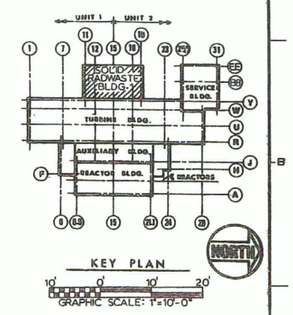


LA SALLE COUNTY STATION

UPDATED FINAL SAFETY ANALYSIS REPORT

FIGURE 9.5-1

FIRE PROTECTION SYSTEM

( SHEET-26 OF 41 ) EL. 706'-6"

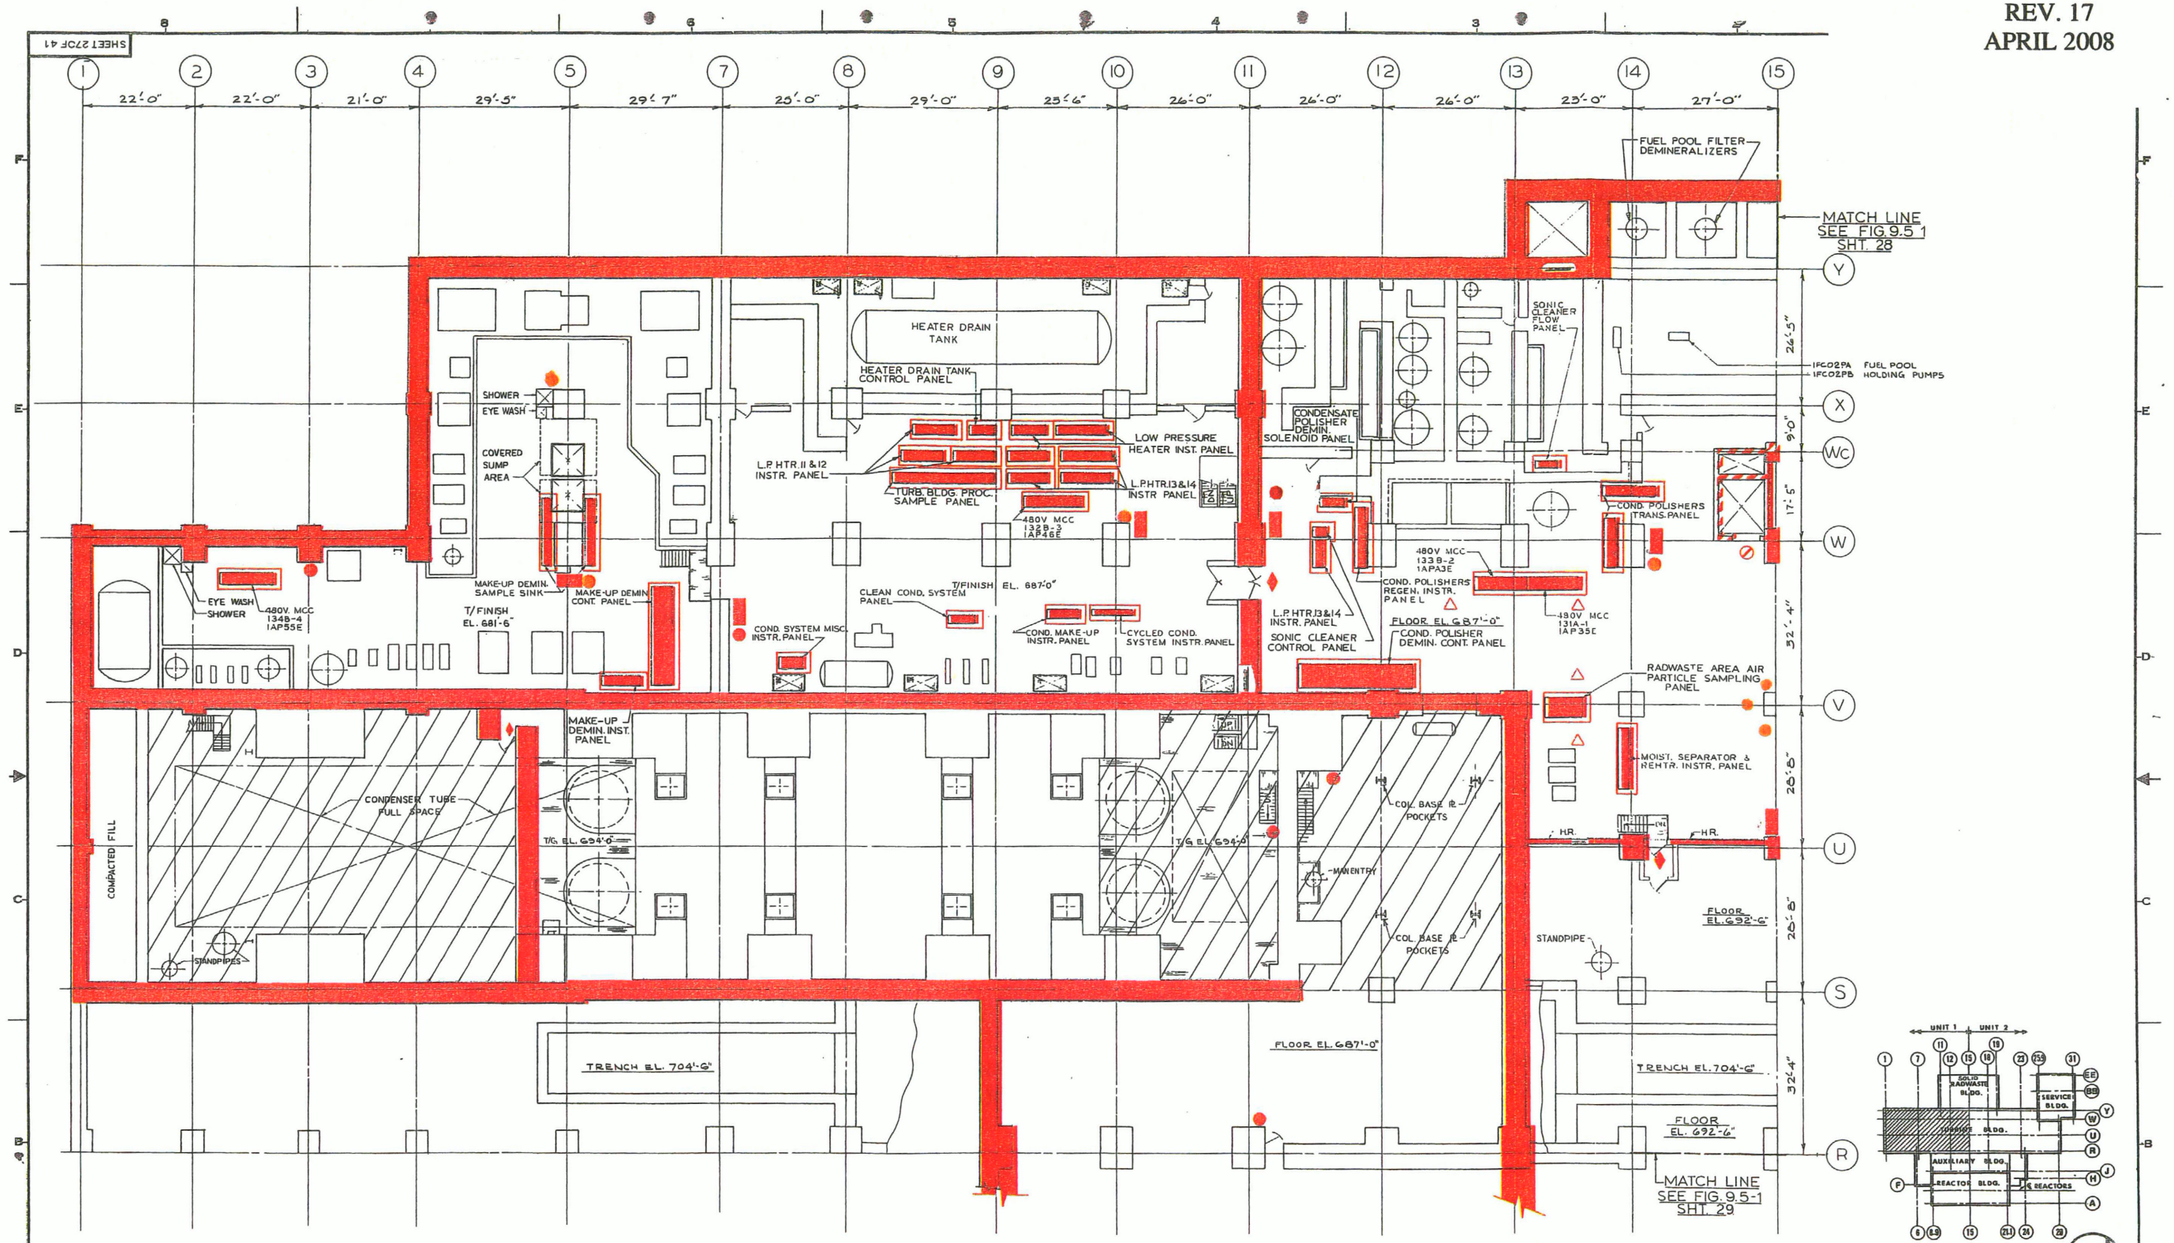


UPPER BASEMENT FLOOR PLAN
EL 687'-0"

LA SALLE COUNTY STATION
UPDATED FINAL SAFETY ANALYSIS REPORT

FIGURE 9.5-1
FIRE PROTECTION SYSTEM
(SHEET 27OF41) EL. 687'-0"

REV. 17
APRIL 2008

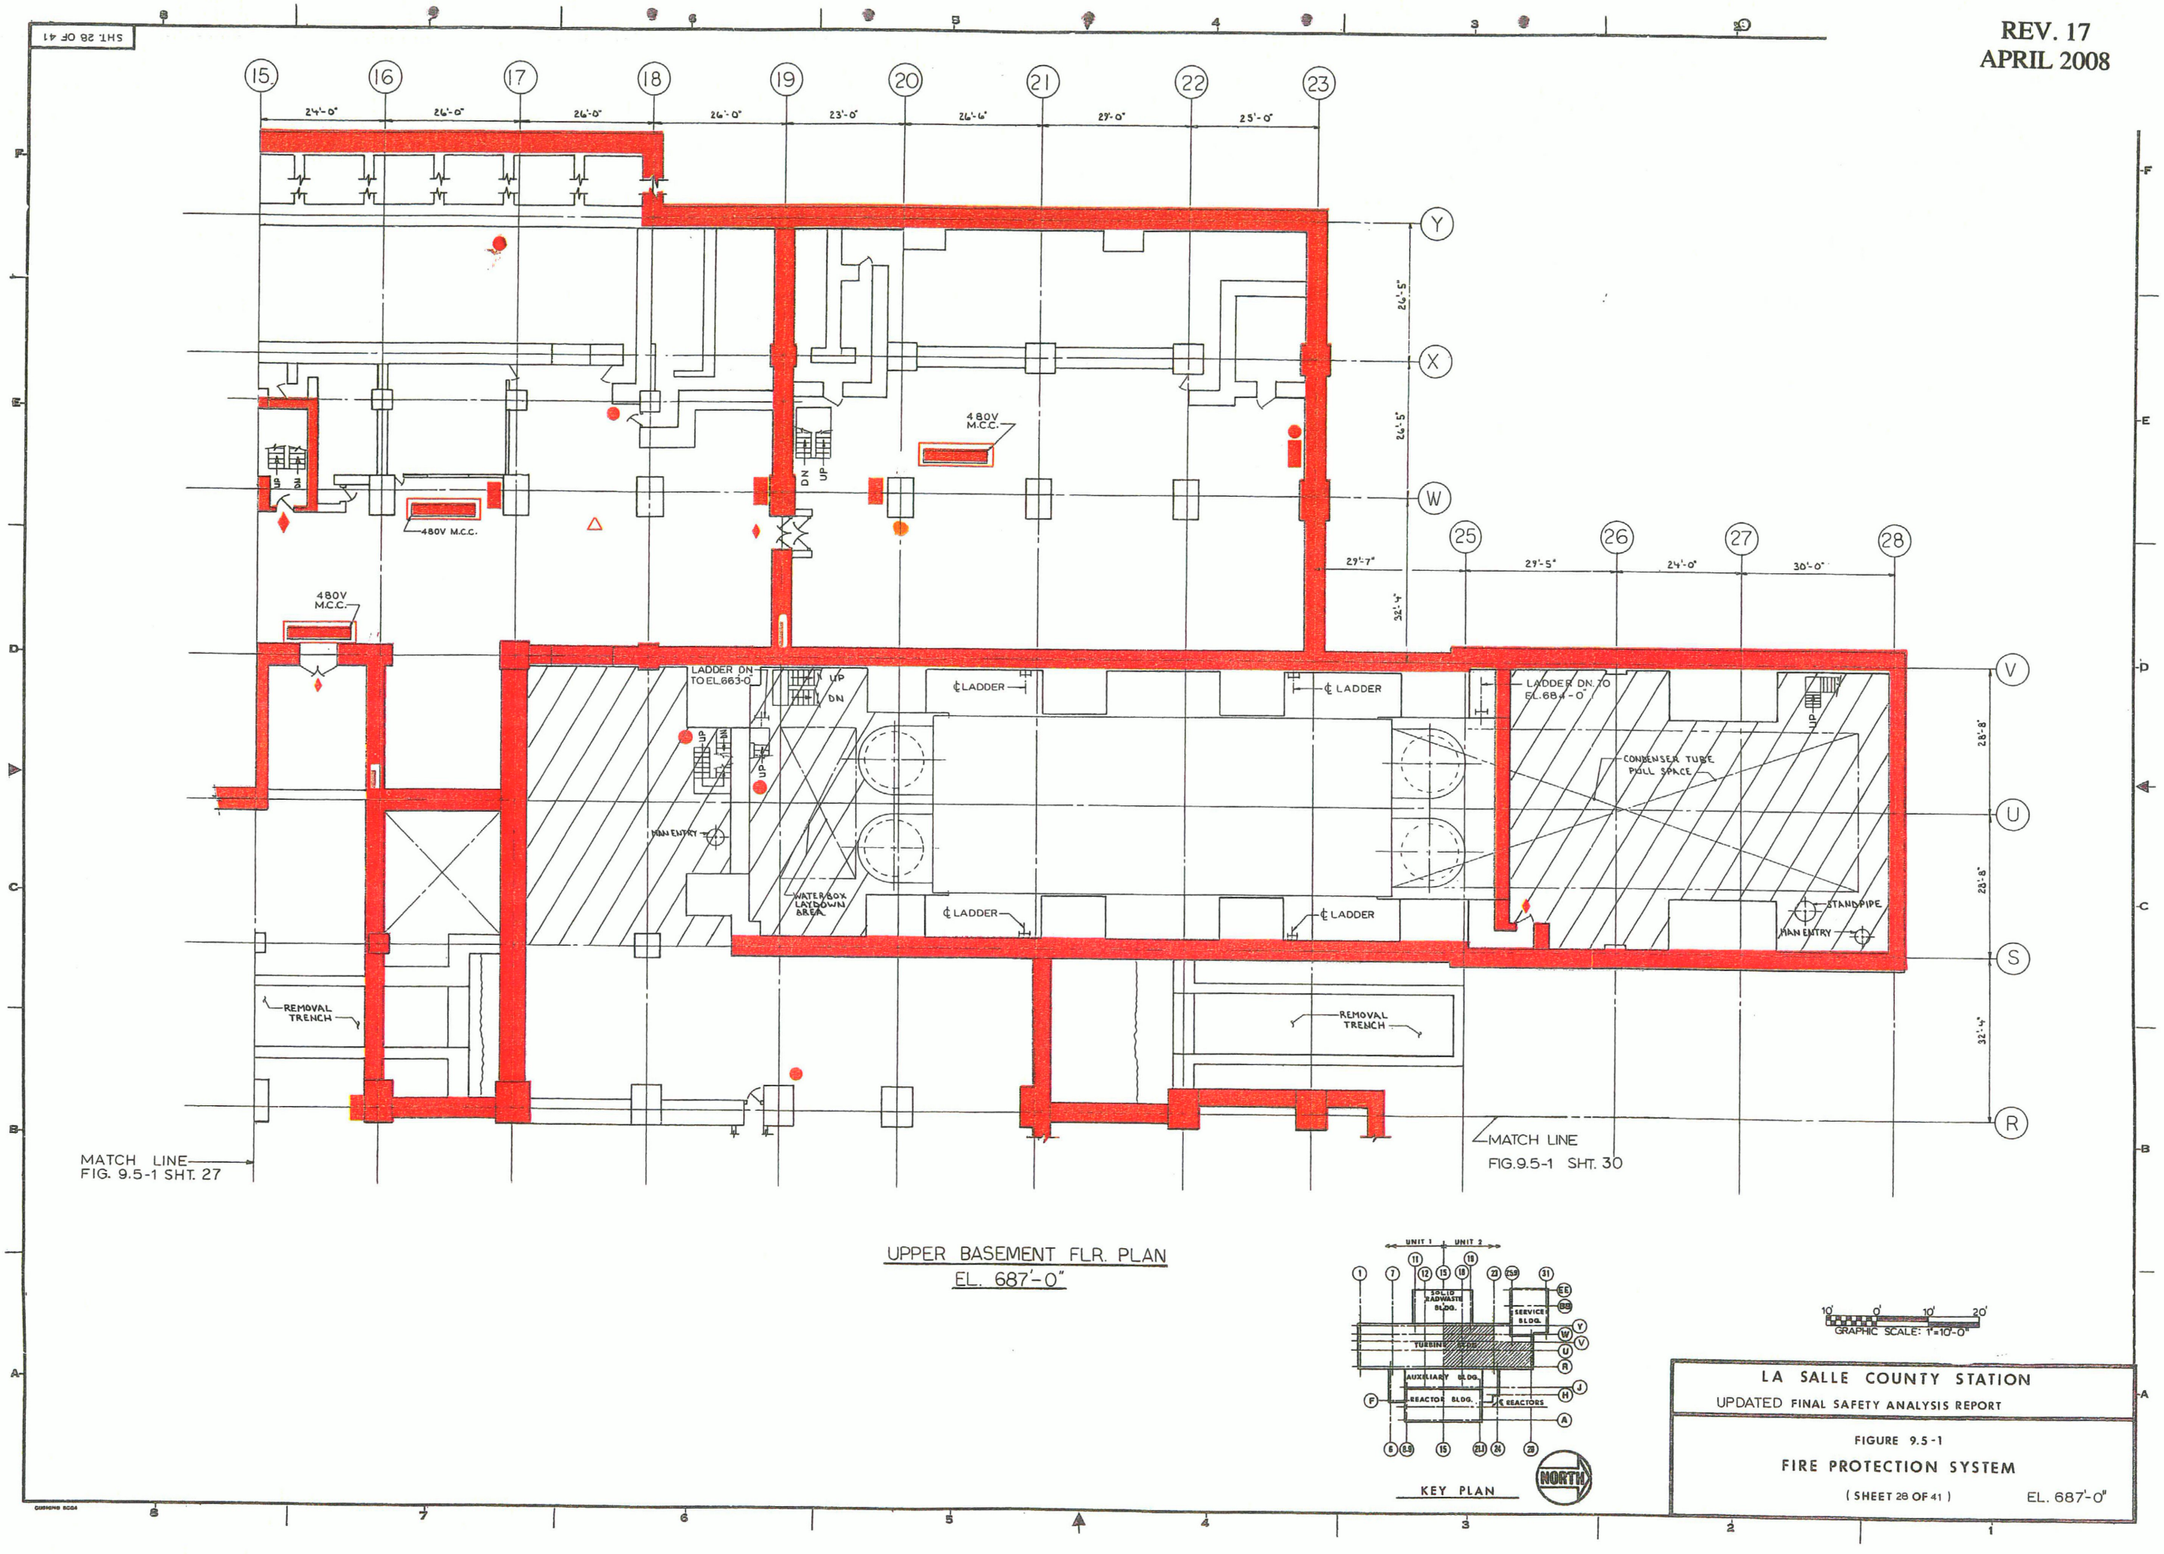


LA SALLE COUNTY STATION
UPDATED FINAL SAFETY ANALYSIS REPORT

FIGURE 9.5-1
FIRE PROTECTION SYSTEM
(SHEET 28 OF 41)
EL. 687'-0"