REV. 17
APRIL 2008

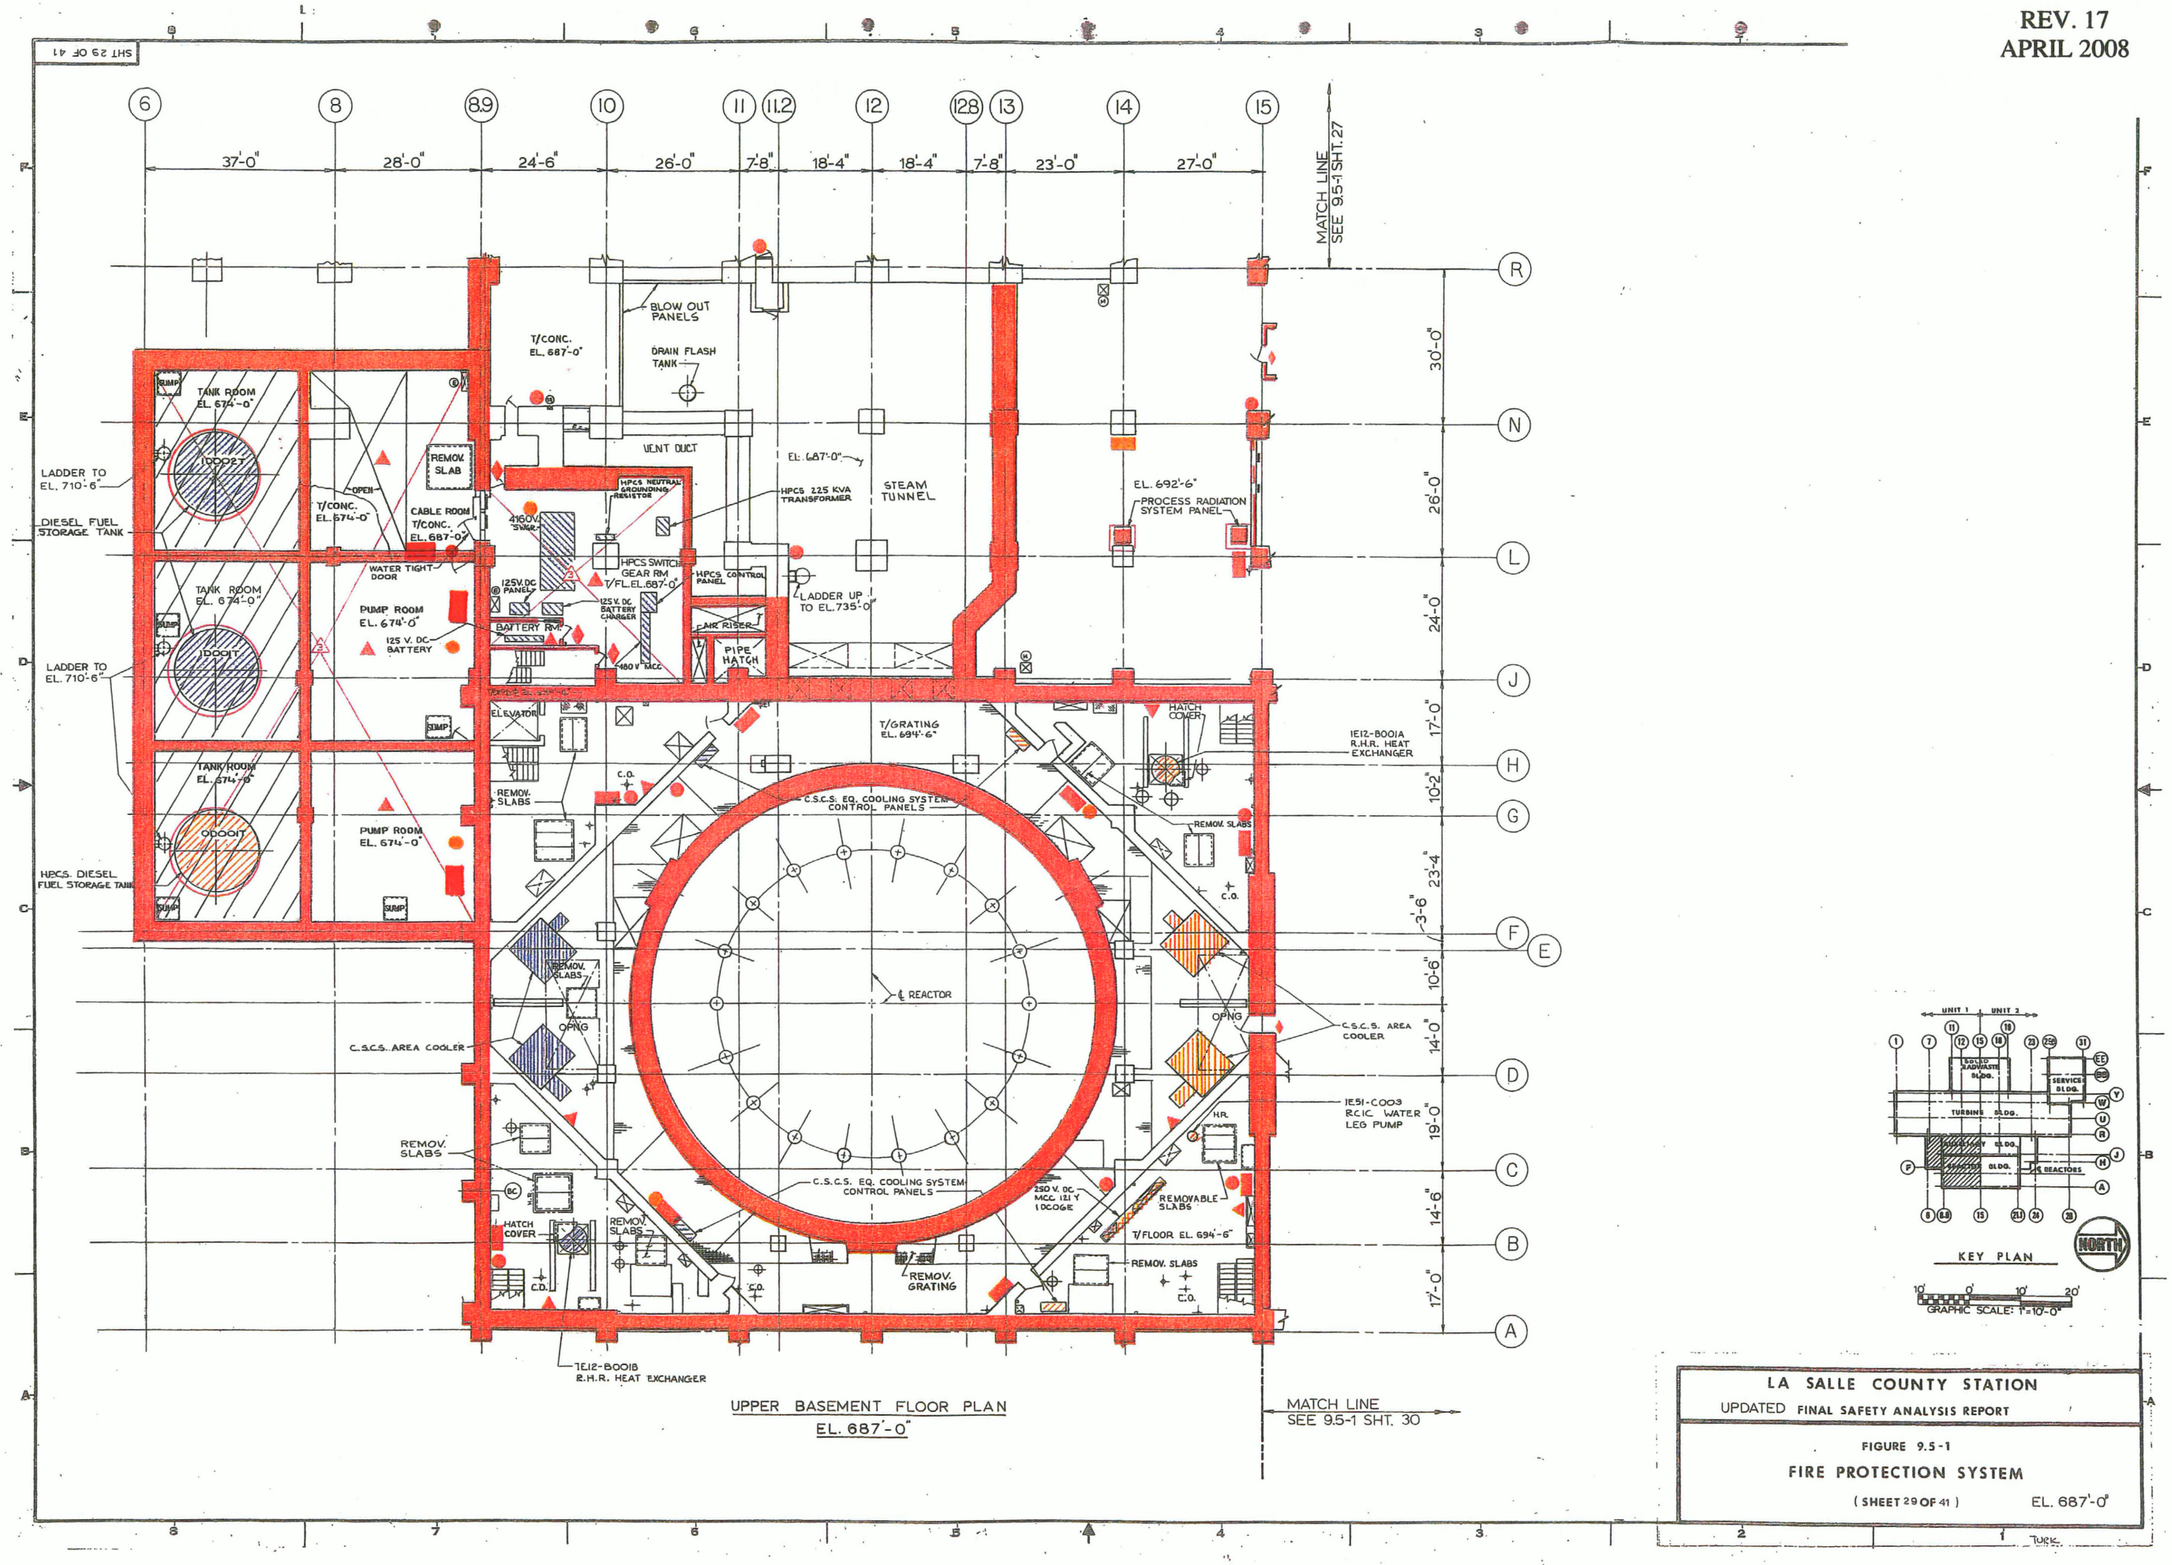

UPPER BASEMENT FLOOR PLAN
EL. 687'-0"

KEY PLAN
GRAPHIC SCALE: 1"=10'-0"

LA SALLE COUNTY STATION
UPDATED FINAL SAFETY ANALYSIS REPORT

FIGURE 9.5-1
FIRE PROTECTION SYSTEM
(SHEET 29 OF 41) EL. 687'-0"

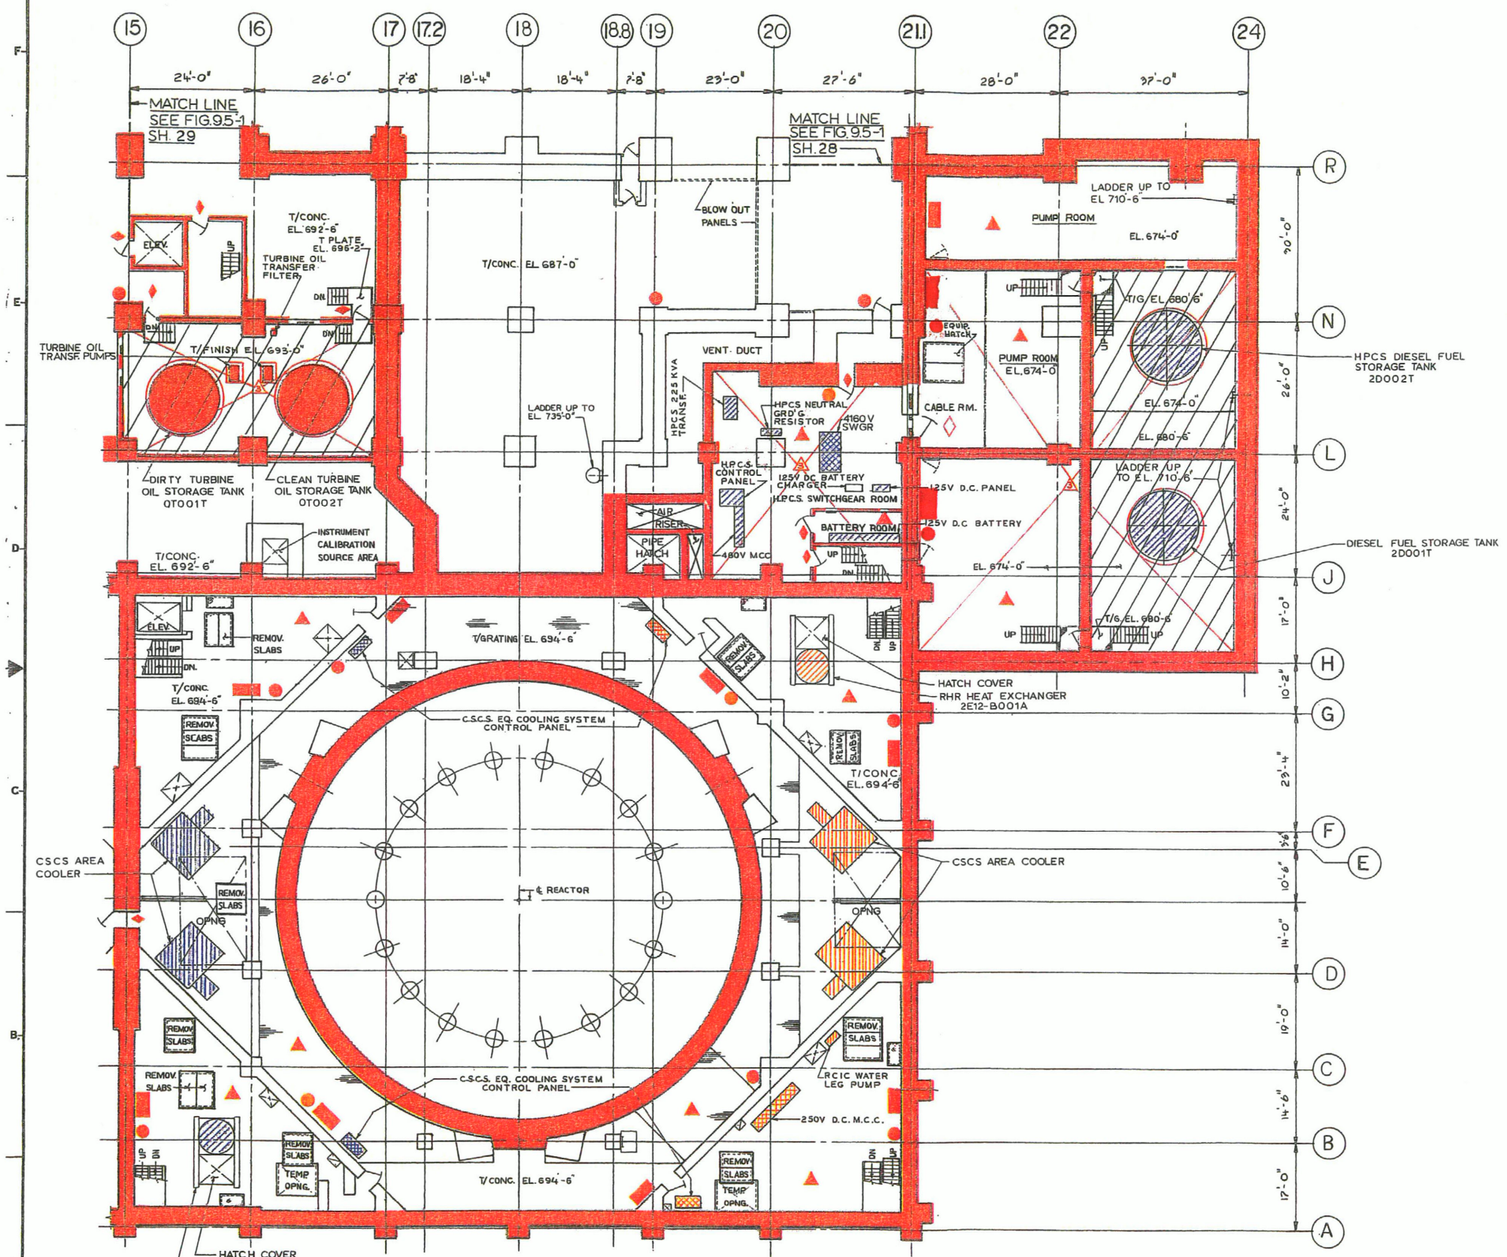

UPPER BASEMENT FLOOR PLAN
EL 687'-0"

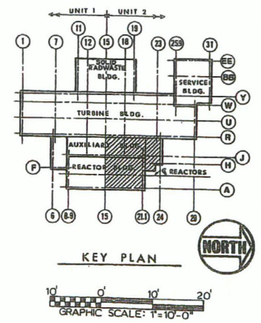

KEY PLAN

GRAPHIC SCALE: 1"=10'-0"

LA SALLE COUNTY STATION	
UPDATED FINAL SAFETY ANALYSIS REPORT	
FIGURE 9.5-1	
FIRE PROTECTION SYSTEM	
(SHEET 30 OF 41)	EL. 687'-0"

REV. 17
APRIL 2008

SHT. 31 OF 41

FLOOR EL 677'-0"

WASTE SLUDGE PUMPS & LAUNDRY DRAINS

LABYRINTH WALL BELOW T/WALL EL 673'-0"

LAUNDRY TANK ROOM

SLUDGE TANK ROOM

T/LABYRINTH ROOF EL 674'-0"

SPENT RESIN TANK ROOM

INTERLOCKED DOORS

T/LABYRINTH EL 672'-0"

PIPE TUNNEL

℄ 48"ø STANDPIPE & 54ø SLEEVE

FLOOR EL. 677'-0"

LADDER

LADDER

KEY PLAN

GRAPHIC SCALE: 1"=10'-0"

LA SALLE COUNTY STATION

UPDATED FINAL SAFETY ANALYSIS REPORT

FIGURE 9.5-1

FIRE PROTECTION SYSTEM

(SHEET 31 OF 41) EL. 677'-0"