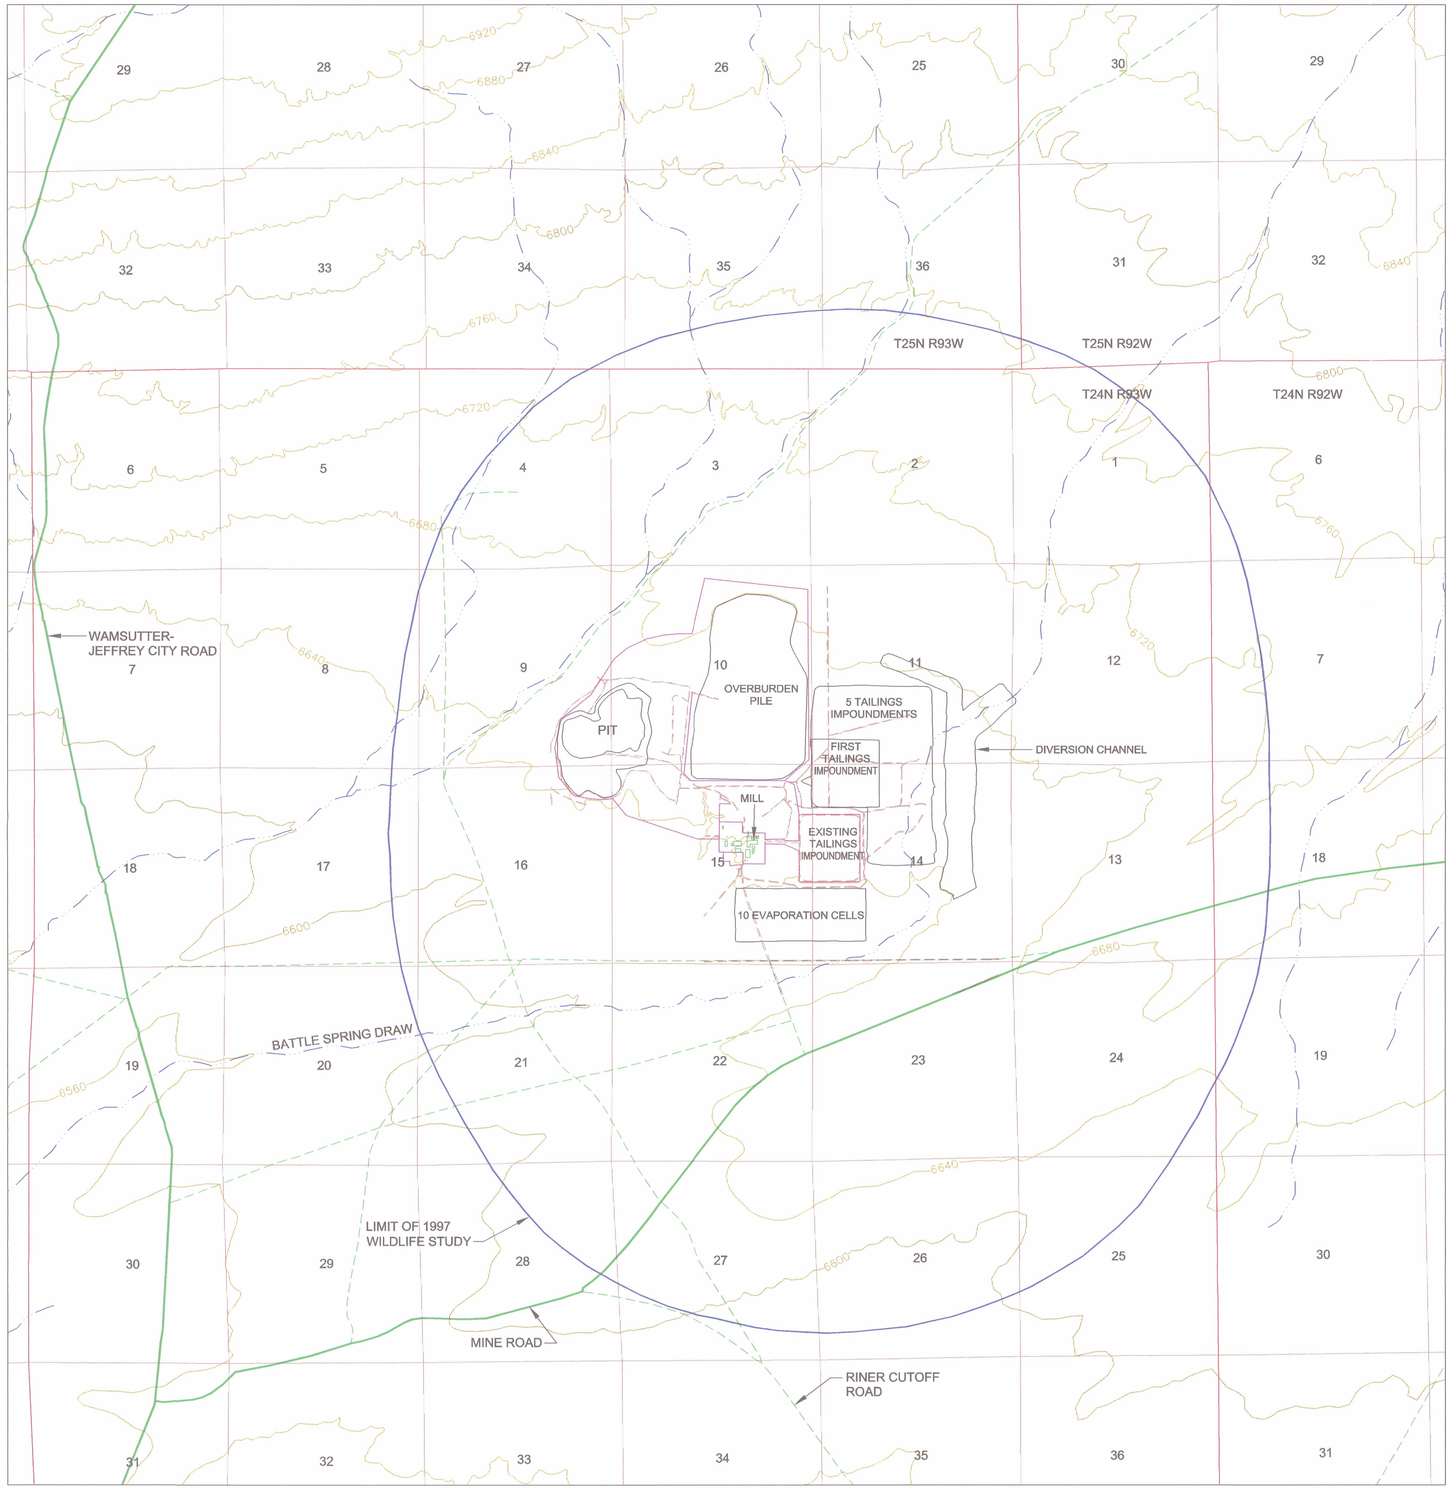

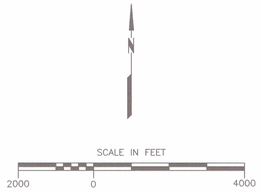

REVISIONS No.	DESCRIPTION	BY	CHKD.	APPROVED		DATE

REFERENCES DWG No.	DRAWING TITLE

DESIGNERS ENGINEERING RECORD	BY	DATE

PREPARED BY

SHEPHERD MILLER
INCORPORATED

PREPARED FOR

Kennecott Energy

TITLE

SWEETWATER URANIUM PROJECT
LIMIT OF 1997 WILDLIFE STUDY

PROJECT: 06-442	DATE: JANUARY 1998	DRAWING 1	REVISION 0
SCALE: 1" = 2000'	ACAD FILE: MASTER.DWG		

001