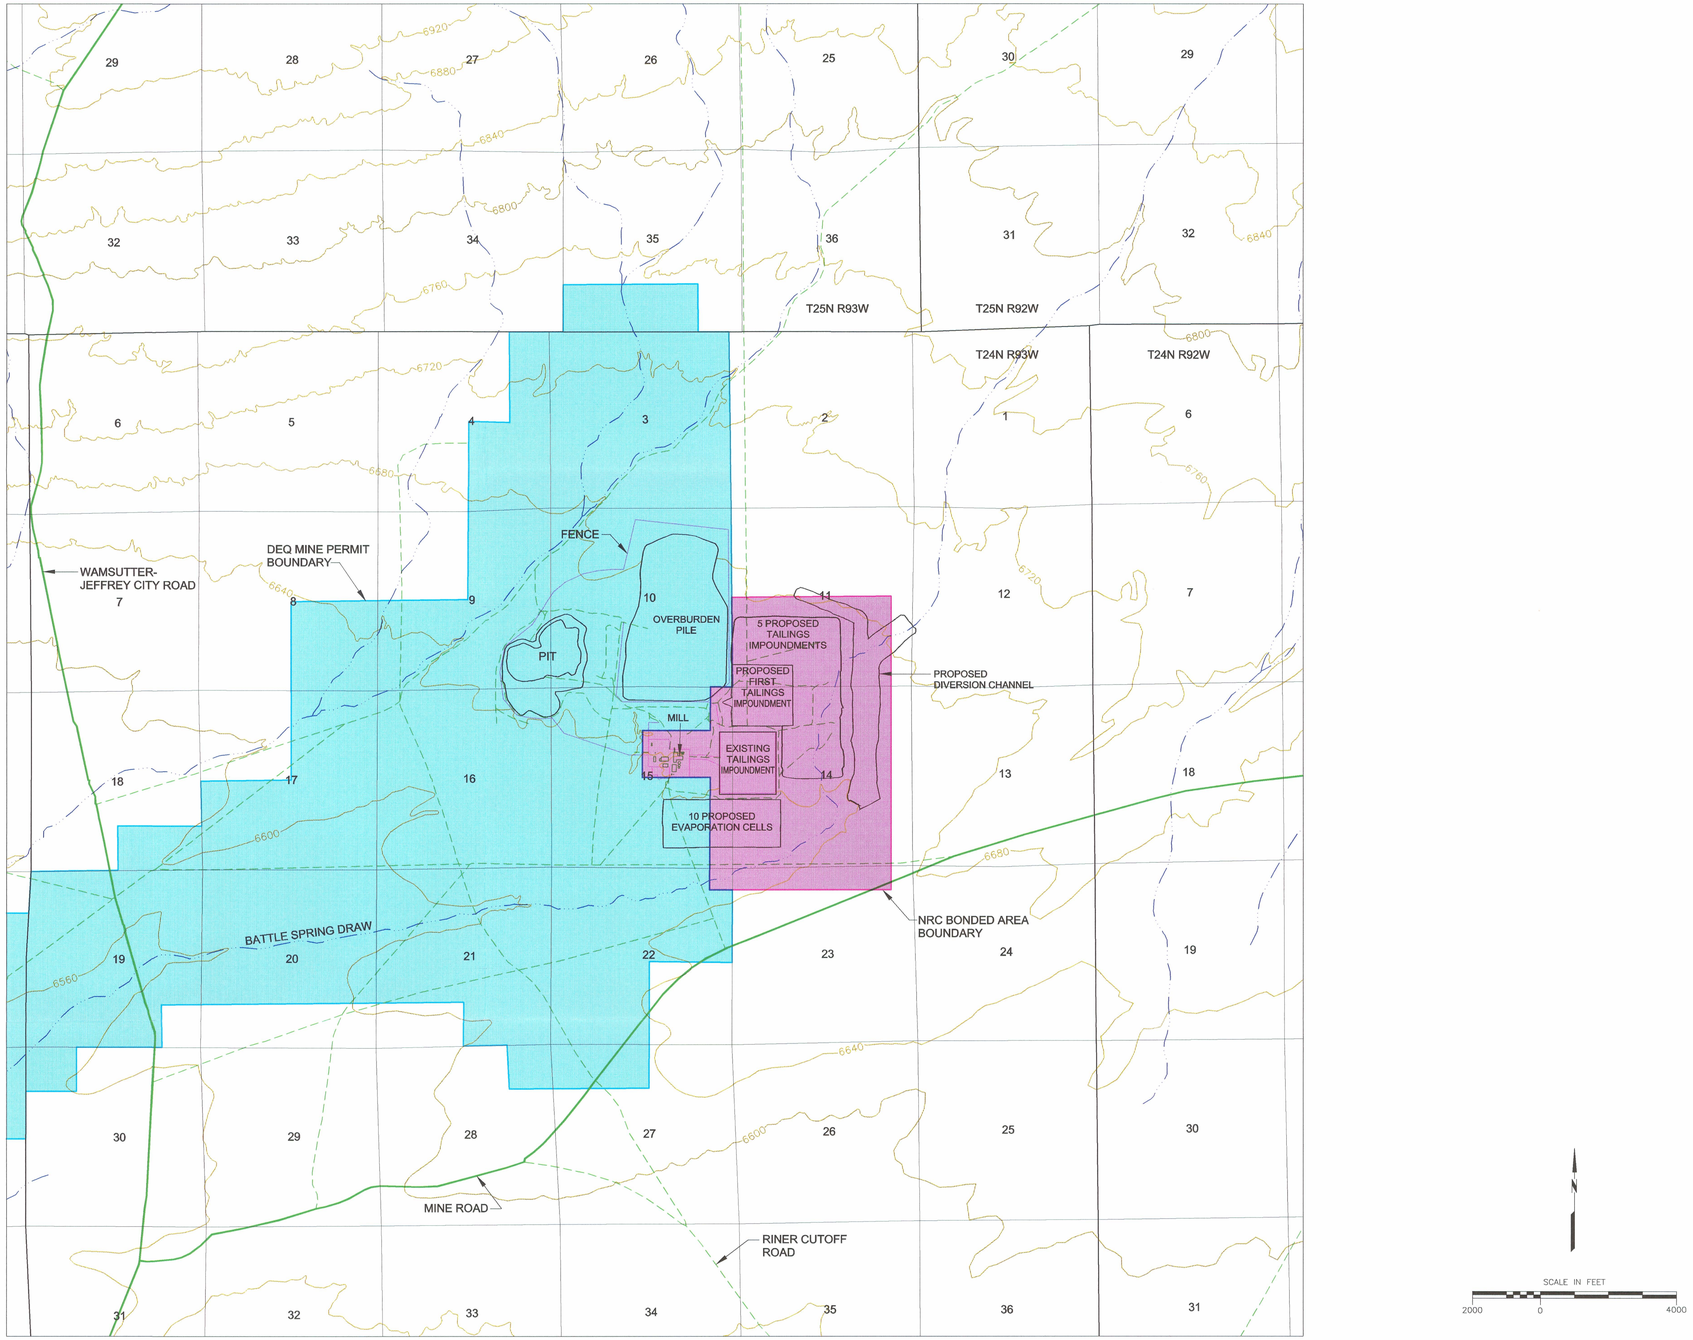

REVISIONS No.	DESCRIPTION	BY	CHKD.	APPROVED	DATE

REFERENCES DWG No.	DRAWING TITLE

DESIGNERS ENGINEERING RECORD	BY	DATE

PREPARED BY
SHEPHERD MILLER INCORPORATED

PREPARED FOR
Kennecott Energy

TITLE
SWEETWATER URANIUM PROJECT
NRC AND DEQ BOUNDARIES

PROJECT: 100123	DATE: FEBRUARY 1998	DRAWING 2	REVISION 0
SCALE: 1" = 2000'	ACAD FILE: MASTER.DWG		

001