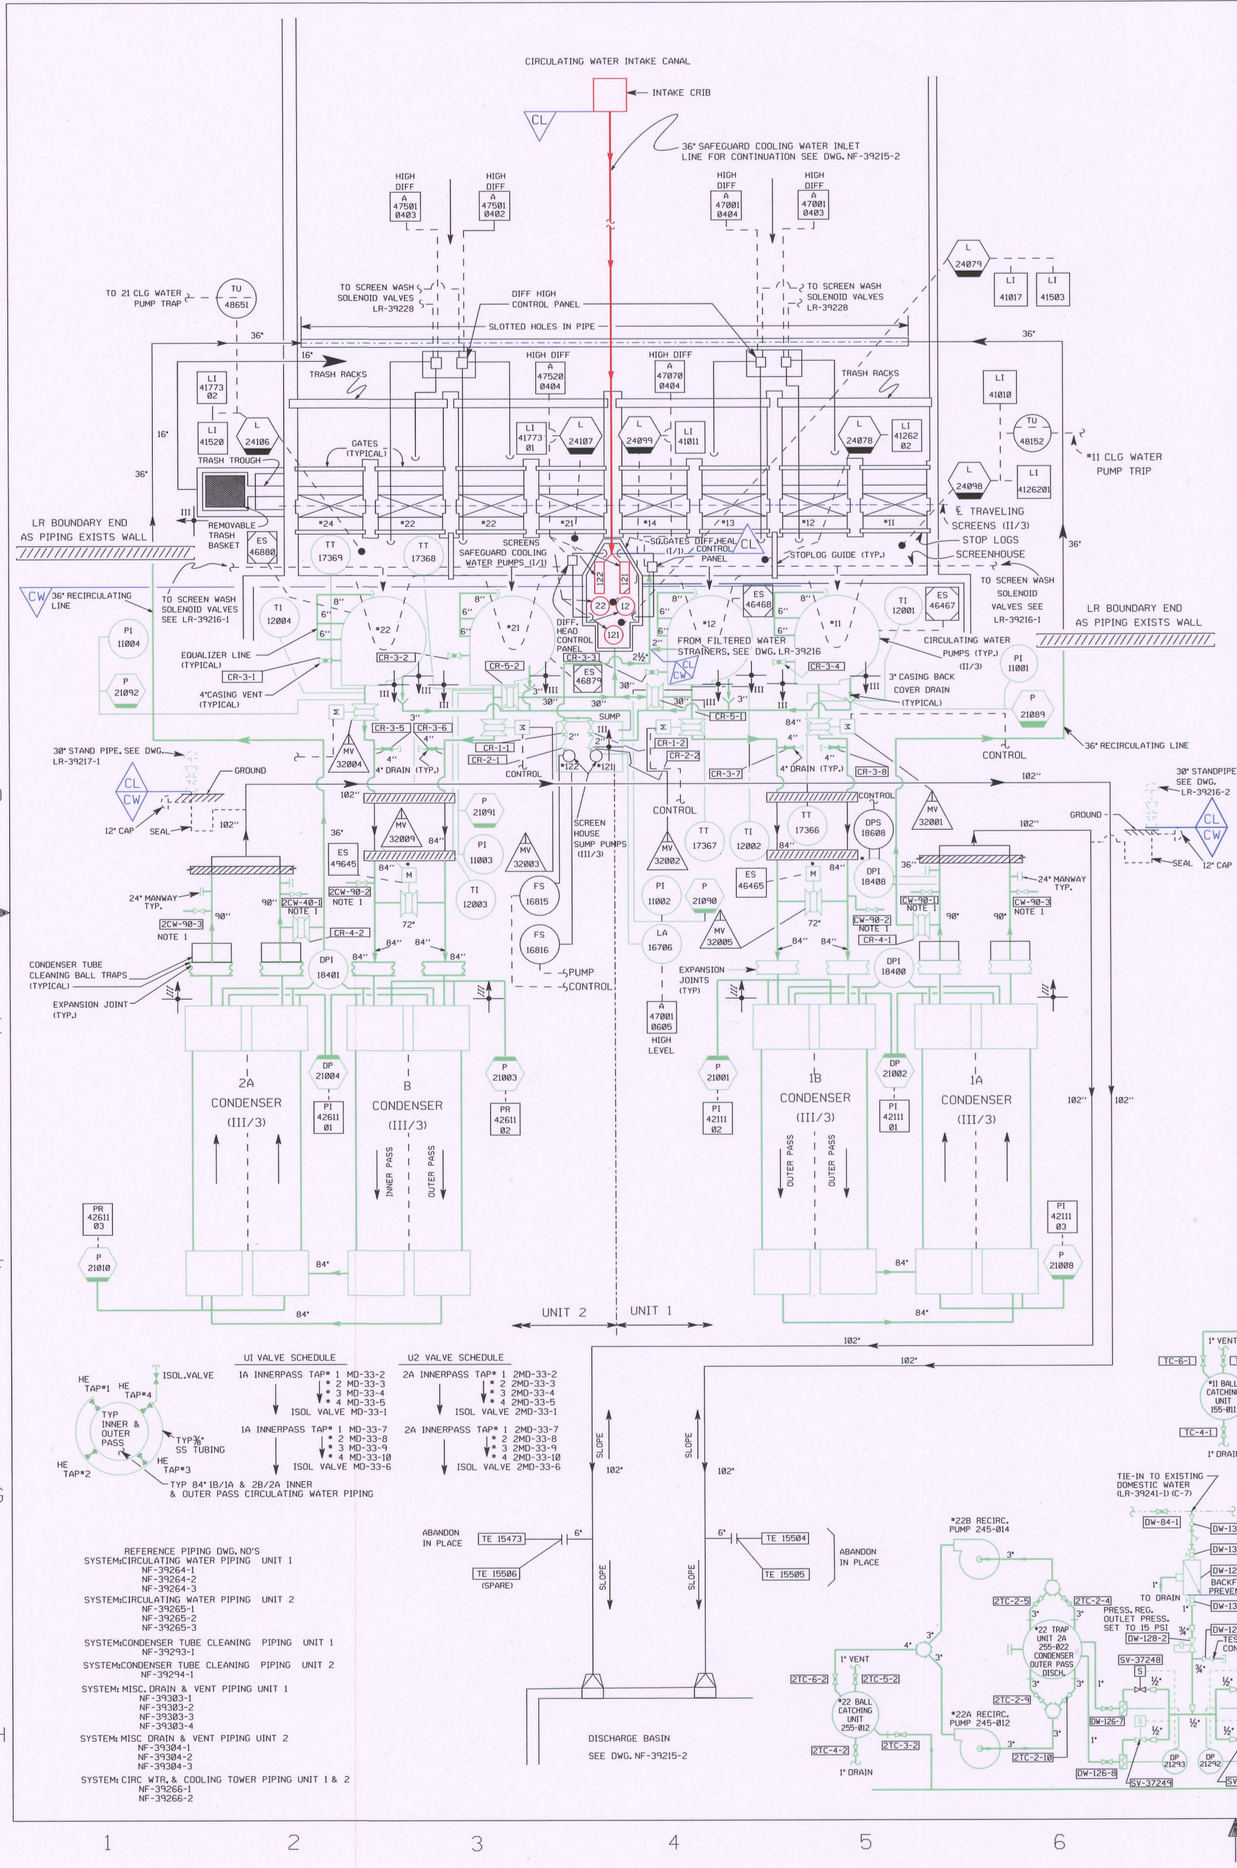

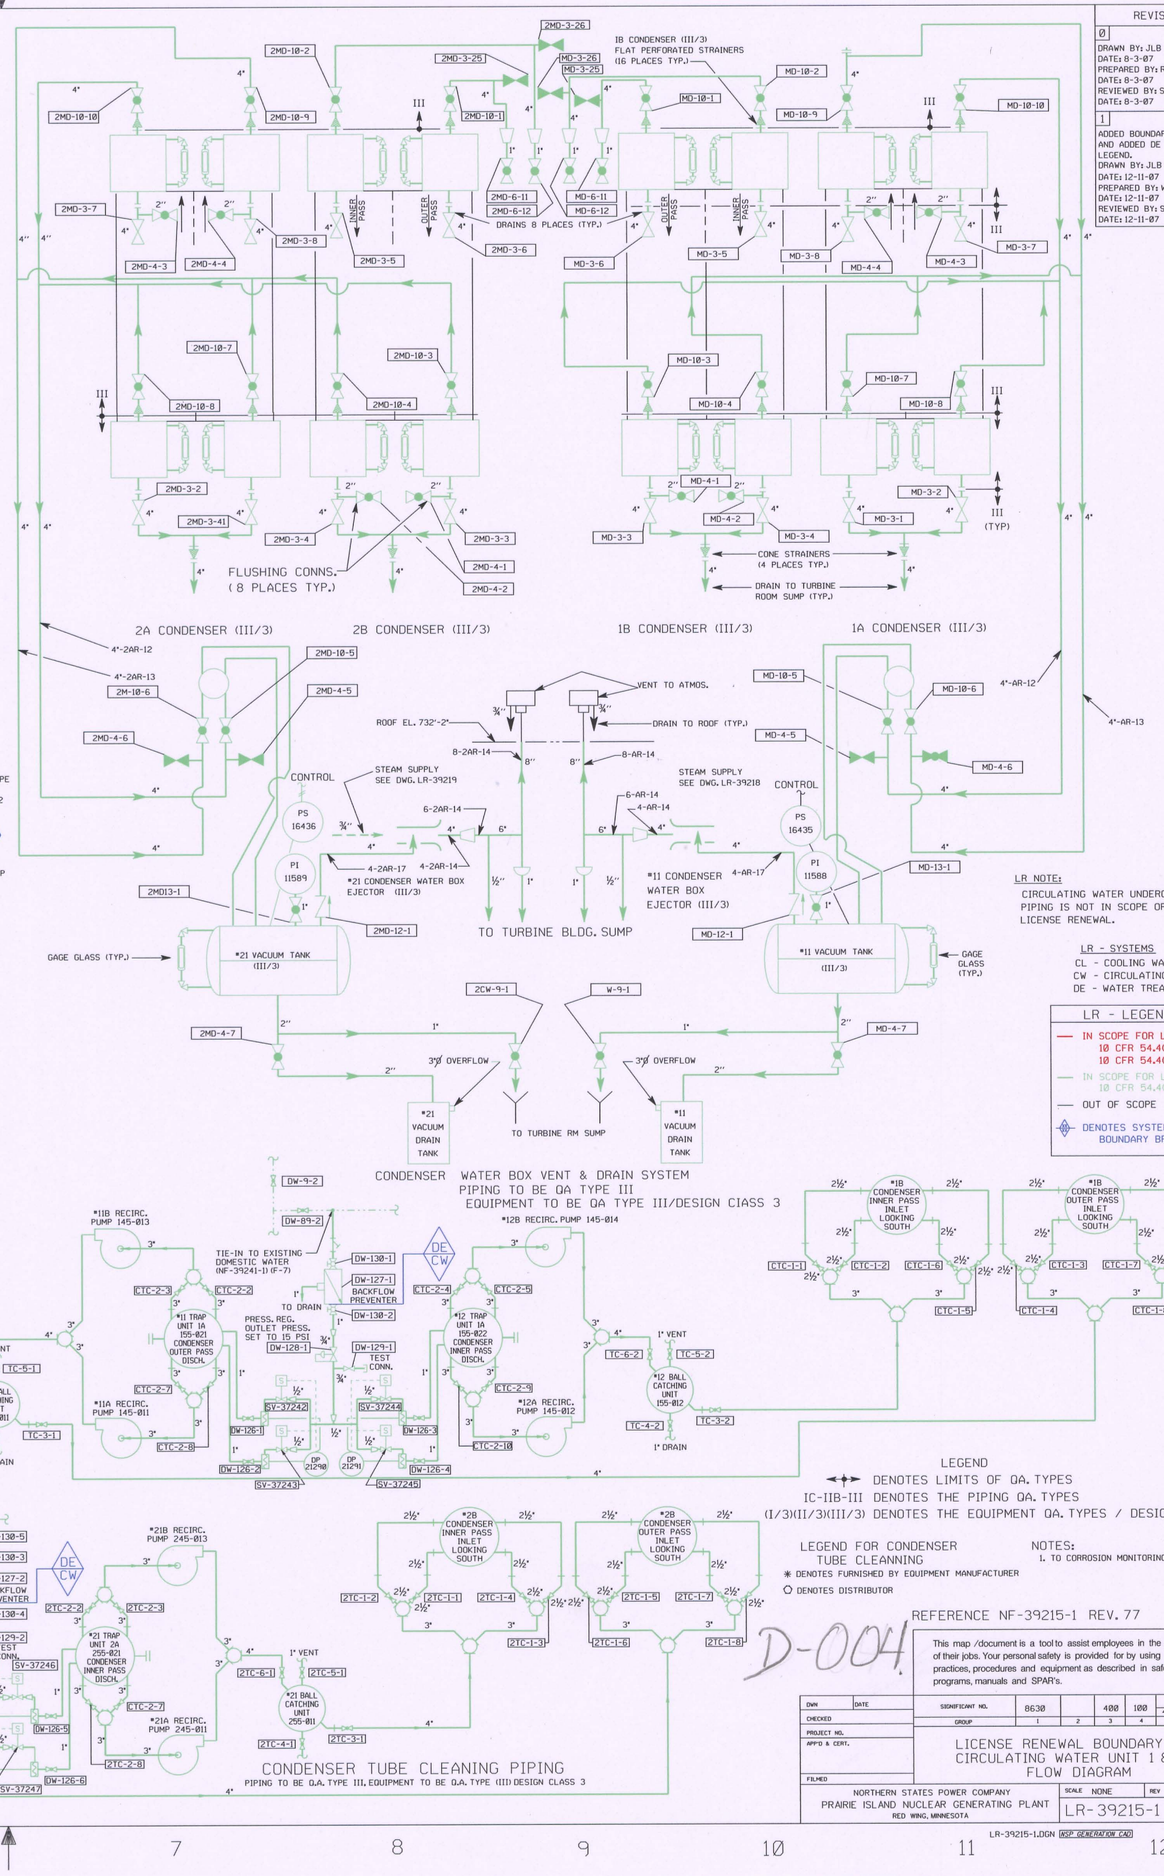

LEGEND
DENOTES LIMITS OF QA. TYPES
IC-IIB-III DENOTES THE PIPING QA. TYPES
(I/3)(II/3)(III/3) DENOTES THE EQUIPMENT QA. TYPES / DESIGN CLASS

LEGEND FOR CONDENSER TUBE CLEANNING
* DENOTES FURNISHED BY EQUIPMENT MANUFACTURER
O DENOTES DISTRIBUTOR

NOTES:
1. TO CORROSION MONITORING EQUIPMENT.

REFERENCE NF-39215-1 REV. 77

D-004

This map /document is a tool to assist employees in the performance of their jobs. Your personal safety is provided for by using safety practices, procedures and equipment as described in safety training programs, manuals and SPAR's.

DWN	DATE	SIGNIFICANT NO.	8630		400	100	4420	1	7700
CHECKED		GROUP	1	2	3	4	5	CL	6
PROJECT MGR.									
APP'D & CERT.									
FILMED									

LICENSE RENEWAL BOUNDARY DWG CIRCULATING WATER UNIT 1 & 2 FLOW DIAGRAM

NORTHERN STATES POWER COMPANY
PRAIRIE ISLAND NUCLEAR GENERATING PLANT
RED WING, MINNESOTA

SCALE NONE | REV 1

LR-39215-1

LR-39215-1.DGN MSP GENERATION CAD

REVISIONS
0 DRAWN BY: JLB DATE: 8-3-07 PREPARED BY: RAB DATE: 8-3-07 REVIEWED BY: SRM DATE: 8-3-07
1 ADDED BOUNDARY FLAGS AND ADDED DE TO LR LEGEND. DRAWN BY: JLB DATE: 12-11-07 PREPARED BY: WJI DATE: 12-11-07 REVIEWED BY: SRM DATE: 12-11-07