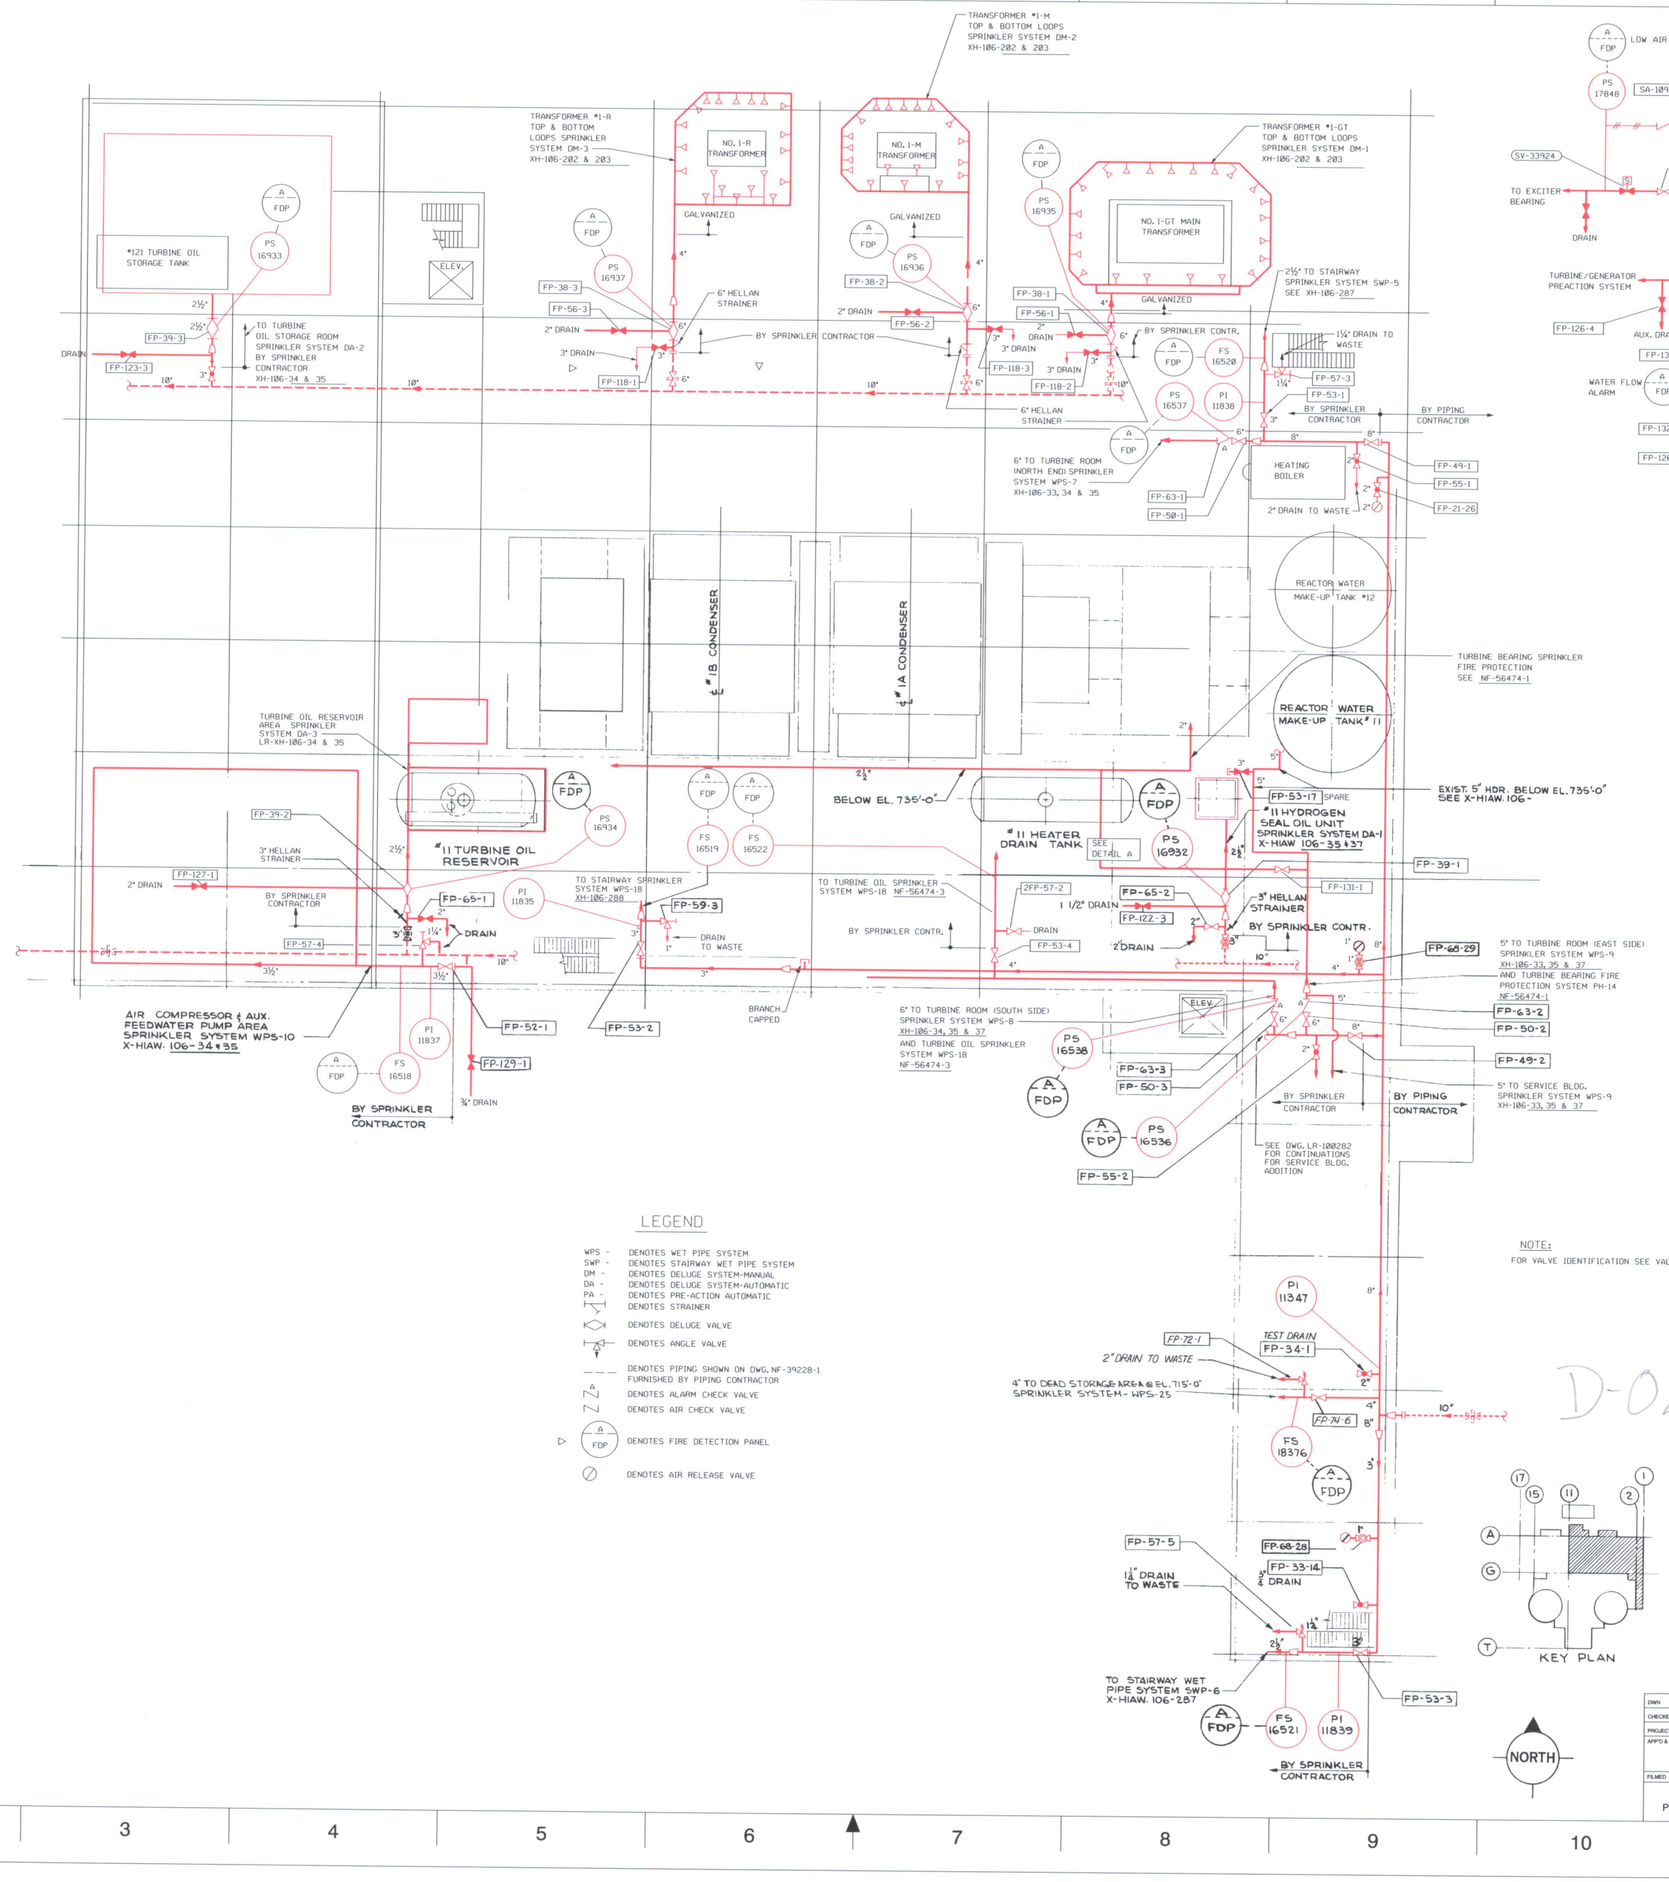

REVISIONS

Ø

DRAWN BY: JLB
DATE: 2-22-07
PREPARED BY: WDR
DATE: 2-22-07
REVIEWED BY: SRM
DATE: 2-22-07

REFERENCE DWG. NF-39228-2 REV. L

This map / document is a tool to assist employees in the performance of their jobs. Your personal safety is provided for by using safety practices, procedures and equipment as described in safety training programs, manuals and SPAR's.

DWN	DATE	SIGNIFICANT NO.	8630			100	4500	1	8050
CHECKED		GROUP	1	2	3	4	5	OL	8
PROJECT NO.									
APP'D & CERT.									
FILMED									

LICENSE RENEWAL BOUNDARY DWG
FLOW DIAGRAM TURBINE ROOM
SPRINKLER FIRE PROTECTION SYSTEM

NORTHERN STATES POWER COMPANY
Xcel Energy
PRAIRIE ISLAND NUCLEAR GENERATING PLANT
RED WING, MINNESOTA

SCALE | REV Ø

LR-39228-2

$$USERNAME$$
$$$$$$SYTIME$$$$$$$$$$$$SYDATE$$$$$$
$$$$$$$$$$DESIGNF IL$$$$$$$$$

LR-39228-2.DGN LRSF GENERATION CAD

12

LR-39228-2

...\Flows\LR-39228-2.DGN 2/22/2007 12:41:28 PM