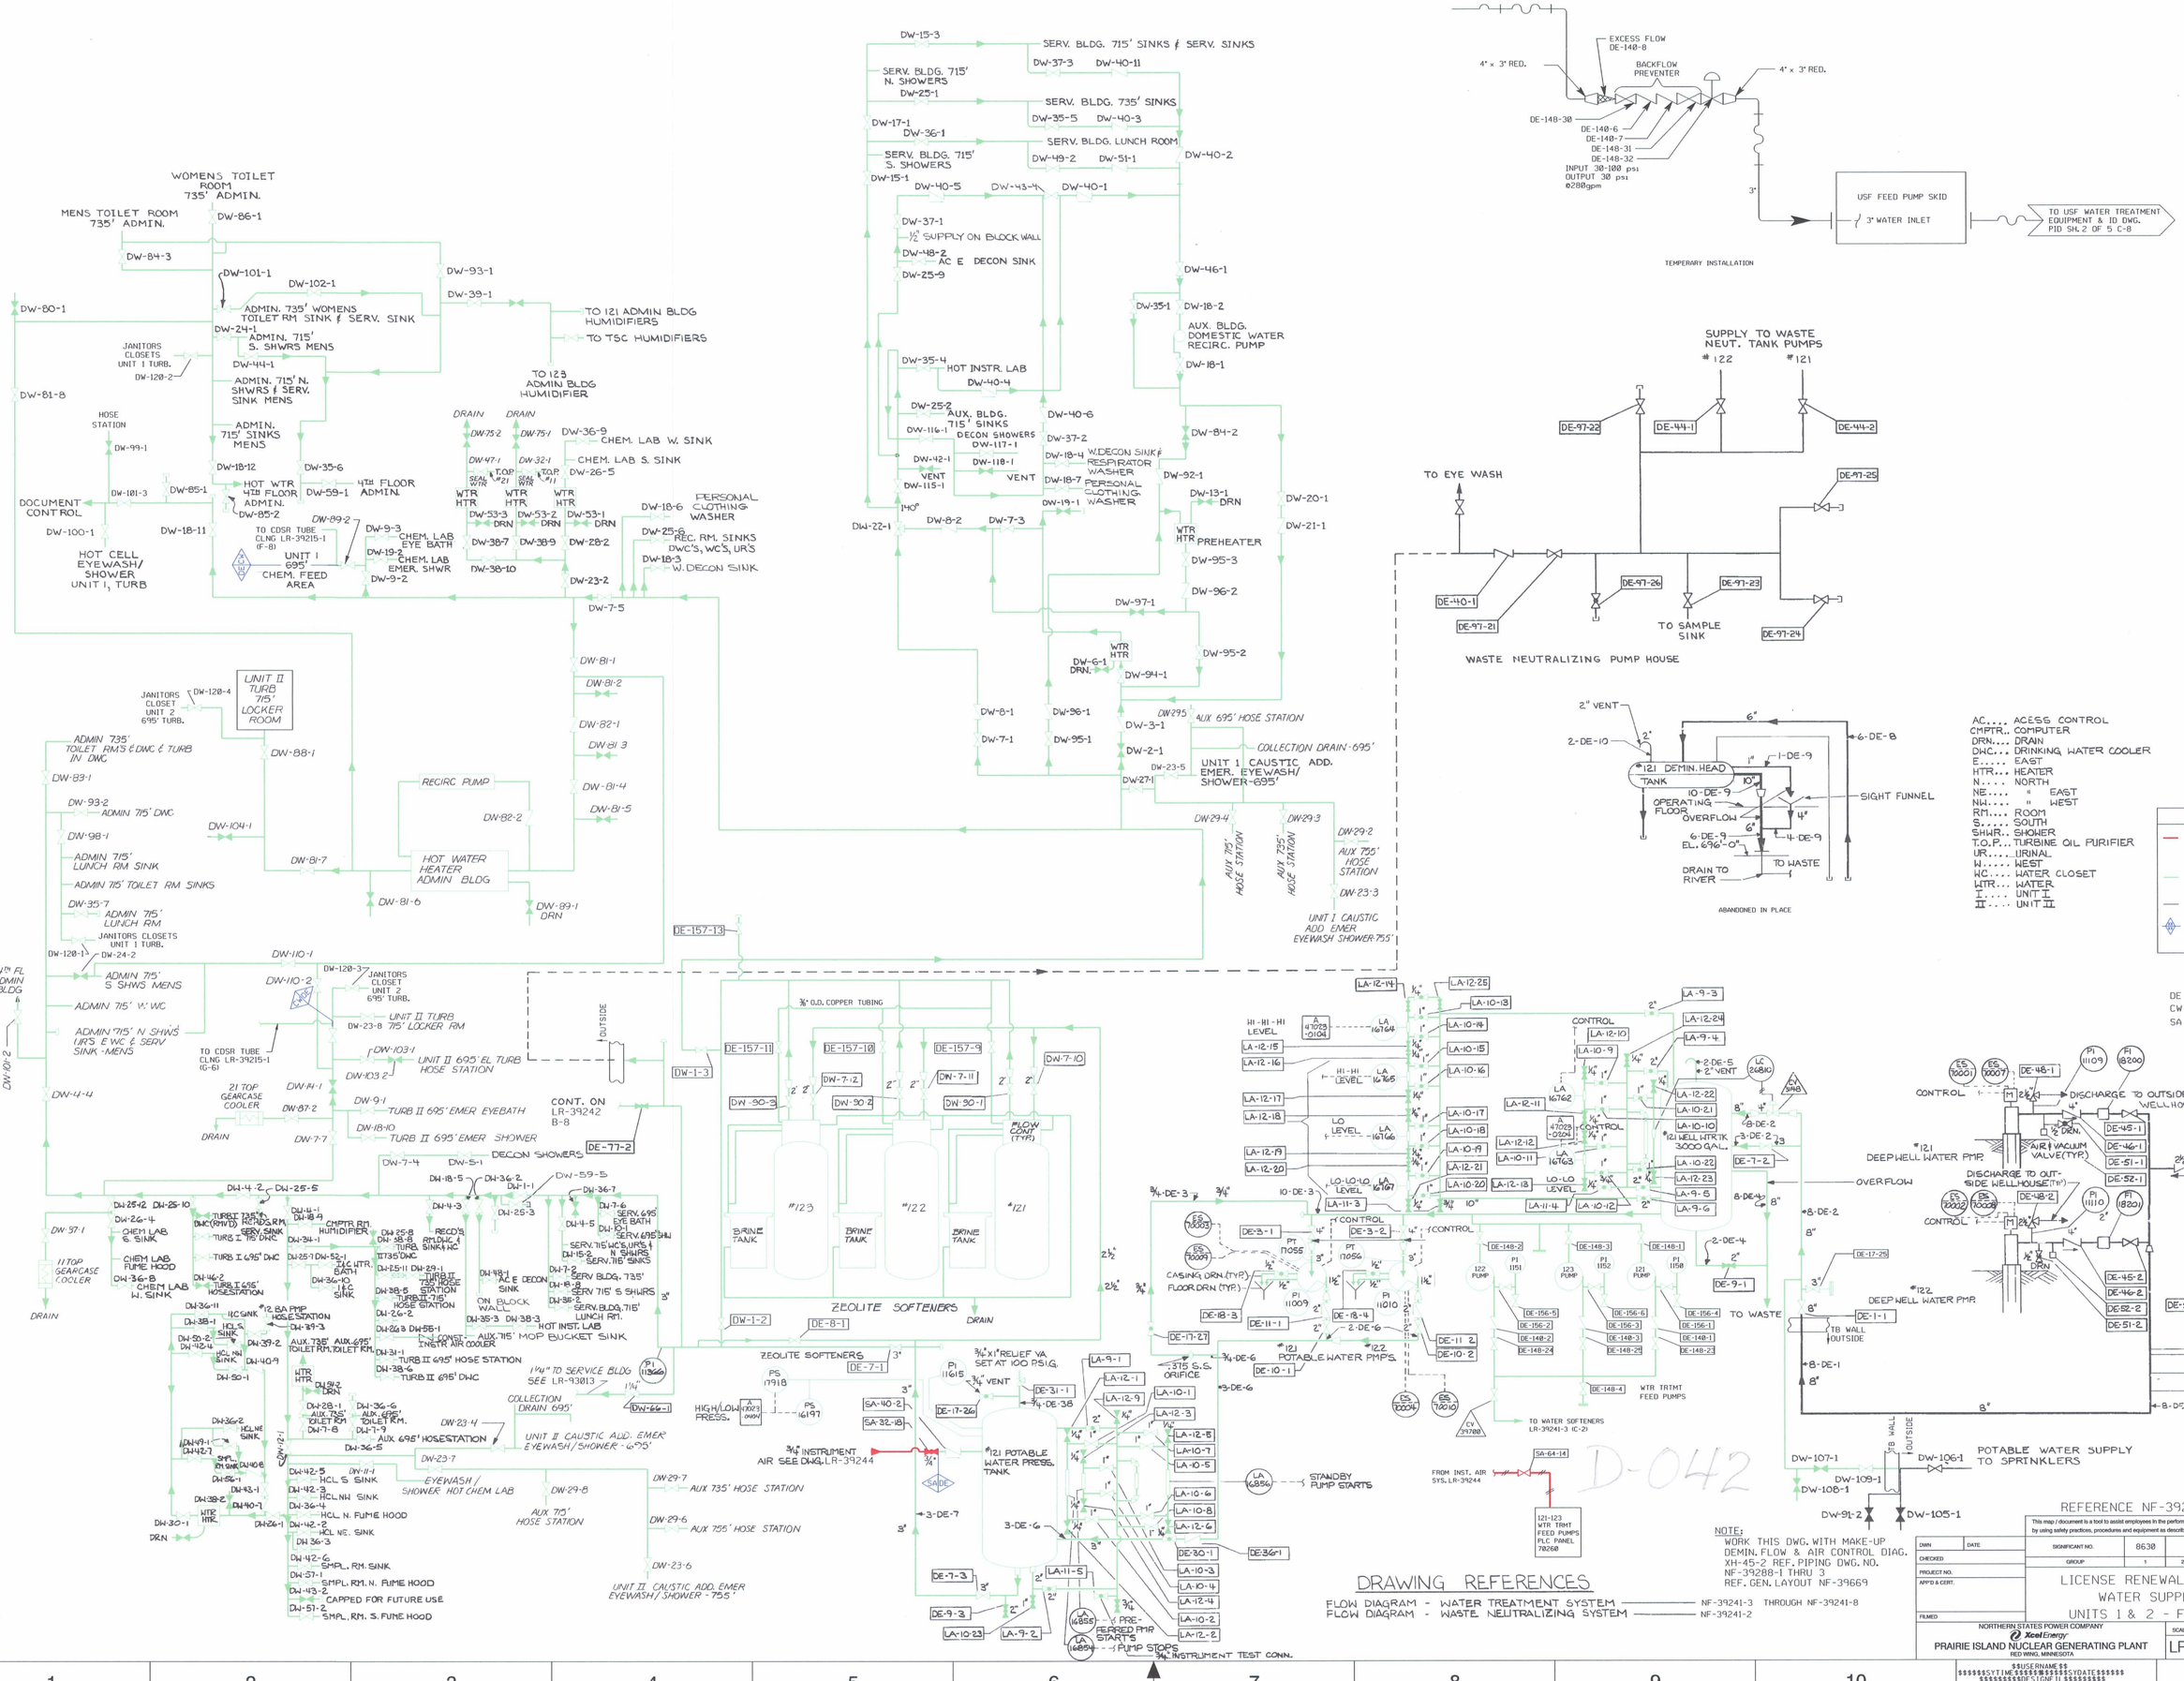

REVISIONS

0
DRAWN BY: JLB
DATE: 4-24-07
PREPARED BY: RAB
DATE: 4-24-07
REVIEWED BY: SRM
DATE: 4-27-07

1
REVISED REFERENCE DWG FROM LR TO NF, REVISED LINK DWG FROM NF TO LR, & REVISED CONTINUATION LINES TO (a)(2) & (a)(3).
DRAWN BY: JLB
DATE: 7-11-07
PREPARED BY: WJI
DATE: 7-11-07
REVIEWED BY: SRM
DATE: 7-23-07

NOTE:
WORK THIS DWG. WITH MAKE-UP DEMIN. FLOW & AIR CONTROL DIAG. XH-45-2 REF. PIPING DWG. NO. NF-39288-1 THRU 3
REF. GEN. LAYOUT NF-39669

DRAWING REFERENCES

FLOW DIAGRAM - WATER TREATMENT SYSTEM ——— NF-39241-3 THROUGH NF-39241-8
FLOW DIAGRAM - WASTE NEUTRALIZING SYSTEM ——— NF-39241-2

REFERENCE NF-39241-1 REV. 76

This map / document is a tool to assist employees in the performance of their jobs. Your personal safety is provided for by using safety practices, procedures and equipment as described in safety training programs, manuals and SPAR's.

DWN	DATE							
CHECKED								
PROJECT NO.								
APP'D & CERT.								
FILMED								
SIGNIFICANT NO.	8630			100	4410	1		
GROUP	1	2	3	4	5	CL	6	

LICENSE RENEWAL BOUNDARY DWG
WATER SUPPLY SYSTEM
UNITS 1 & 2 - FLOW DIAGRAM

NORTHERN STATES POWER COMPANY
Xcel Energy
PRAIRIE ISLAND NUCLEAR GENERATING PLANT
RED WING, MINNESOTA

SCALE NONE | REV 1
LR-39241-1

$$USERNAME$$
$$$$$$SYTIME$$$$$$$$$$$$SYDATE$$$$$$
$$$$$$$$$DESIGNFIL$$$$$$$$$
LR-39241-1.DGN RSP GENERATION CAD

LR-39241-1