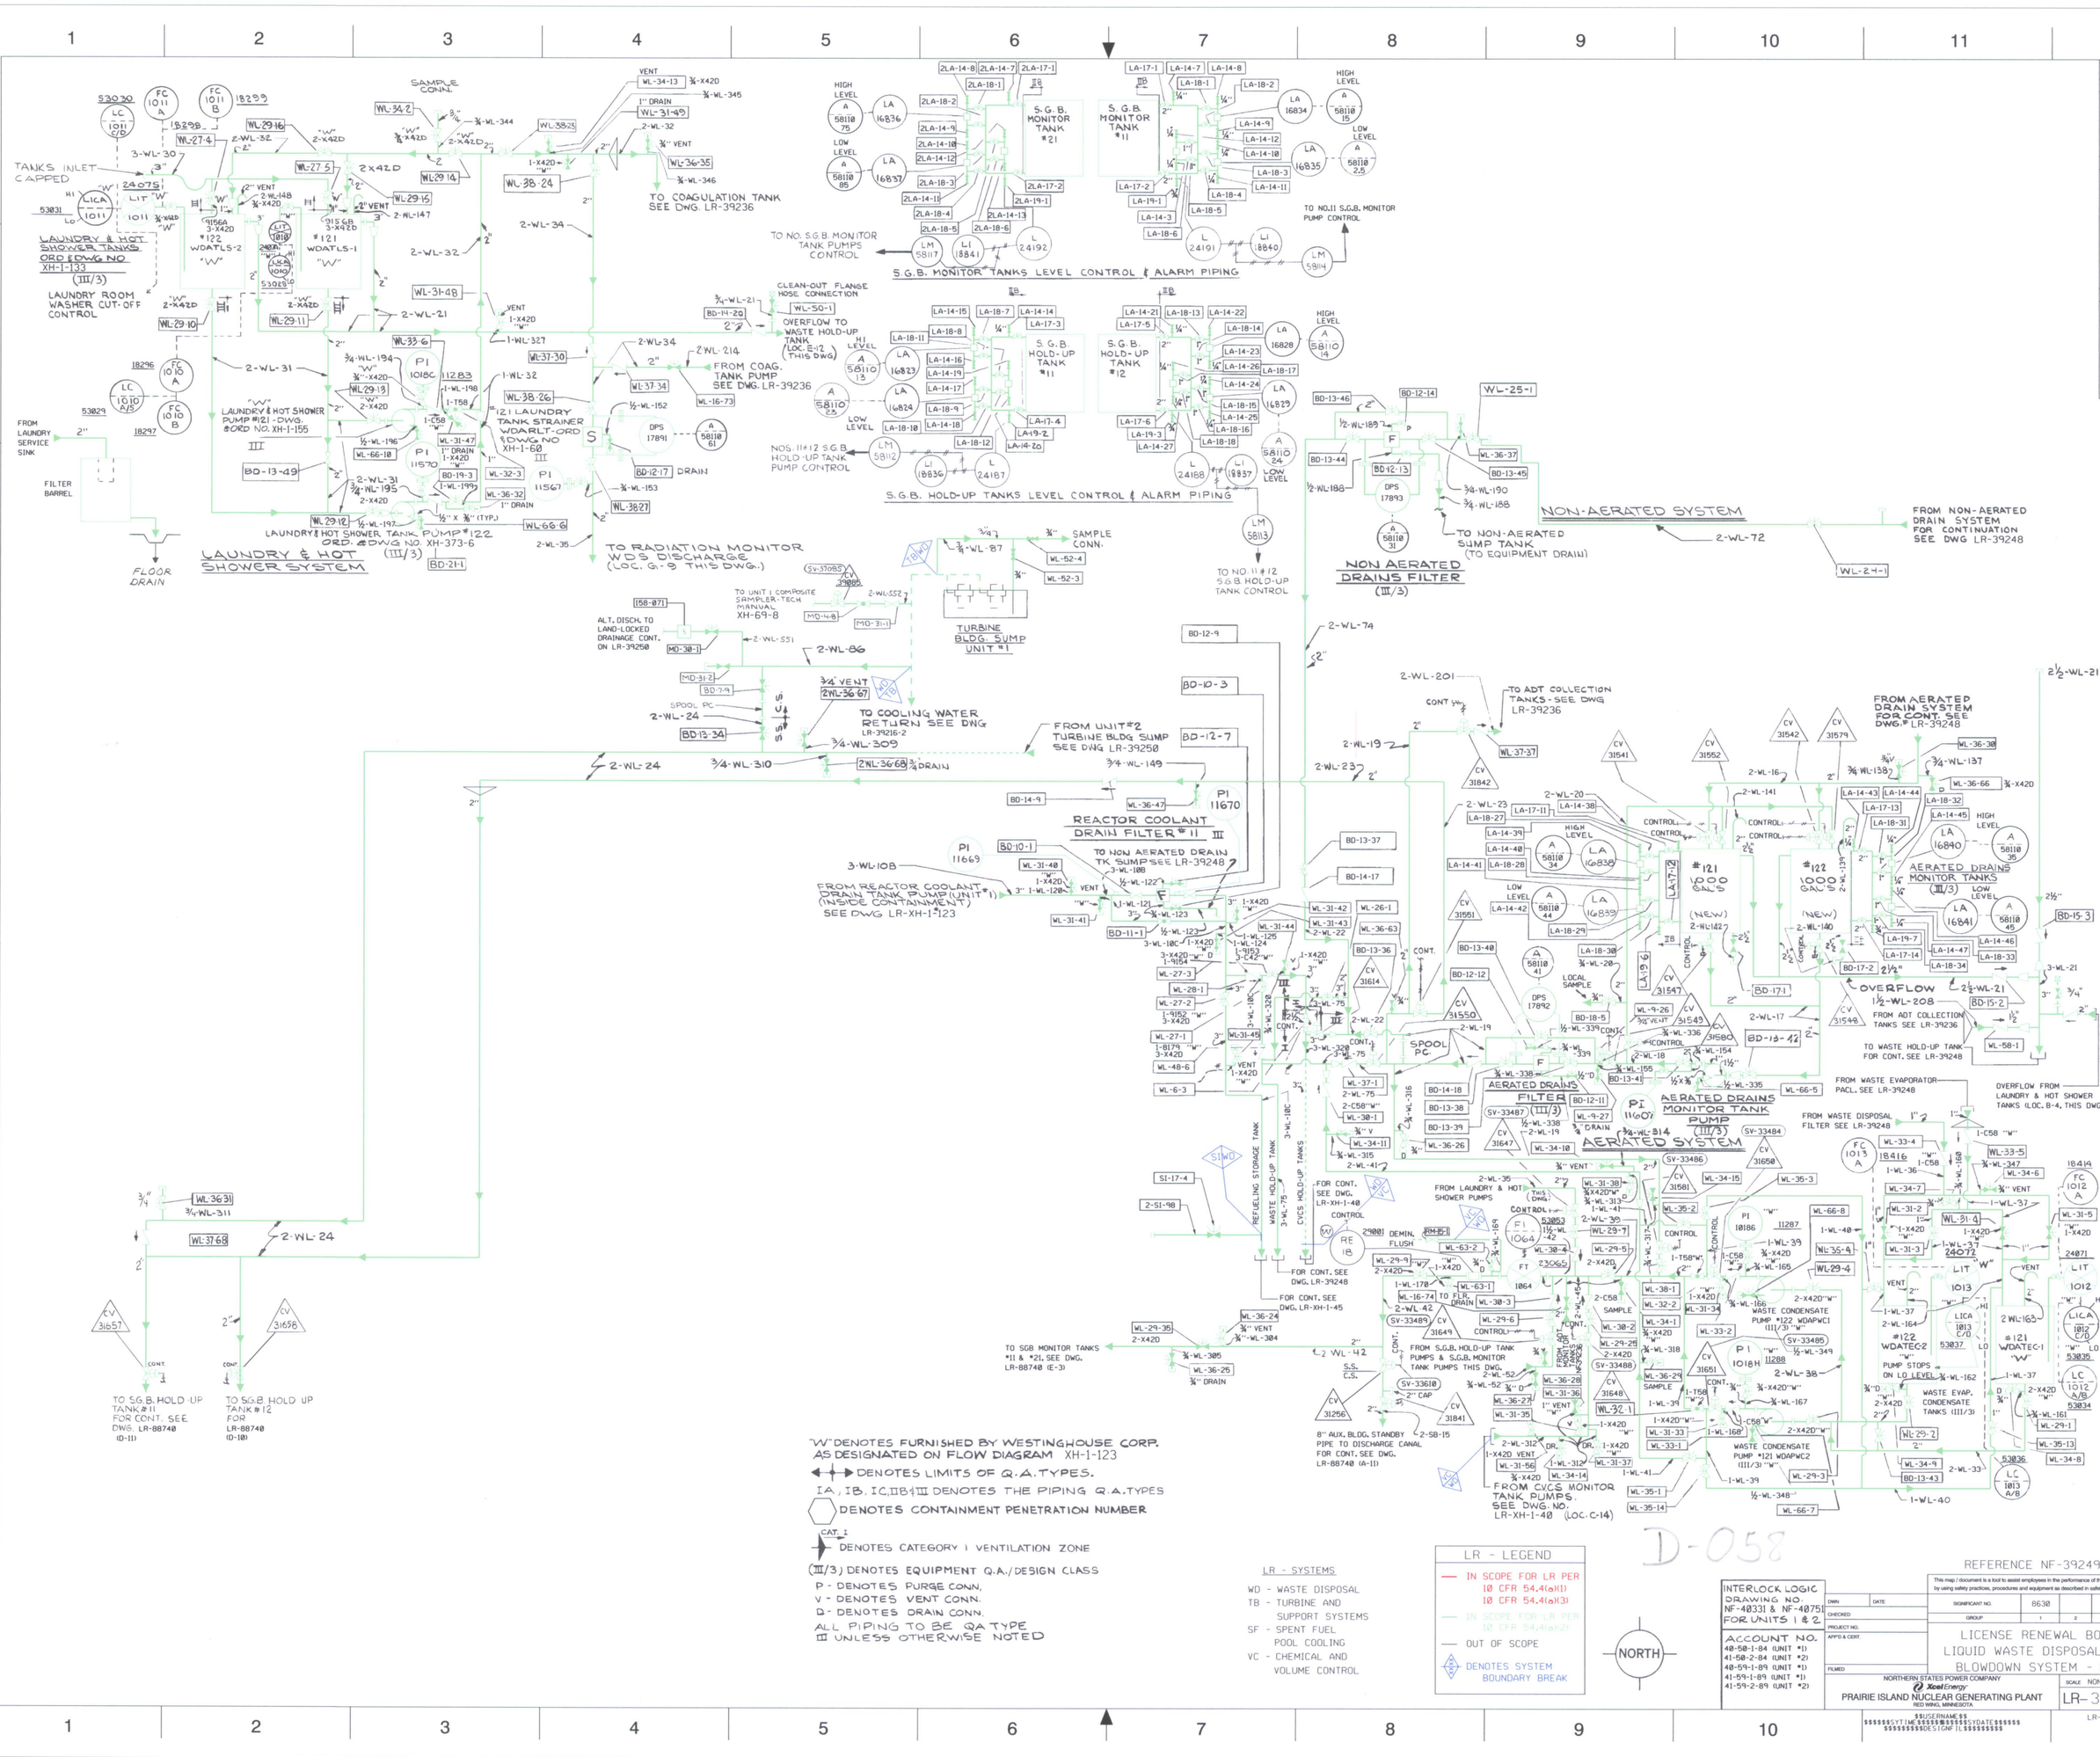

REVISIONS

0	DRAWN BY: JLB DATE: 3-26-07 PREPARED BY: RAB DATE: 3-26-07 REVIEWED BY: SRM DATE: 3-27-07
1	REVISED AND ENLARGED BOUNDARY FLAGS, REMOVED HIGHLIGHTS ON CAT 1 BOUNDARIES, AND CHANGED REFERENCE DWGS/LINKS FROM LR TO NF DRAWN BY: JLB DATE: 7-25-07 PREPARED BY: WJI DATE: 7-25-07 REVIEWED BY: SRM DATE: 7-25-07
2	REMOVED HIGHLIGHTS FROM UNIT #1 TURB BLDG SUMP PUMPS DRAWN BY: JLB DATE: 10-05-07 PREPARED BY: WJI DATE: 10-05-07 REVIEWED BY: SRM DATE: 10-08-07

D-058

REFERENCE NF-39249 REV. AU

INTERLOCK LOGIC DRAWING NO. NF-40331 & NF-40751 FOR UNITS 1 & 2

ACCOUNT NO.
40-50-1-84 (UNIT #1)
41-50-2-84 (UNIT #2)
40-59-1-89 (UNIT #1)
41-59-1-89 (UNIT #1)
41-59-2-89 (UNIT #2)

This map / document is a tool to assist employees in the performance of their jobs. Your personal safety is provided for by using safety practices, procedures and equipment as described in safety training programs, manuals and SPAR's.

DWN	DATE	SIGNIFICANT NO.	8630			100	1 4212
CHECKED		GROUP	1	2	3	4 5	4500 CA 6
PROJECT NO.							
APP'D & CERT.							
FILMED							

LICENSE RENEWAL BOUNDARY DWG
LIQUID WASTE DISPOSAL - STEAM GEN. BLOWDOWN SYSTEM - UNITS 1 AND 2

NORTHERN STATES POWER COMPANY
Xcel Energy
PRAIRIE ISLAND NUCLEAR GENERATING PLANT
RED WING, MINNESOTA

SCALE NONE | REV 2

LR-39249

$$USERNAME$$
$$$$SYTIME$$$$$$$$SYTDATE$$$$$$
$$$$$$$$$$DESTCNFTL$$$$$$$$$$

LR-39249.DGN [KSP GENERATION CAD]

LR-39249