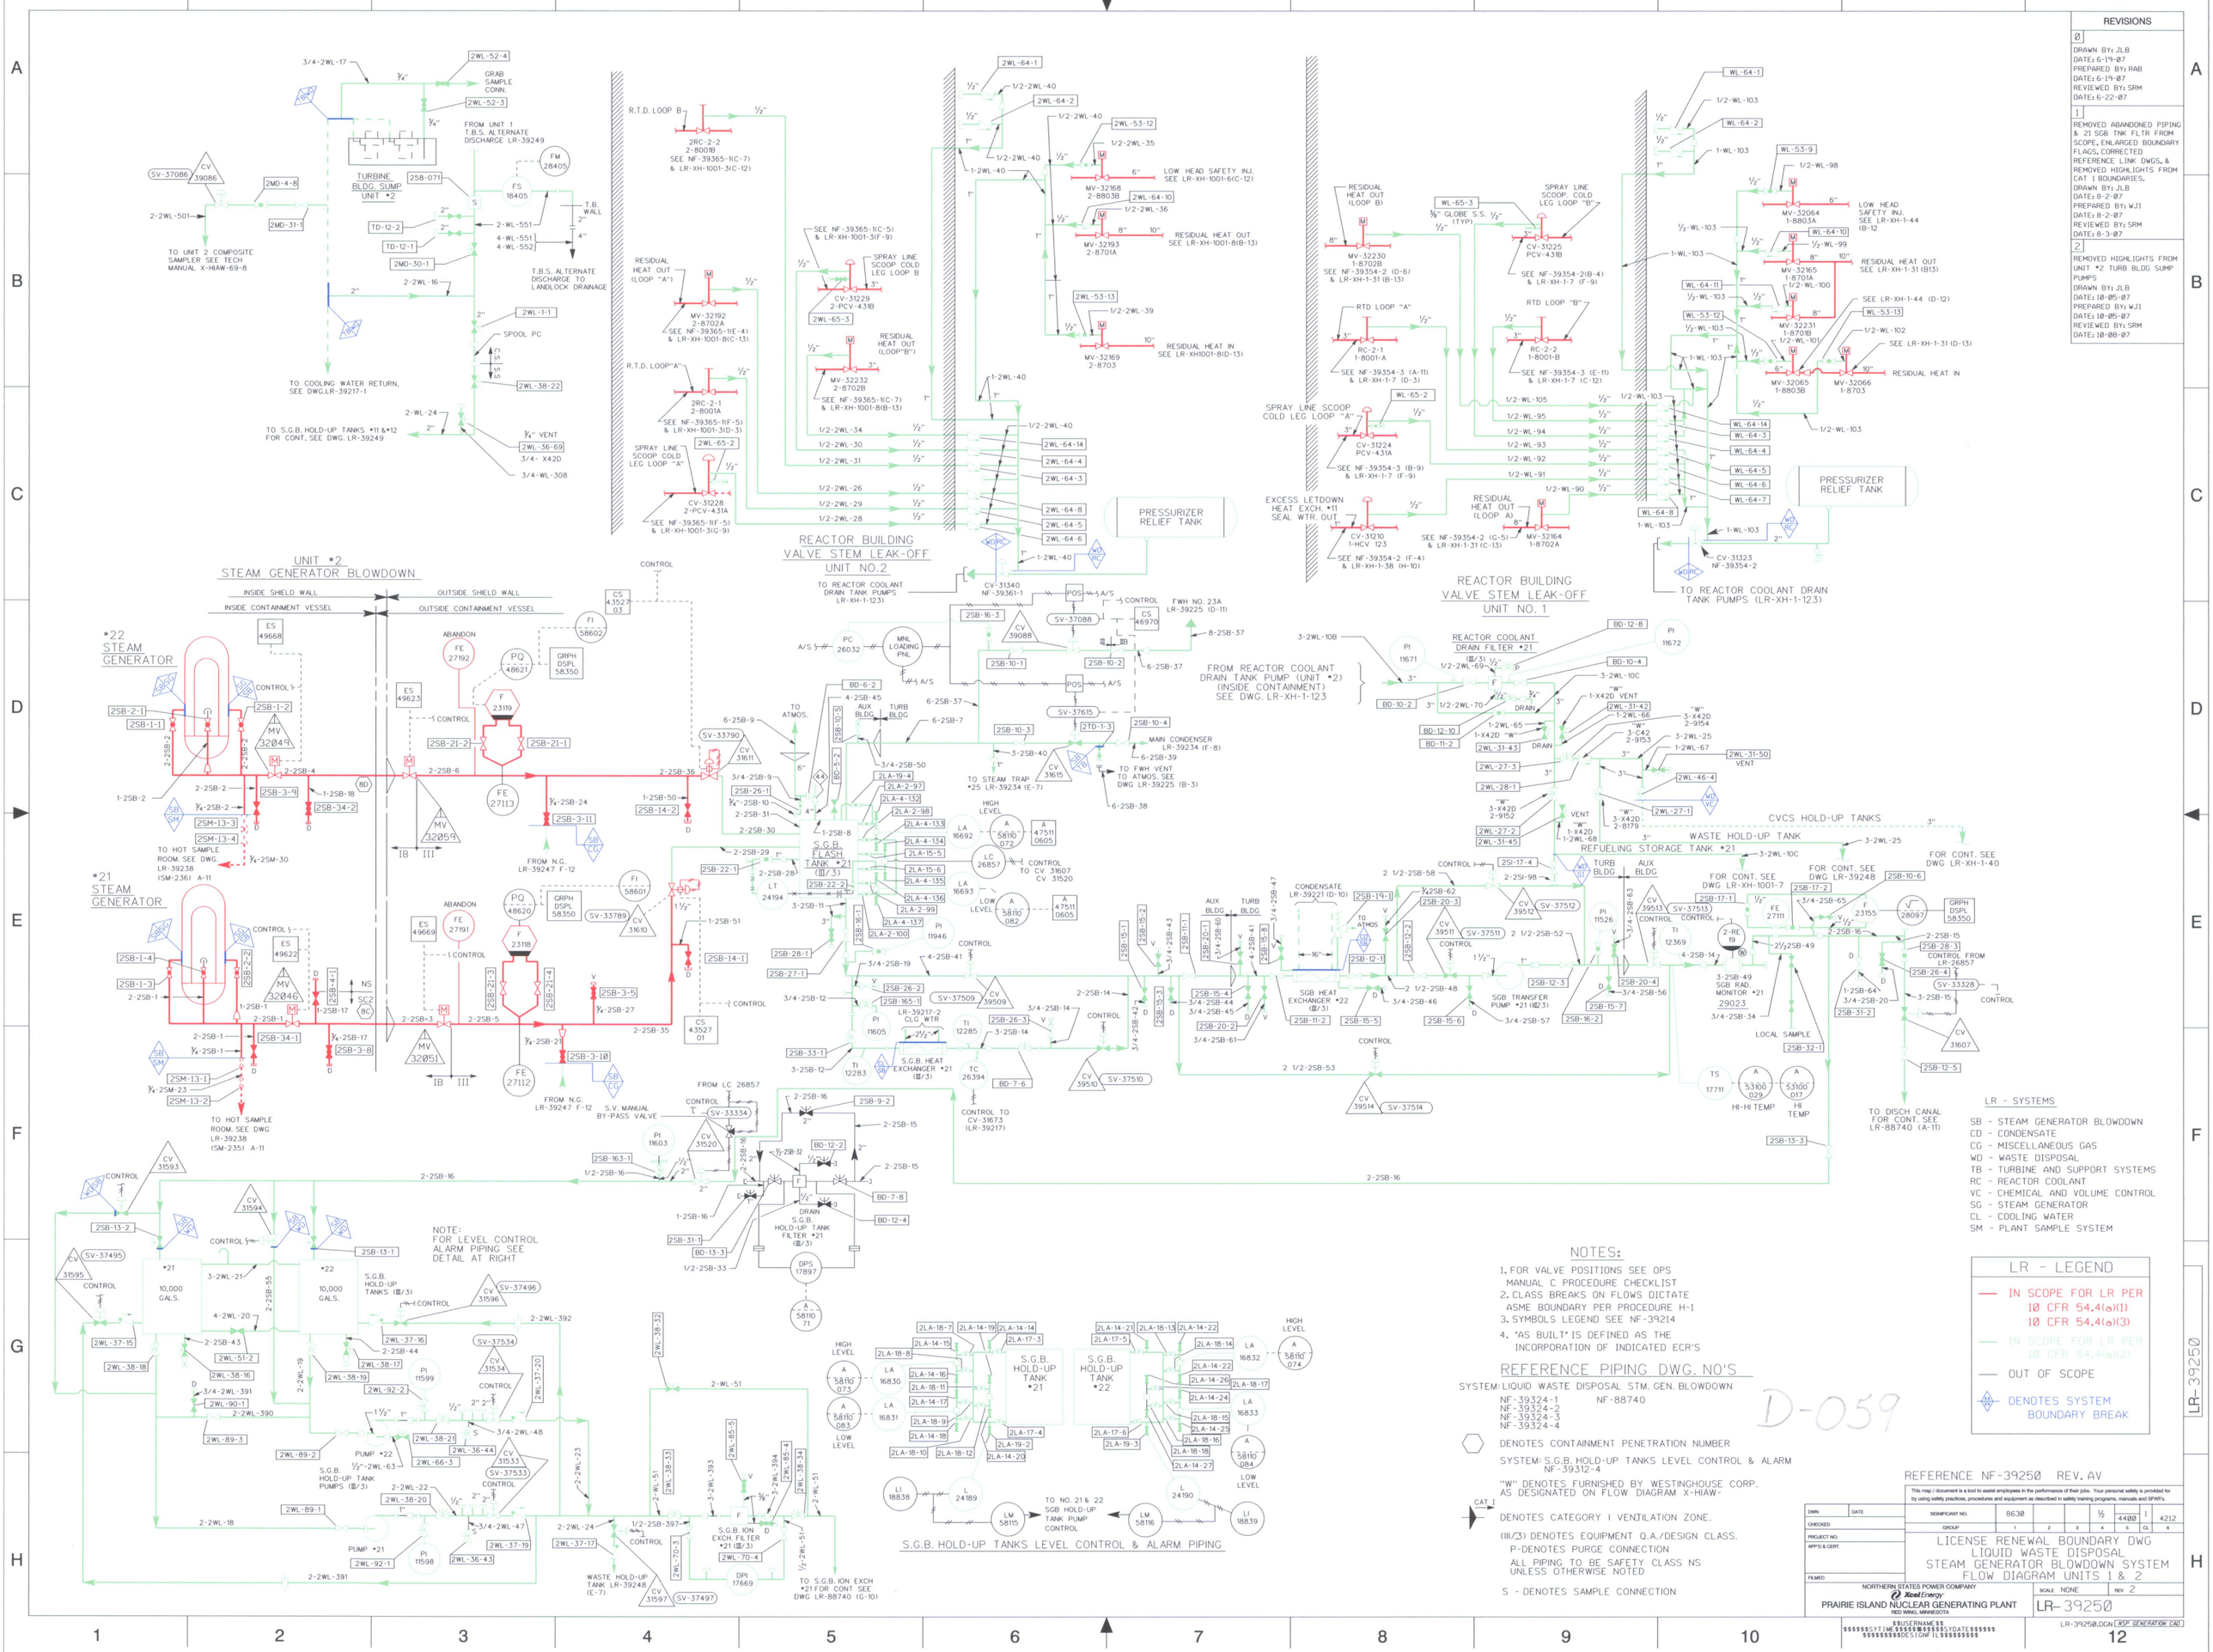

REVISIONS

0
DRAWN BY: JLB
DATE: 6-19-07
PREPARED BY: RAB
DATE: 6-19-07
REVIEWED BY: SRM
DATE: 6-22-07

1
REMOVED ABANDONED PIPING & 21 SGB TNK FLTR FROM SCOPE, ENLARGED BOUNDARY FLAGS, CORRECTED REFERENCE LINK DWGS, & REMOVED HIGHLIGHTS FROM CAT I BOUNDARIES.
DRAWN BY: JLB
DATE: 8-2-07
PREPARED BY: WJI
DATE: 8-2-07
REVIEWED BY: SRM
DATE: 8-3-07

2
REMOVED HIGHLIGHTS FROM UNIT #2 TURB BLDG SUMP PUMPS
DRAWN BY: JLB
DATE: 10-05-07
PREPARED BY: WJI
DATE: 10-05-07
REVIEWED BY: SRM
DATE: 10-08-07