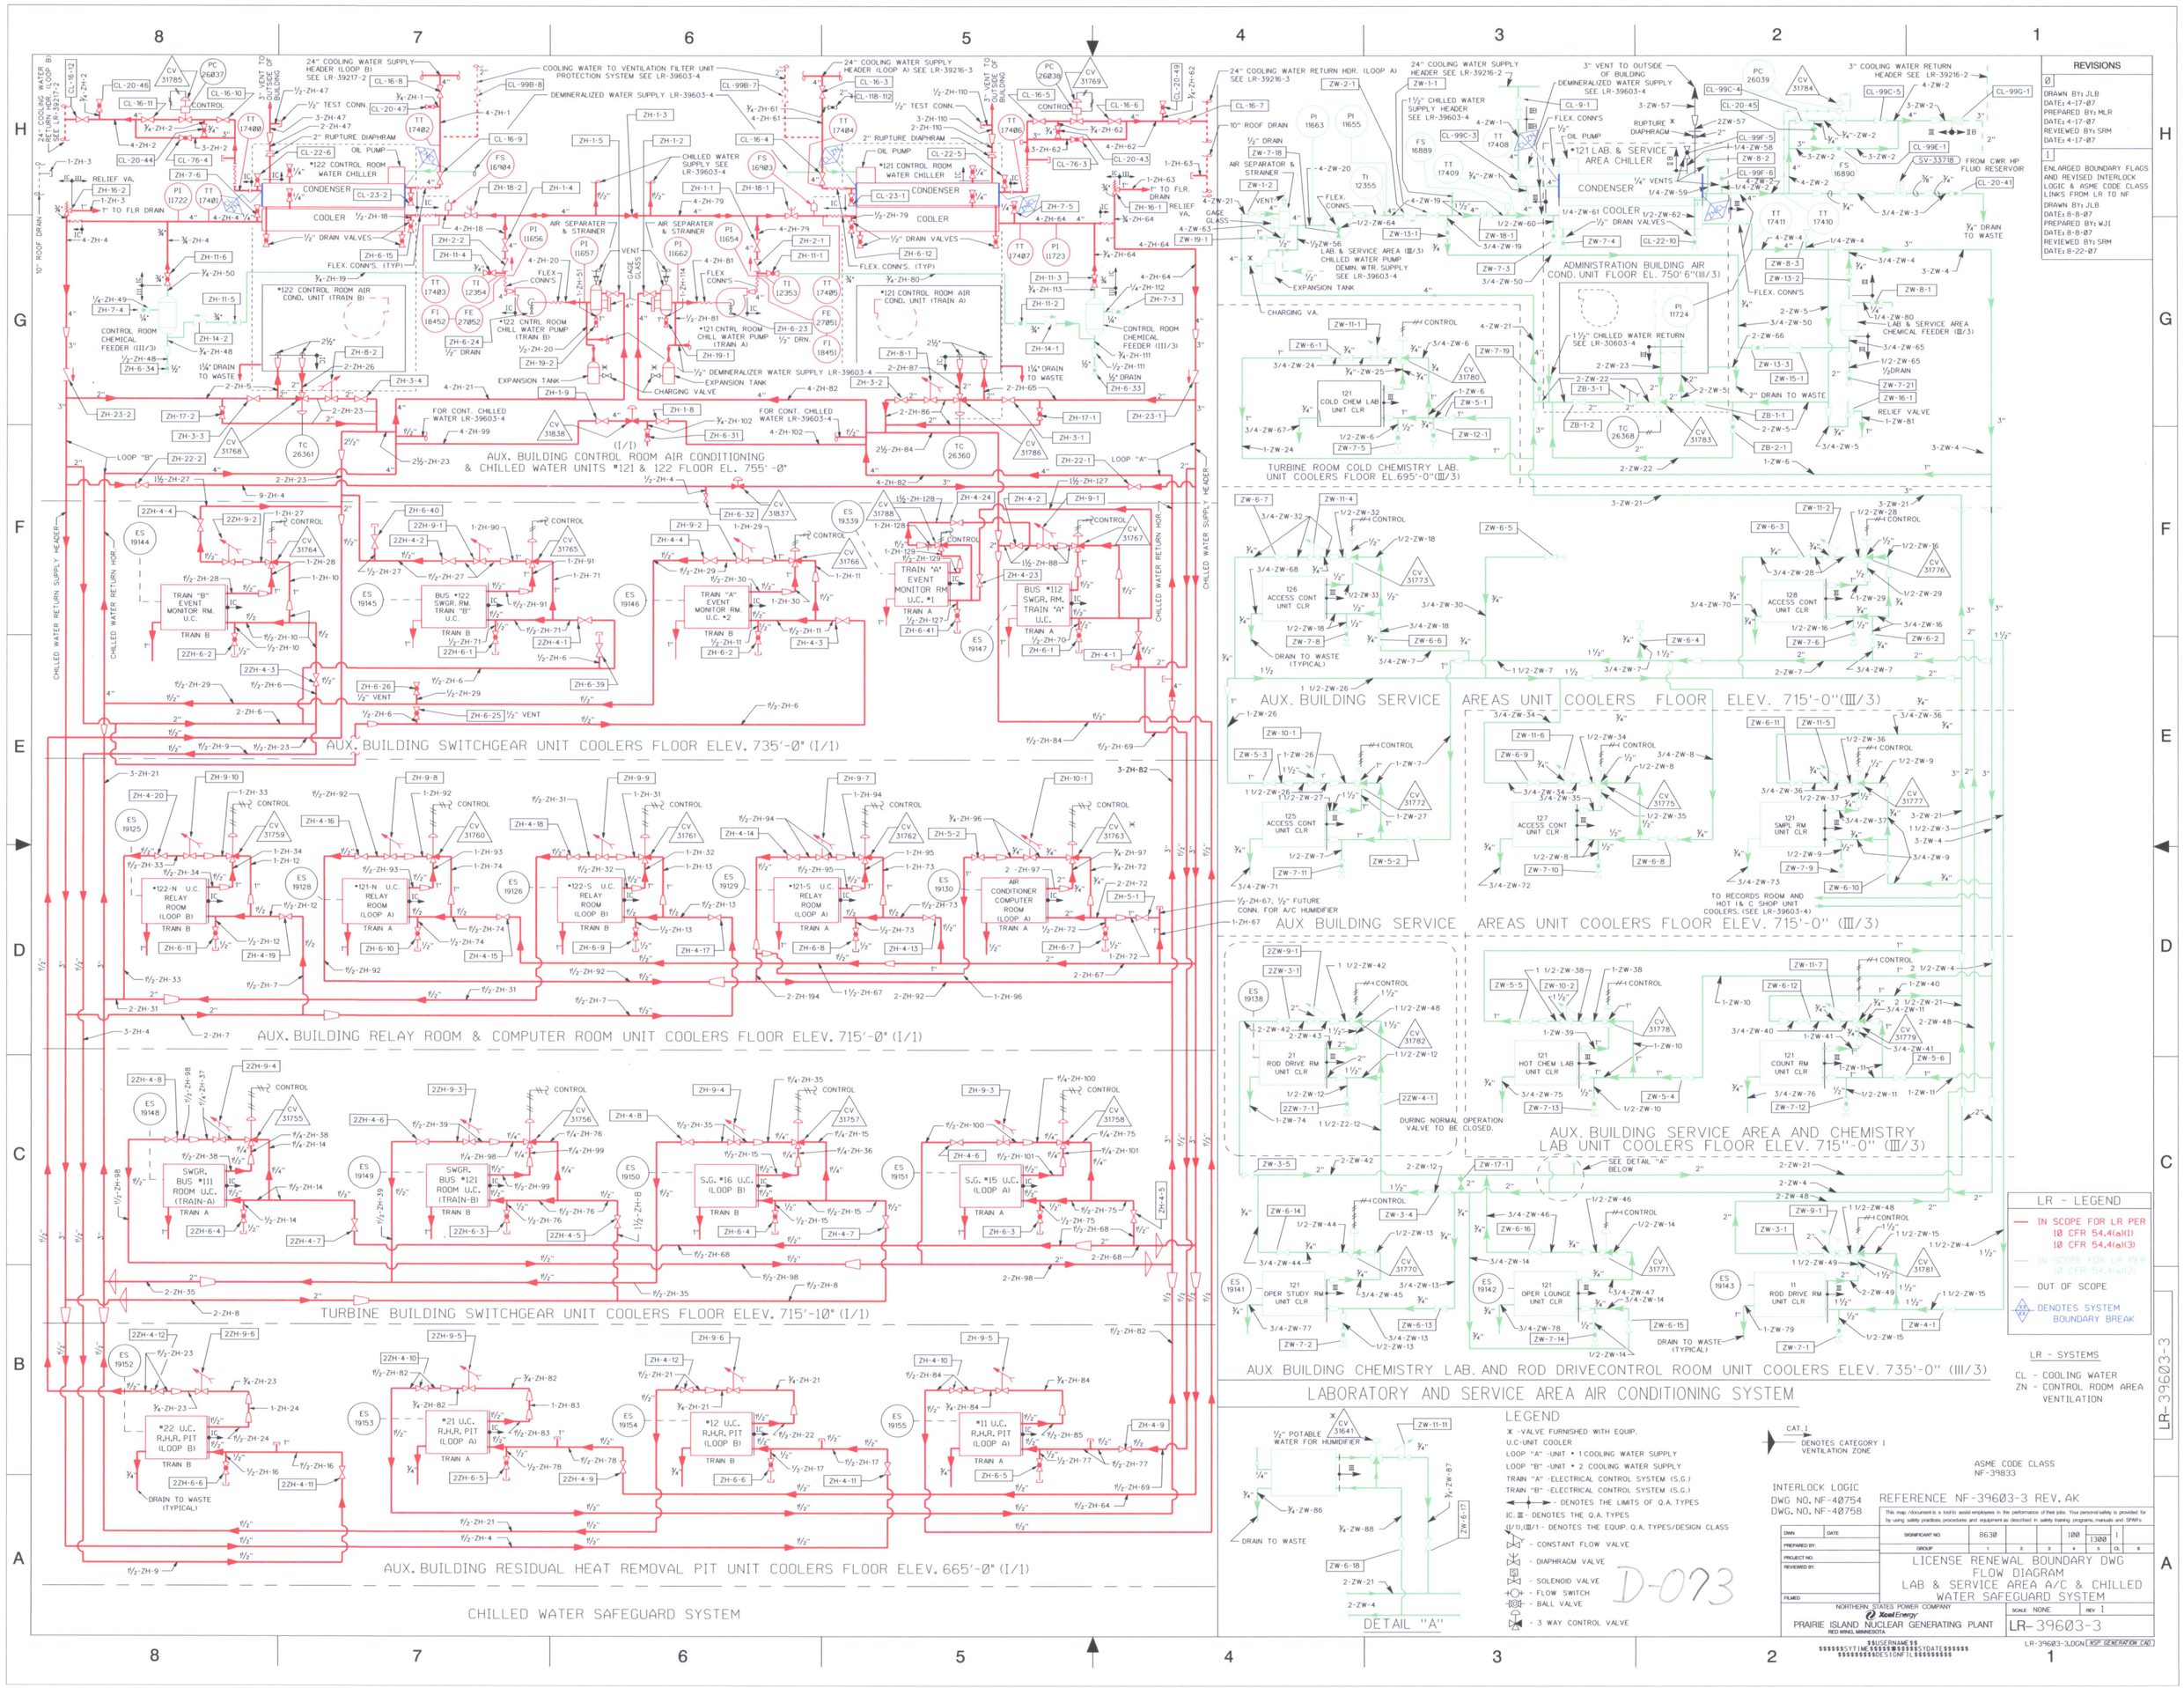
AUX. BUILDING CONTROL ROOM AIR CONDITIONING & CHILLED WATER UNITS #121 & 122 FLOOR EL. 755'-0"
AUX. BUILDING SWITCHGEAR UNIT COOLERS FLOOR ELEV. 735'-0" (I/1)
AUX. BUILDING RELAY ROOM & COMPUTER ROOM UNIT COOLERS FLOOR ELEV. 715'-0" (I/1)
TURBINE BUILDING SWITCHGEAR UNIT COOLERS FLOOR ELEV. 715'-10" (I/1)
AUX. BUILDING RESIDUAL HEAT REMOVAL PIT UNIT COOLERS FLOOR ELEV. 665'-0" (I/1)
CHILLED WATER SAFEGUARD SYSTEM
TURBINE ROOM COLD CHEMISTRY LAB. UNIT COOLERS FLOOR EL.695'-0"(III/3)
AUX. BUILDING SERVICE AREAS UNIT COOLERS FLOOR ELEV. 715'-0"(III/3)
AUX BUILDING SERVICE AREAS UNIT COOLERS FLOOR ELEV. 715'-0" (III/3)
AUX. BUILDING SERVICE AREA AND CHEMISTRY LAB UNIT COOLERS FLOOR ELEV. 715"-0" (III/3)
AUX BUILDING CHEMISTRY LAB. AND ROD DRIVECONTROL ROOM UNIT COOLERS ELEV. 735'-0" (III/3)
LABORATORY AND SERVICE AREA AIR CONDITIONING SYSTEM
DETAIL "A"
LEGEND
LR - LEGEND
LR - SYSTEMS
CL - COOLING WATER
ZN - CONTROL ROOM AREA VENTILATION
REVISIONS
INTERLOCK LOGIC
DWG NO. NF-40754
DWG. NO. NF-40758
REFERENCE NF-39603-3 REV. AK
ASME CODE CLASS NF-39833
LICENSE RENEWAL BOUNDARY DWG FLOW DIAGRAM LAB & SERVICE AREA A/C & CHILLED WATER SAFEGUARD SYSTEM
PRAIRIE ISLAND NUCLEAR GENERATING PLANT
LR-39603-3