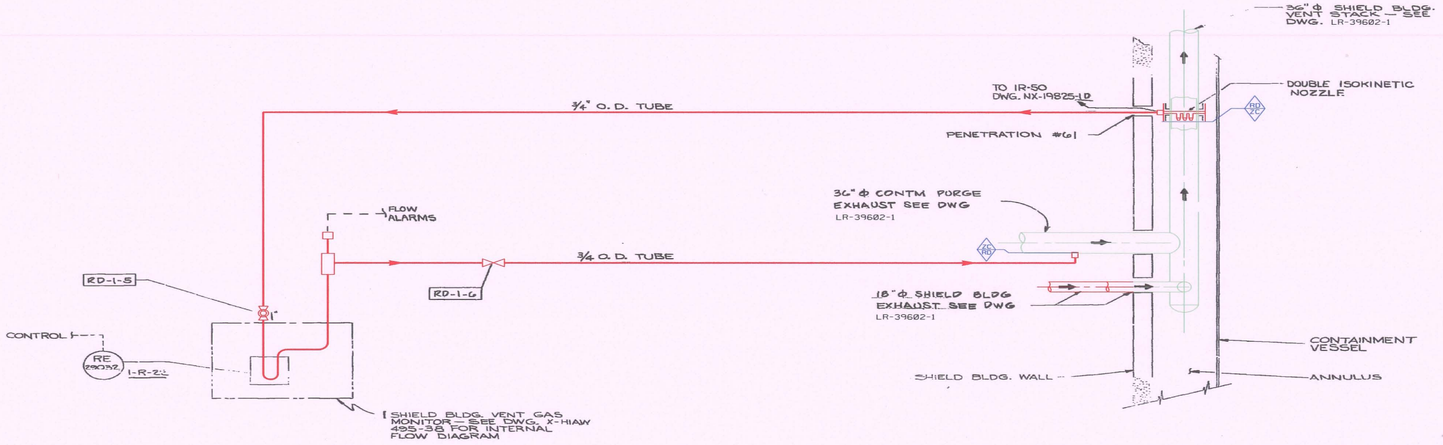

NOTES:

1. ALL PIPING TO BE Q.A. TYPE "IC" UNLESS OTHERWISE NOTED.
2. THIS DWG. TO BE WORKED WITH PHYSICAL PIPING DWG. NF-39797-3

CHANNEL Nº: 1-R-22
INSTRUMENT Nº: 29032

D-082

INTERLOCK LOGIC DIAGRAM NF-40750

REVISIONS

0
DRAWN BY: JLB
DATE: 2-22-07
PREPARED BY: RAB
DATE: 2-22-07
REVIEWED BY: SRM
DATE: 2-22-07

1
ENLARGED BOUNDARY FLAGS
DRAWN BY: JLB
DATE: 8-6-07
PREPARED BY: WJI
DATE: 8-6-07
REVIEWED BY: SRM
DATE: 8-22-07

LR - LEGEND

- IN SCOPE FOR LR PER 10 CFR 54.4(a)(1) 10 CFR 54.4(a)(3)
- IN SCOPE FOR LR PER 10 CFR 54.4(a)(2)
- OUT OF SCOPE
- DENOTES SYSTEM BOUNDARY BREAK

LR - SYSTEMS

RD - RADIATION MONITORING
ZC - PRIMARY CONTAINMENT VENTILATION

RADIATION MONITORING SYS INSTRUMENT FLOW DIAGRAM
CHANNEL 1-R-22
1 SHIELD BLDG. VENT STACK GAS MONITOR

REFERENCE DWG. 39790-5 REV. D

This map / document is a tool to assist employees in the performance of their jobs. Your personal safety is provided for by using safetypractices,procedures and equipment as described in safety training programs, manuals and SPAR's.

SIG No.	8630				4400	1	3400
GROUP	1	2	3	4	5	OL	6

PRAIRIE ISLAND NUCLEAR GENERATING PLANT LR-39790 SHEET 5 REV. 1

$$USERNAME$$
$$$$$$$$SYTIME$$$$$$$$$$$$$$$$SYDATE$$$$$$
$$$$$$$$$$DESIGNFILE$$$$$$$$$

LR-39790-5.DGN NSP GENERATION CAD