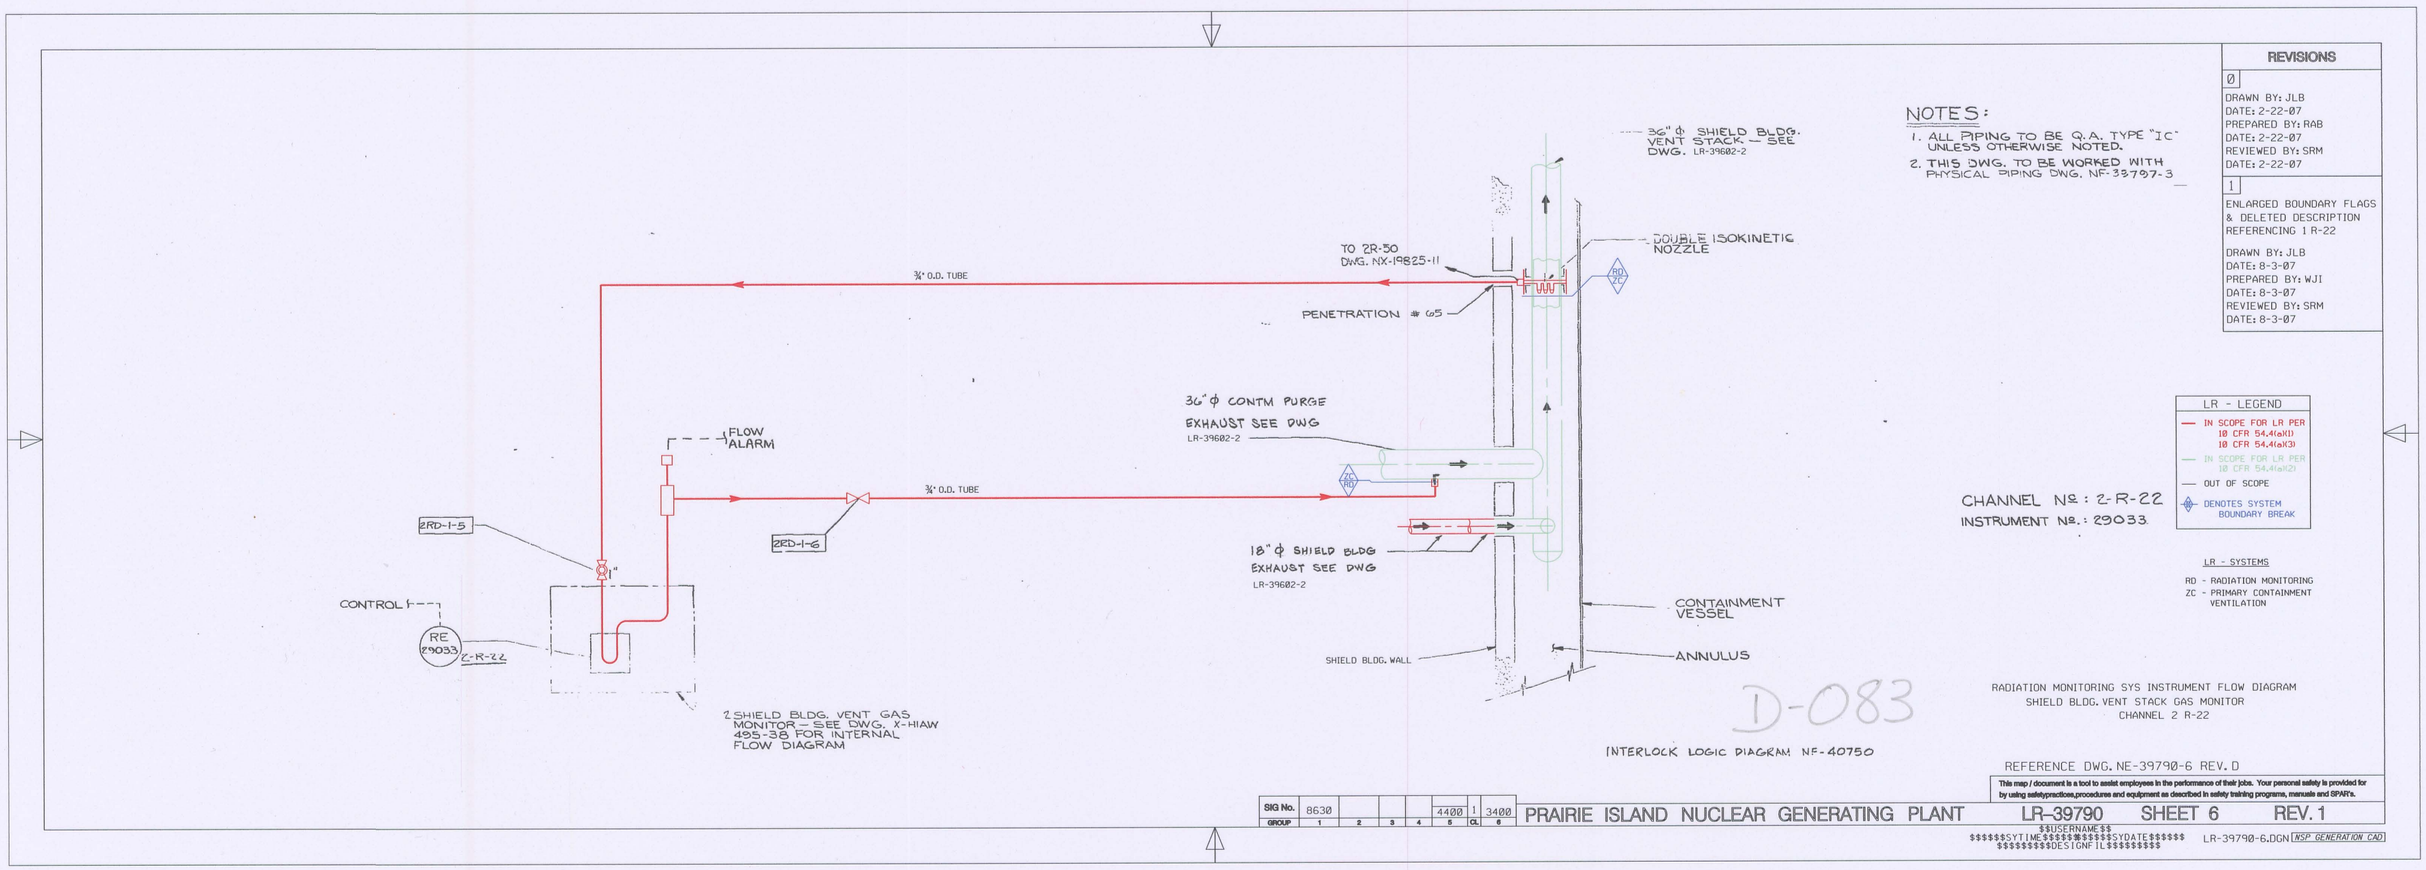

NOTES:

1. ALL PIPING TO BE Q.A. TYPE "IC" UNLESS OTHERWISE NOTED.
2. THIS DWG. TO BE WORKED WITH PHYSICAL PIPING DWG. NF-33797-3

REVISIONS
0
DRAWN BY: JLB DATE: 2-22-07 PREPARED BY: RAB DATE: 2-22-07 REVIEWED BY: SRM DATE: 2-22-07
1
ENLARGED BOUNDARY FLAGS & DELETED DESCRIPTION REFERENCING 1 R-22 DRAWN BY: JLB DATE: 8-3-07 PREPARED BY: WJI DATE: 8-3-07 REVIEWED BY: SRM DATE: 8-3-07

LR - LEGEND

- IN SCOPE FOR LR PER 10 CFR 54.4(a)(1) 10 CFR 54.4(a)(3)
- IN SCOPE FOR LR PER 10 CFR 54.4(a)(2)
- OUT OF SCOPE
- DENOTES SYSTEM BOUNDARY BREAK

CHANNEL №: 2-R-22
INSTRUMENT №.: 29033

LR - SYSTEMS

RD - RADIATION MONITORING
ZC - PRIMARY CONTAINMENT VENTILATION

D-083

RADIATION MONITORING SYS INSTRUMENT FLOW DIAGRAM
SHIELD BLDG. VENT STACK GAS MONITOR
CHANNEL 2 R-22

REFERENCE DWG. NE-39790-6 REV. D

This map / document is a tool to assist employees in the performance of their jobs. Your personal safety is provided for by using safetypractices,procedures and equipment as described in safety training programs, manuals and SPAR's.

SIG No.	8630				4400	1	3400
GROUP	1	2	3	4	5	CL	6

PRAIRIE ISLAND NUCLEAR GENERATING PLANT LR-39790 SHEET 6 REV. 1

$$USERNAME$$
$$$$$$SYTIME$$$$$$$$$$SYDATE$$$$$$
$$$$$$$$$DESIGNFIL$$$$$$$$$

LR-39790-6.DGN NSP GENERATION CAD