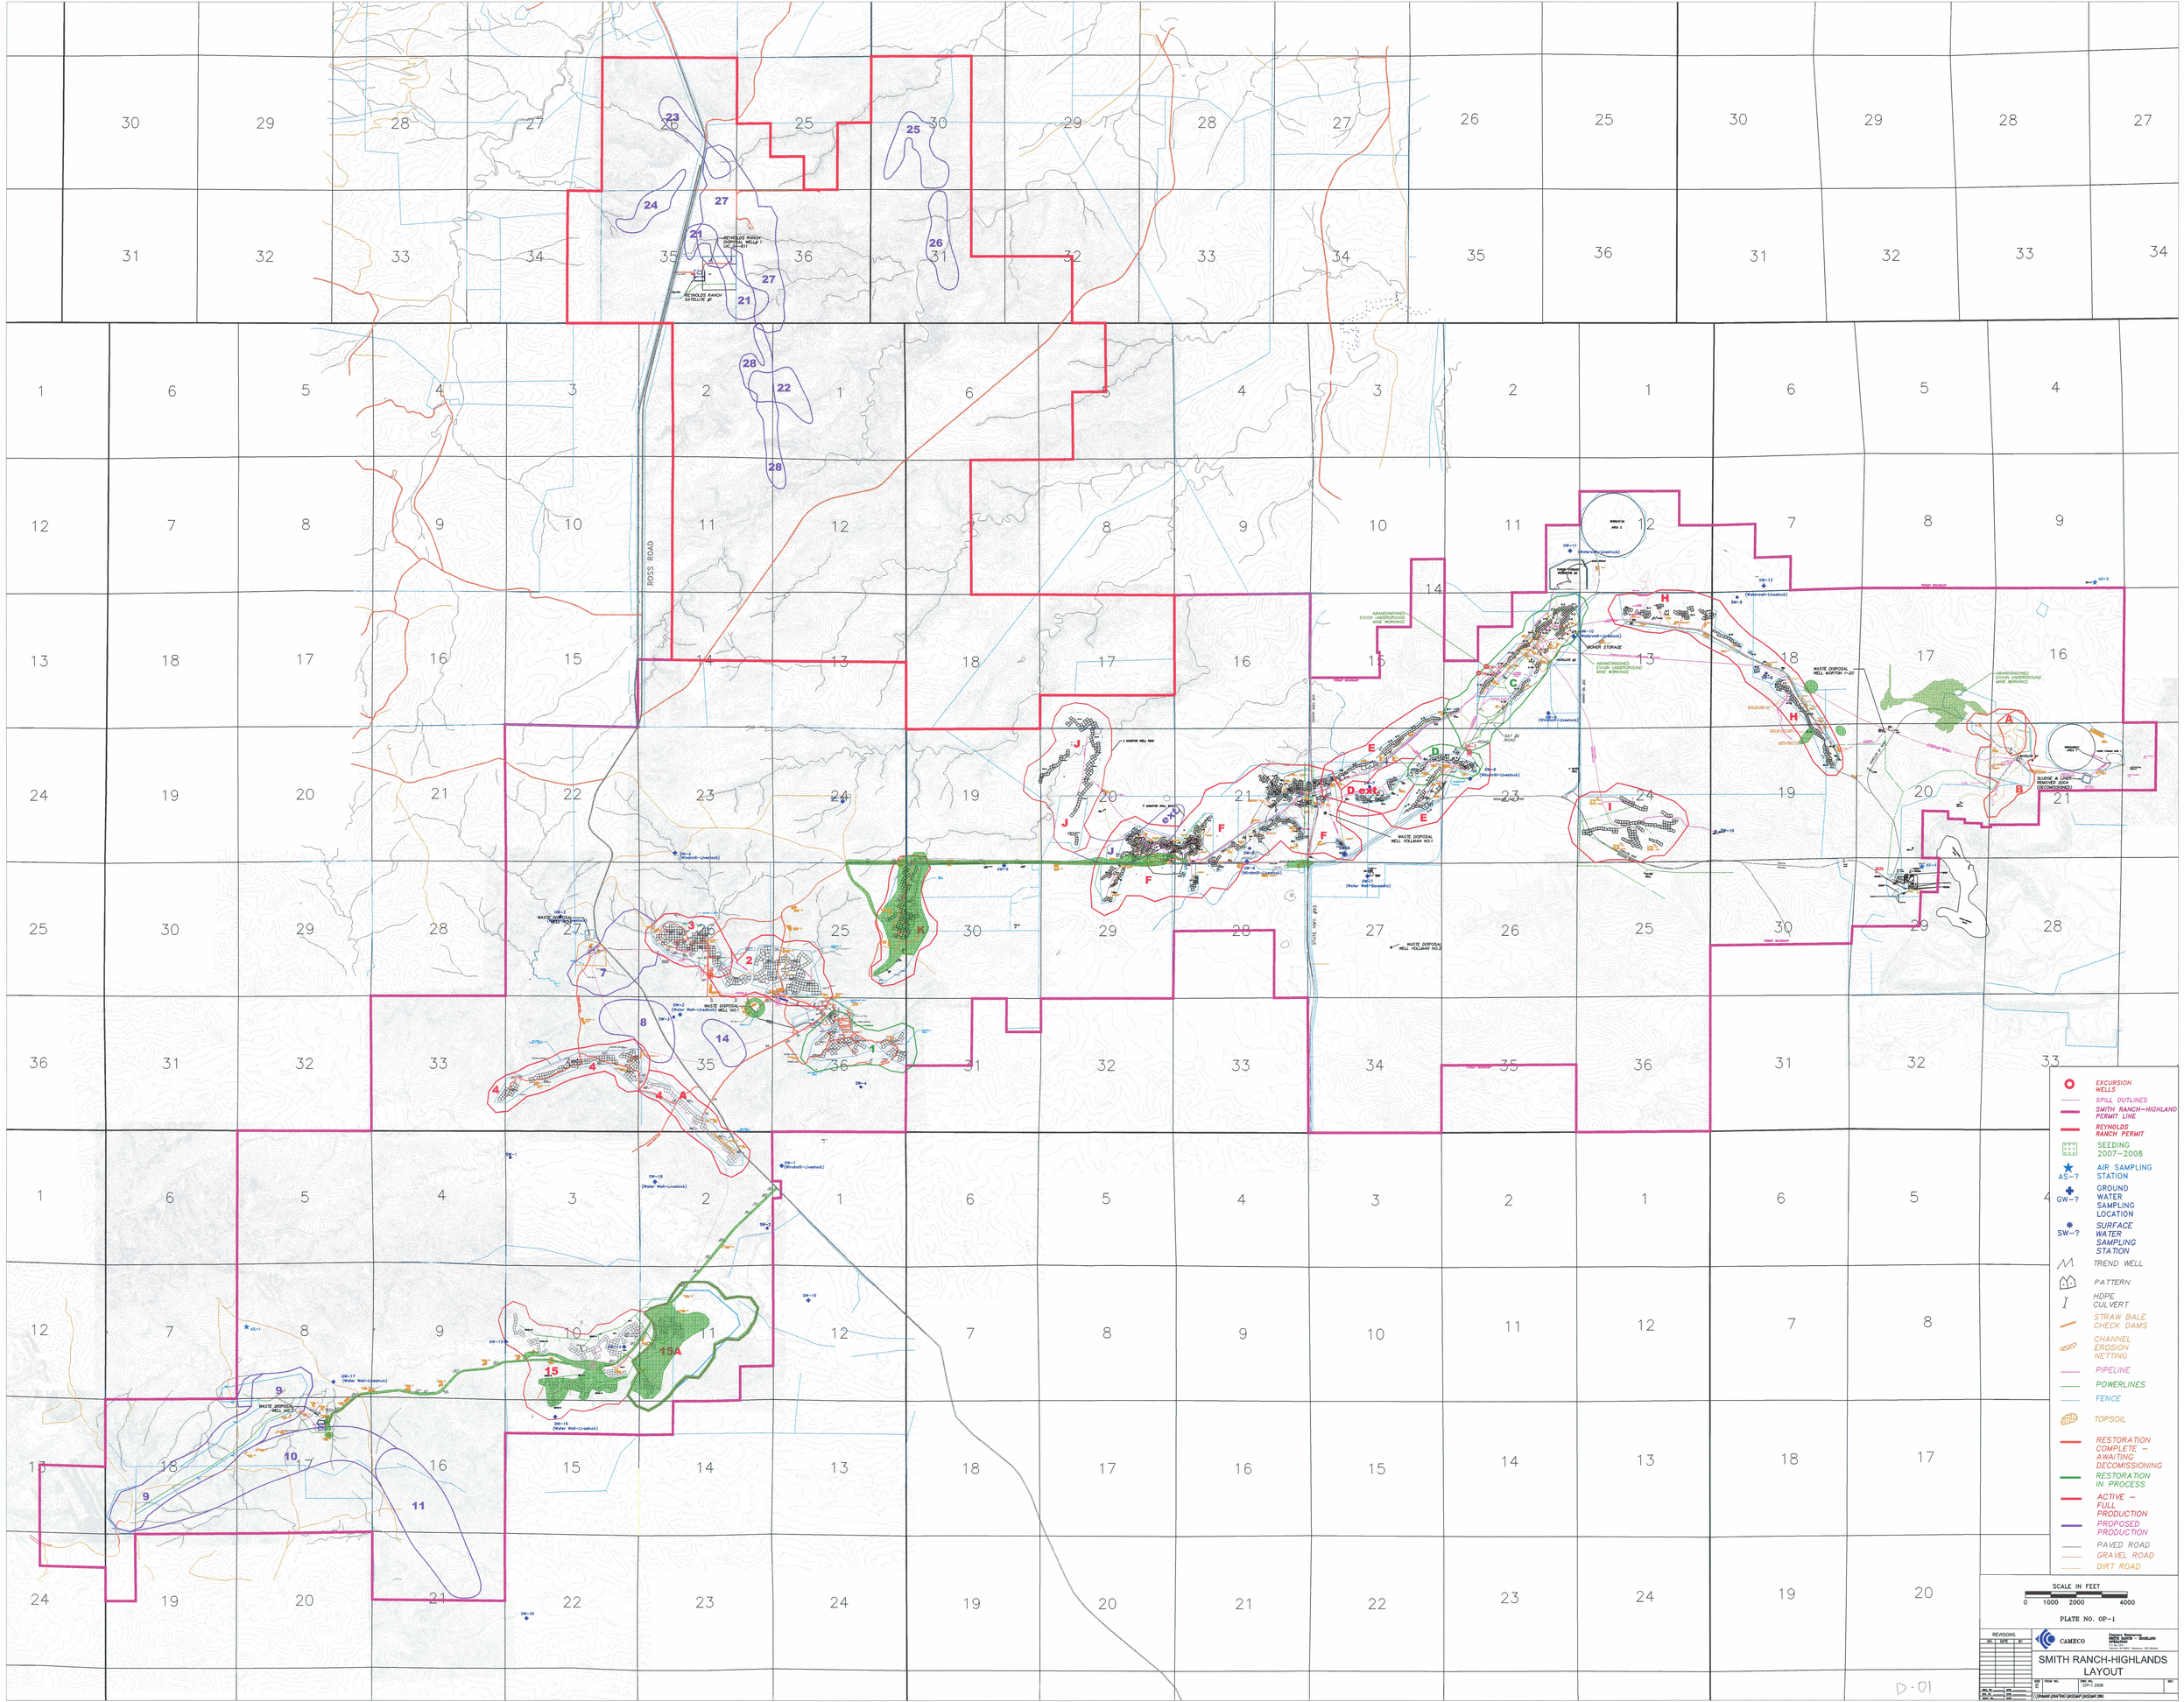
ROSS ROAD
EXCURSION WELLS
SPILL OUTLINES
SMITH RANCH-HIGHLAND PERMIT LINE
REYNOLDS RANCH PERMIT
SEEDING 2007-2008
AS-? AIR SAMPLING STATION
GW-? GROUND WATER SAMPLING LOCATION
SW-? SURFACE WATER SAMPLING STATION
TREND WELL
PATTERN
HDPE CULVERT
STRAW BALE CHECK DAMS
CHANNEL EROSION NETTING
PIPELINE
POWERLINES
FENCE
TOPSOIL
RESTORATION COMPLETE - AWAITING DECOMISSIONING
RESTORATION IN PROCESS
ACTIVE - FULL PRODUCTION
PROPOSED PRODUCTION
PAVED ROAD
GRAVEL ROAD
DIRT ROAD
SCALE IN FEET
0 1000 2000 4000
PLATE NO. OP-1
REVISIONS
CAMECO
SMITH RANCH-HIGHLANDS LAYOUT
SIZE E
DWG. NO. OP-1 2008
REV
D-01