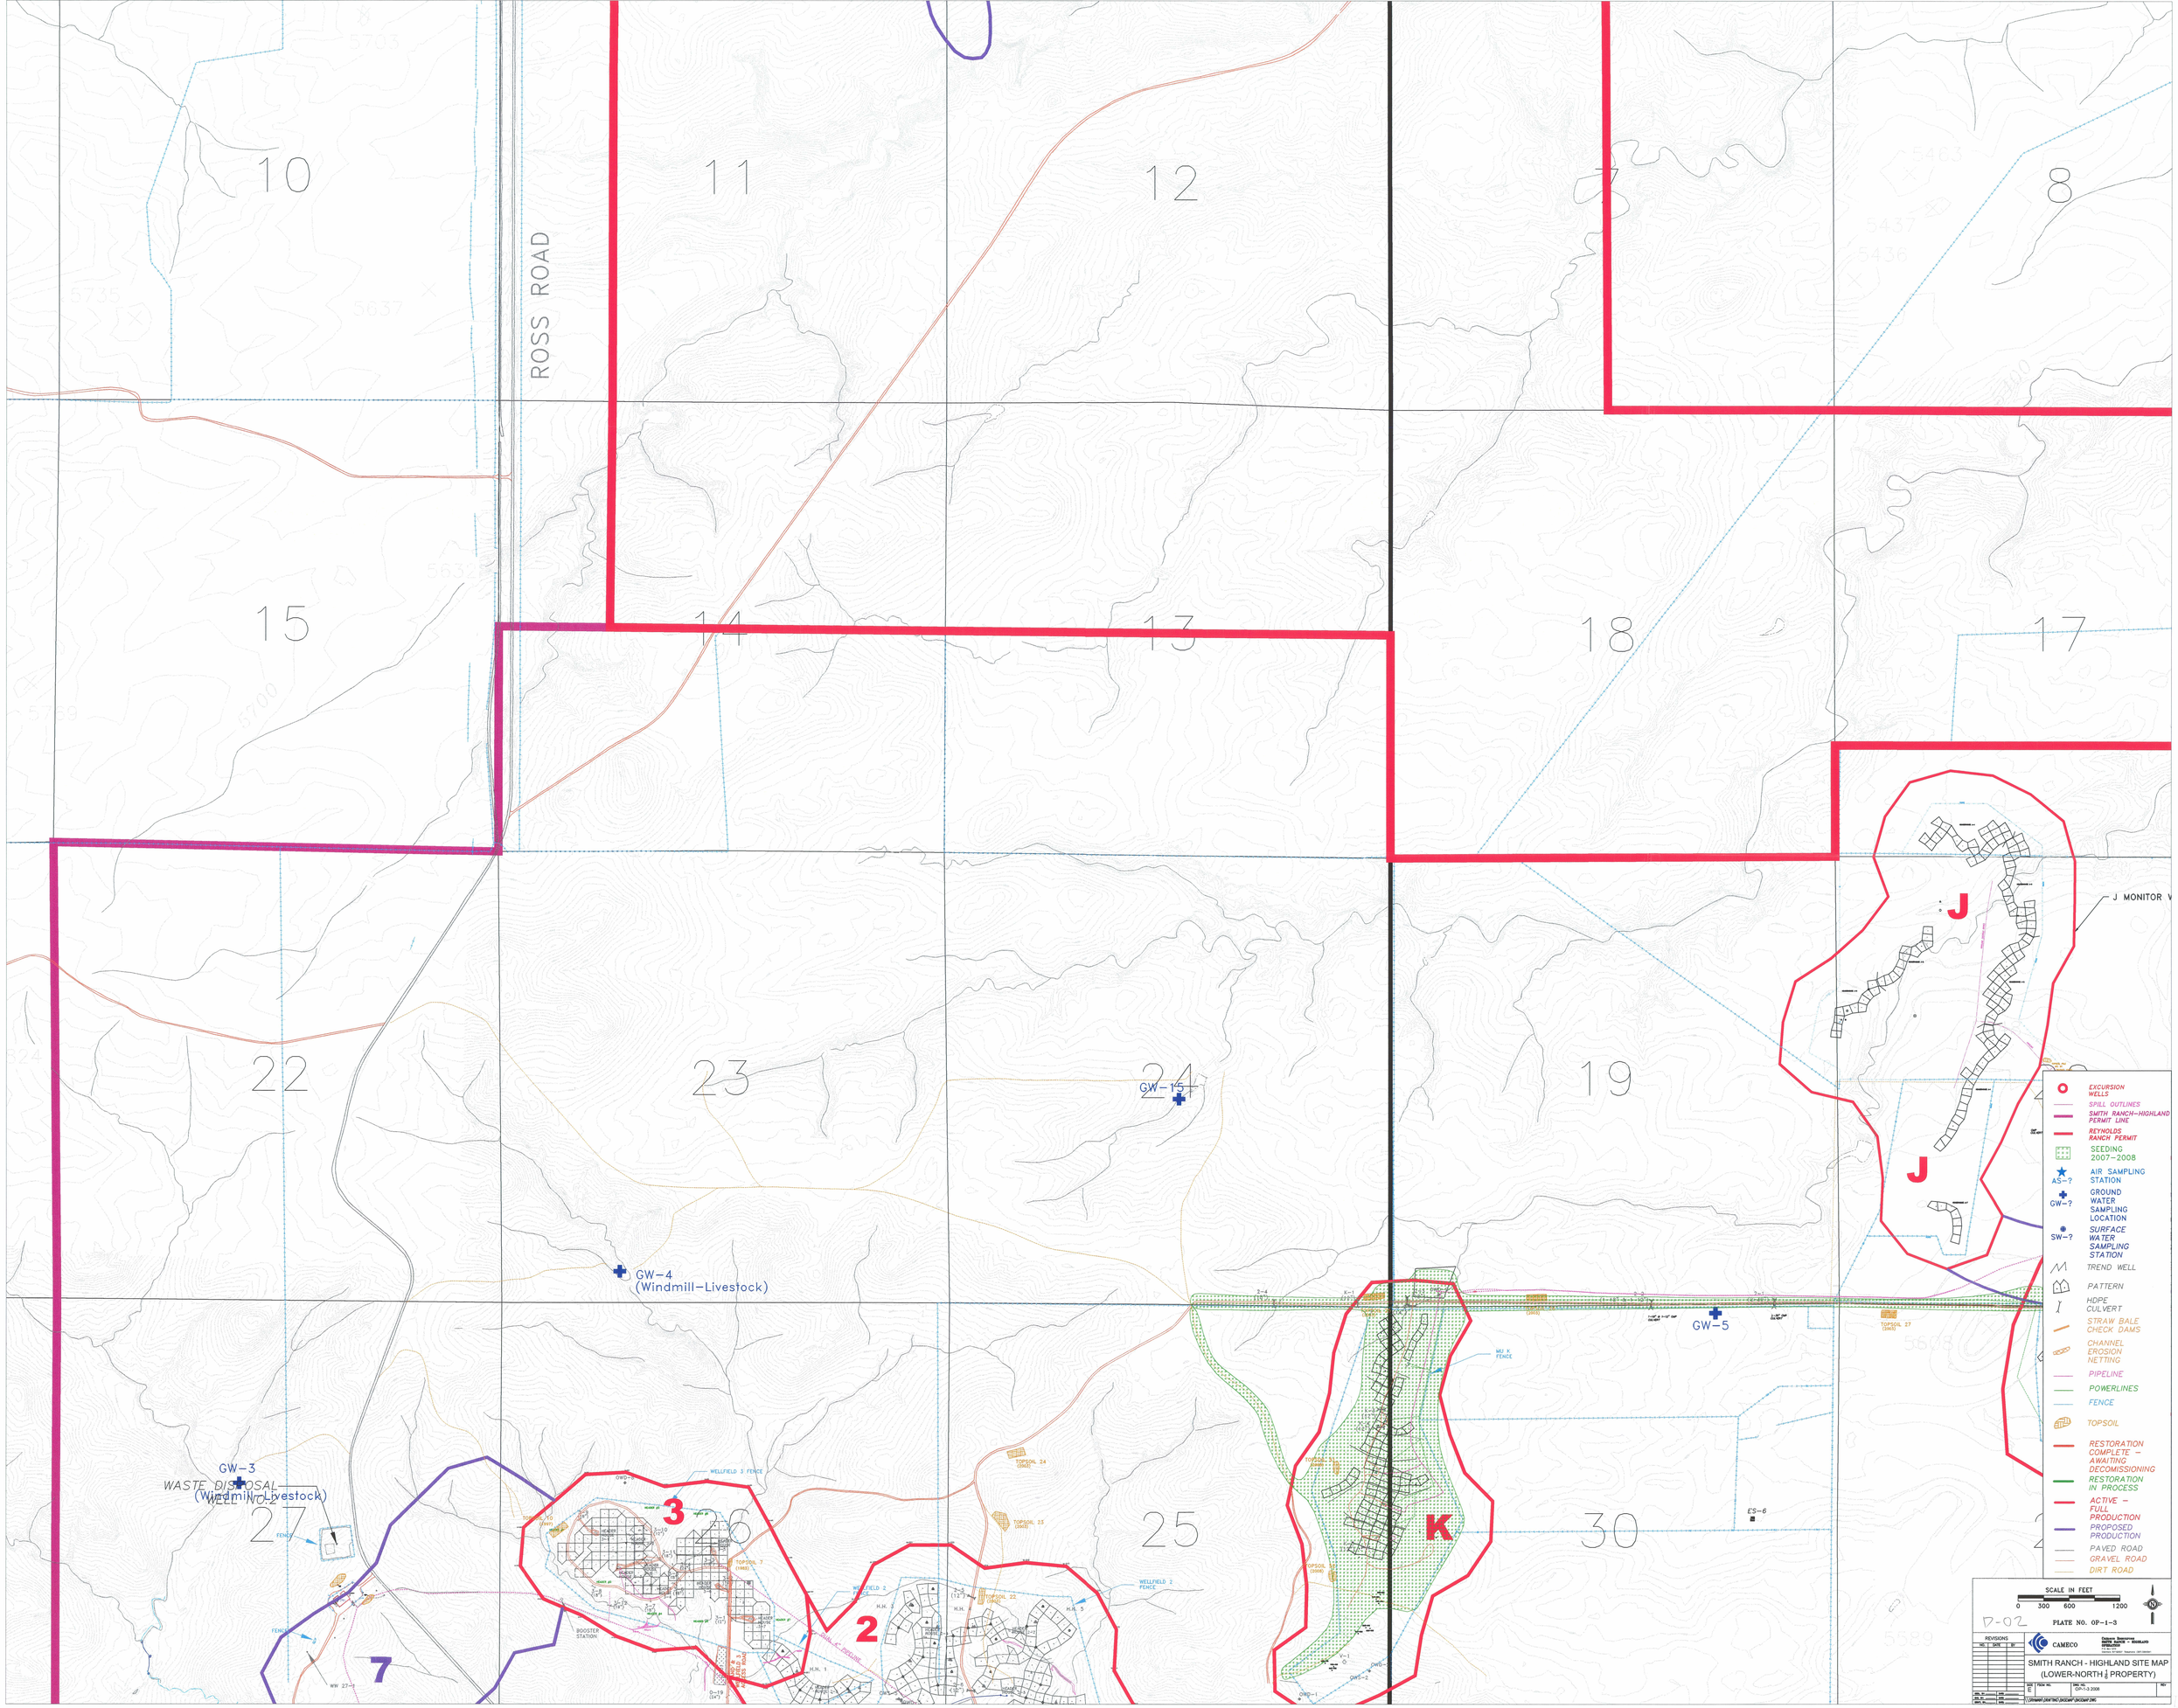

ROSS ROAD
10
11
12
7
8
15
14
13
18
17
22
23
24
19
27
25
30
GW-15
GW-4
(Windmill-Livestock)
GW-5
GW-3
WASTE DISPOSAL
(Windmill-Livestock)
J MONITOR W
J
J
K
3
2
7
EXCURSION WELLS
SPILL OUTLINES
SMITH RANCH-HIGHLAND PERMIT LINE
REYNOLDS RANCH PERMIT
SEEDING 2007-2008
AS-? AIR SAMPLING STATION
GW-? GROUND WATER SAMPLING LOCATION
SW-? SURFACE WATER SAMPLING STATION
TREND WELL
PATTERN
HDPE CULVERT
STRAW BALE CHECK DAMS
CHANNEL EROSION NETTING
PIPELINE
POWERLINES
FENCE
TOPSOIL
RESTORATION COMPLETE - AWAITING DECOMISSIONING
RESTORATION IN PROCESS
ACTIVE - FULL PRODUCTION
PROPOSED PRODUCTION
PAVED ROAD
GRAVEL ROAD
DIRT ROAD
SCALE IN FEET
0 300 600 1200
D-02
PLATE NO. OP-1-3
REVISIONS
NO. DATE BY
CAMECO
Cameco Resources
SMITH RANCH - HIGHLAND OPERATION
SMITH RANCH - HIGHLAND SITE MAP
(LOWER-NORTH 1/8 PROPERTY)
SIZE E
DWG NO. OP-1-3 2008
REV