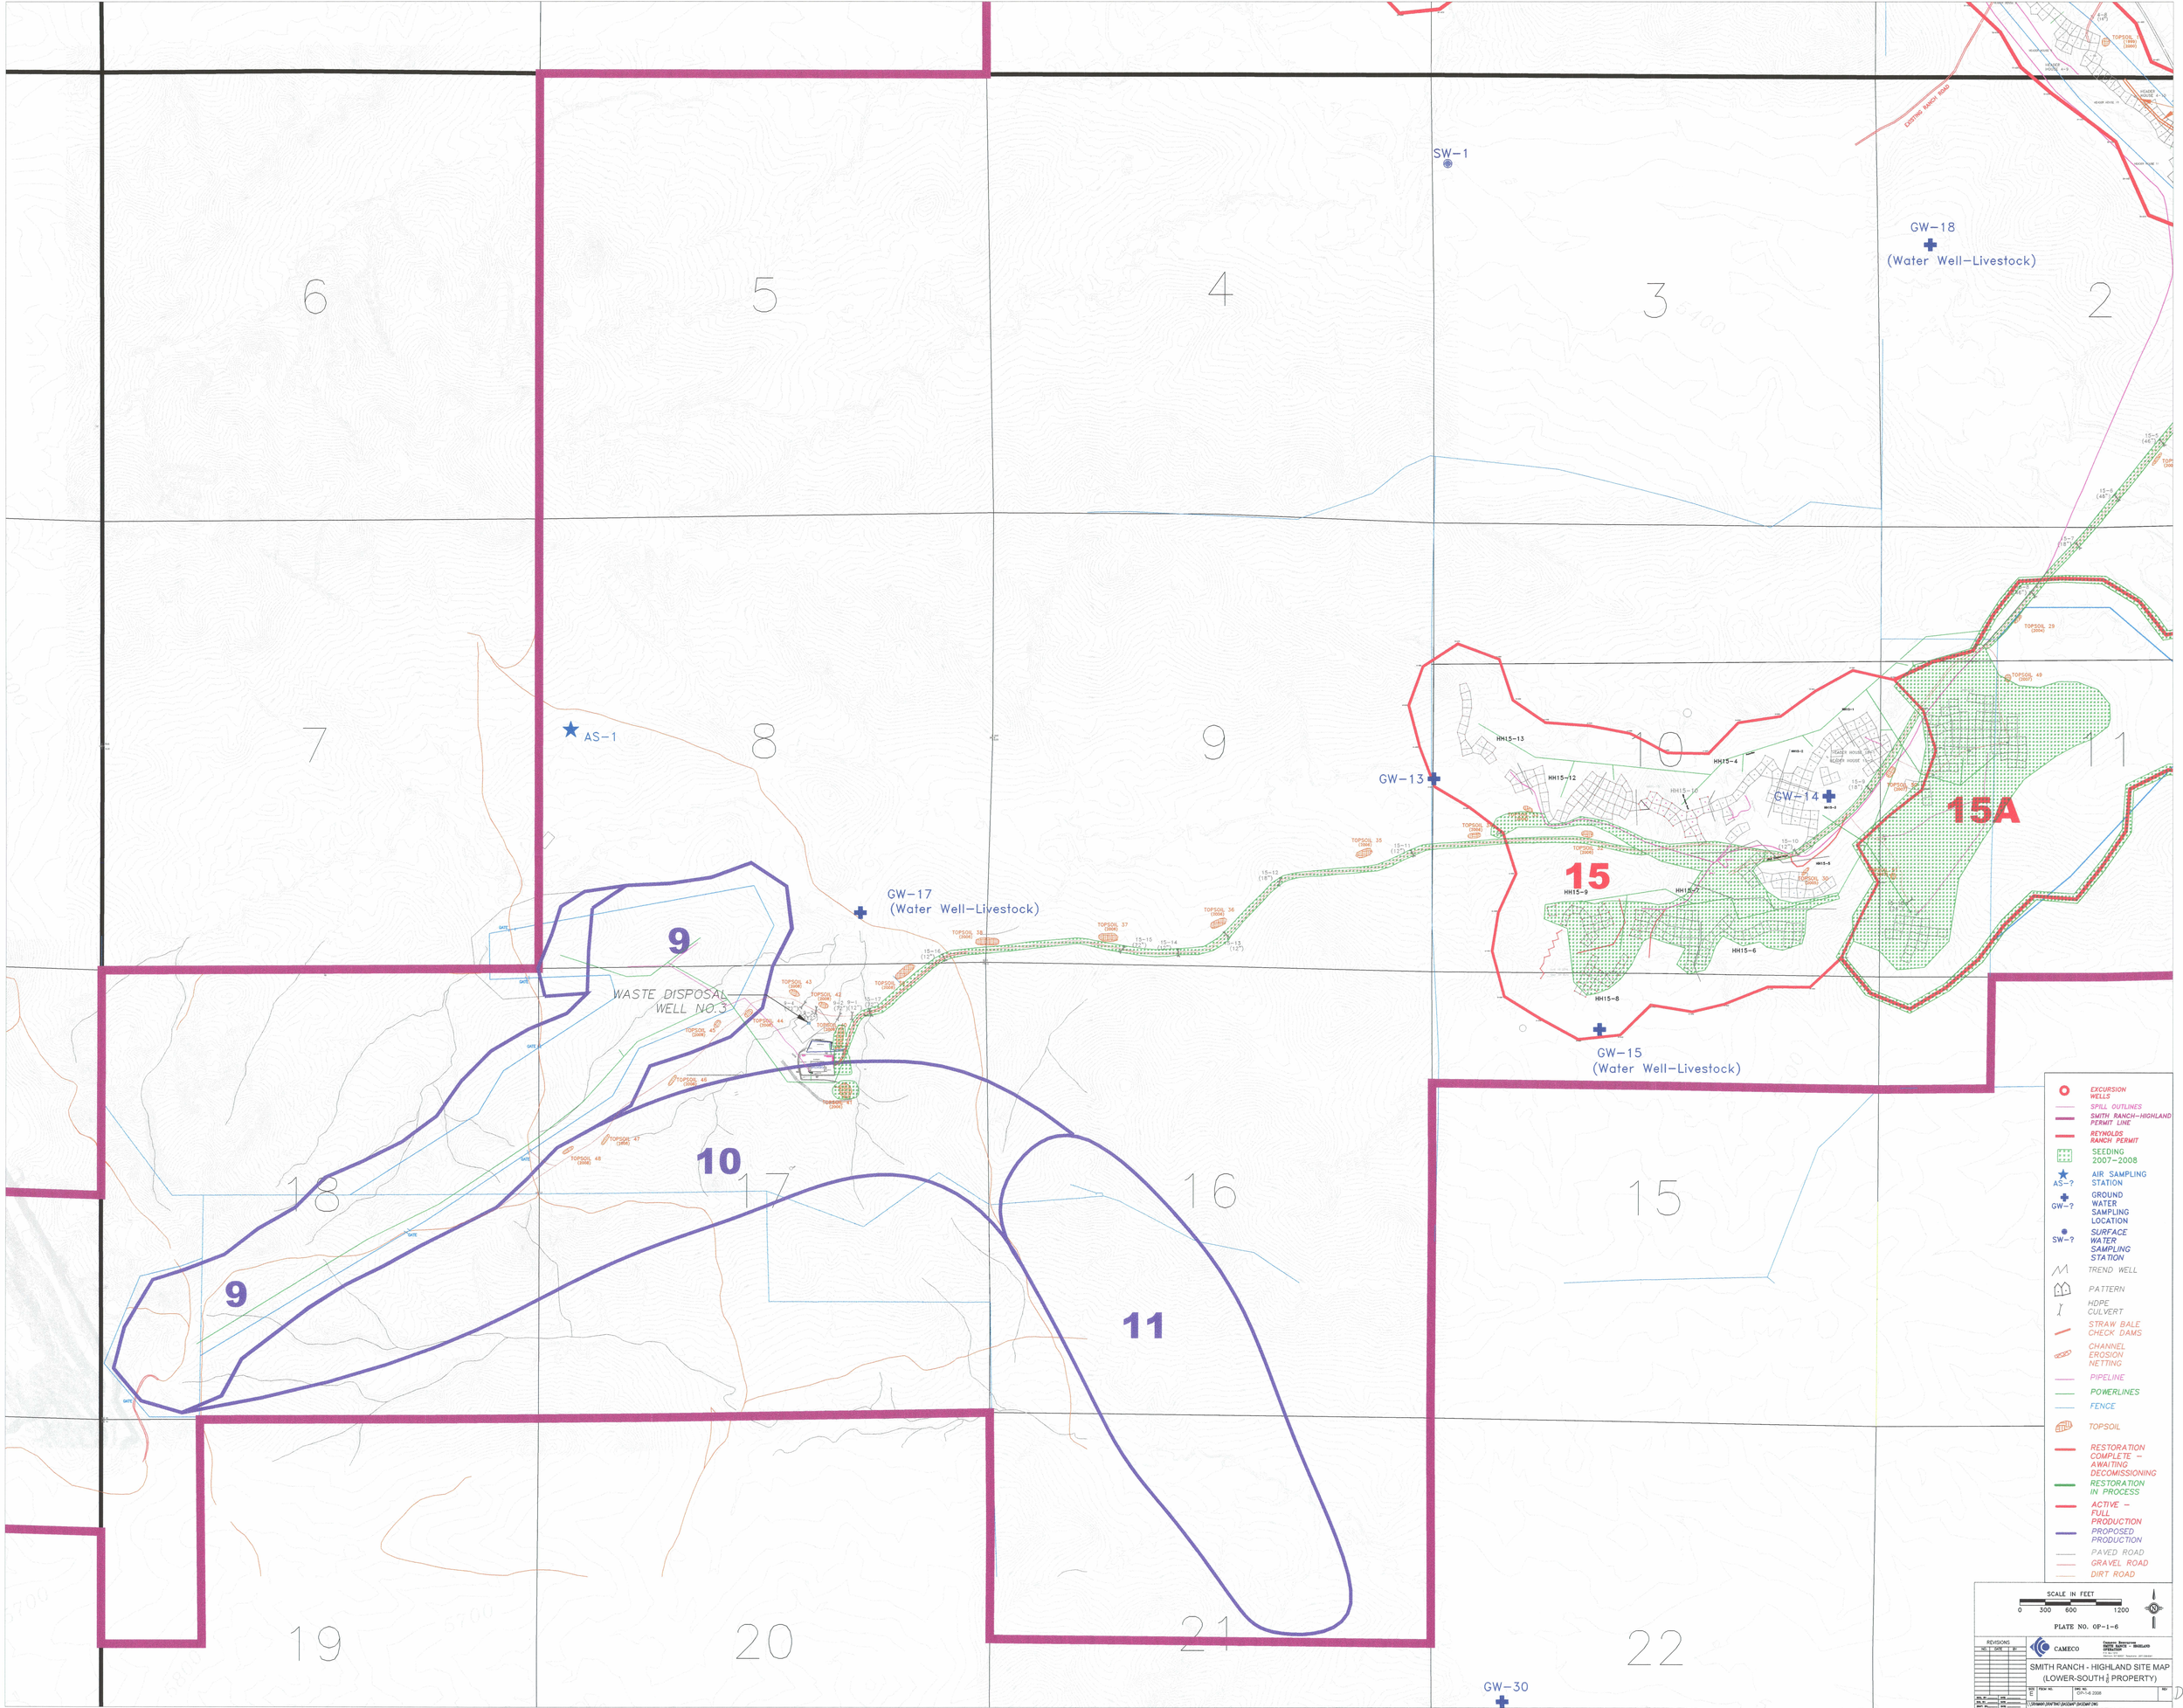
6
5
4
3
2
7
8
9
10
11
18
17
16
15
19
20
21
22
SW-1
GW-18
(Water Well-Livestock)
AS-1
GW-13
GW-14
GW-17
(Water Well-Livestock)
GW-15
(Water Well-Livestock)
GW-30
15
15A
9
10
11
9
WASTE DISPOSAL
WELL NO.3
EXCURSION WELLS
SPILL OUTLINES
SMITH RANCH-HIGHLAND PERMIT LINE
REYNOLDS RANCH PERMIT
SEEDING 2007-2008
AS-? AIR SAMPLING STATION
GW-? GROUND WATER SAMPLING LOCATION
SW-? SURFACE WATER SAMPLING STATION
TREND WELL
PATTERN
HDPE CULVERT
STRAW BALE CHECK DAMS
CHANNEL EROSION NETTING
PIPELINE
POWERLINES
FENCE
TOPSOIL
RESTORATION COMPLETE - AWAITING DECOMISSIONING
RESTORATION IN PROCESS
ACTIVE - FULL PRODUCTION
PROPOSED PRODUCTION
PAVED ROAD
GRAVEL ROAD
DIRT ROAD
SCALE IN FEET
0 300 600 1200
N
PLATE NO. OP-1-6
REVISIONS
CAMECO
SMITH RANCH - HIGHLAND SITE MAP
(LOWER-SOUTH 1/2 PROPERTY)
D-03