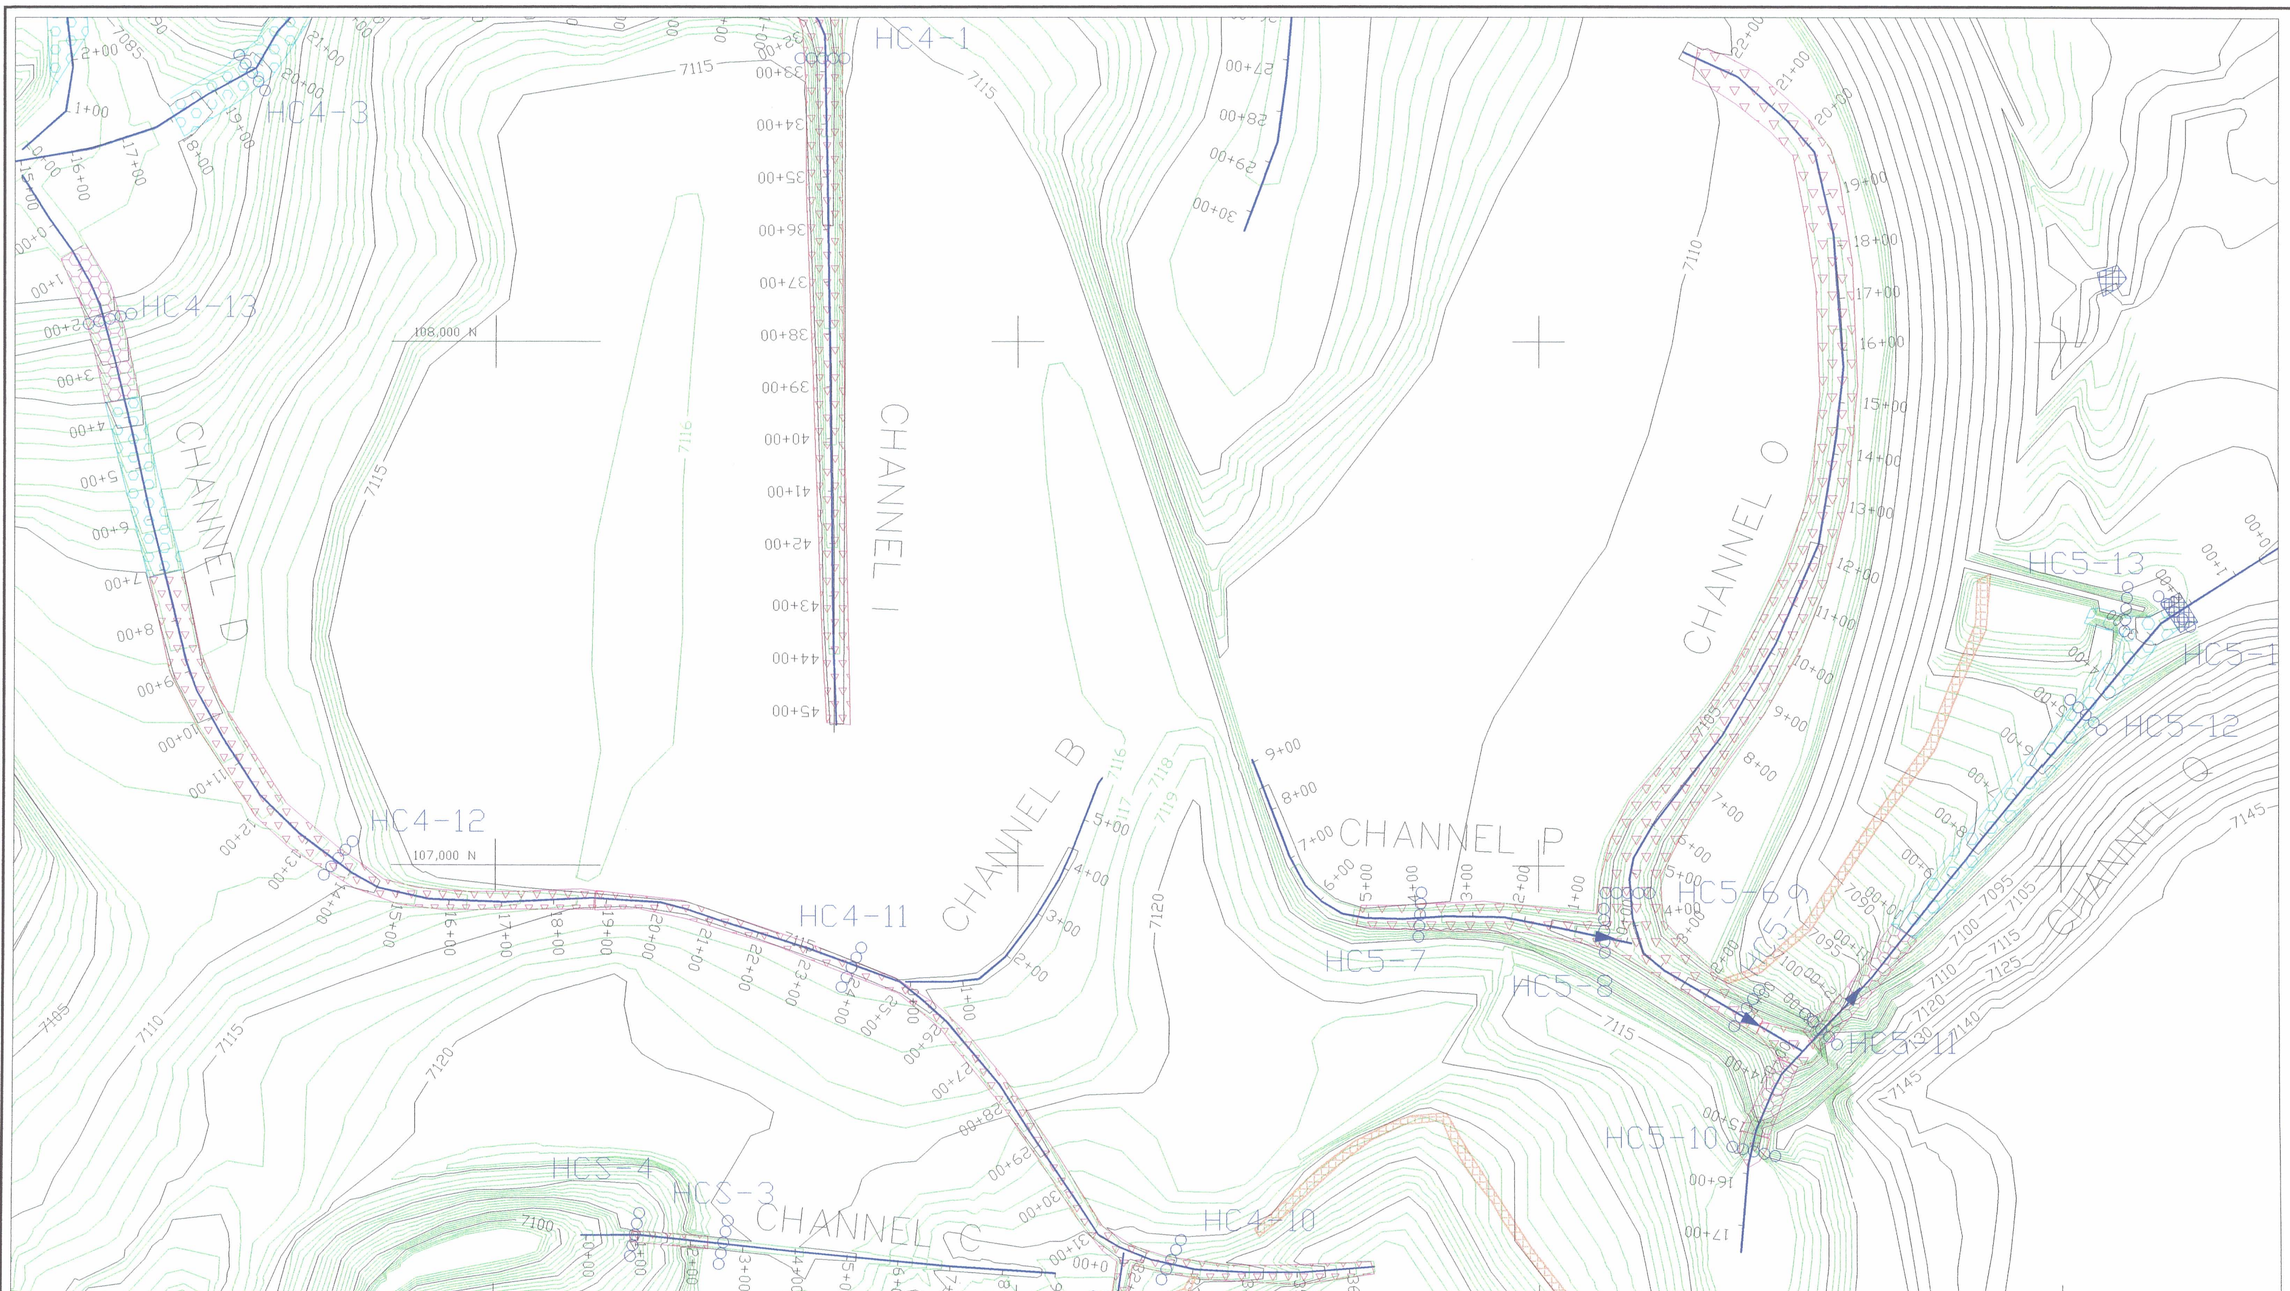

LEGEND

- 5-FOOT DESIGN CONTOUR
- 1-FOOT DESIGN CONTOUR
- CHANNEL FLOW
- CHANNEL CROSS-SECTION
- LARGE RIPRAP (D50=1.2 ft.)
- INTER. RIPRAP (D50=0.6 ft.)
- SMALL RIPRAP (D50=0.4 ft.)
- ROCK TOE PROTECTION
- END PROTECTION
- ROCK CHECKS

PATHFINDER

PATHFINDER MINES CORPORATION
SHIRLEY BASIN, WYOMING

T58N, R78W

EXHIBIT 10-8. STREAM PROFILE LOCATION SOUTH DETAIL

DRAWN BY:	DATE:4-96 DATE:9-99	SCALE: 1"=200'
APPROVED BY: TM		EXH10-8.DWG
REVIS. NO.: 2	HYDRO-ENGINEERING	

D-08