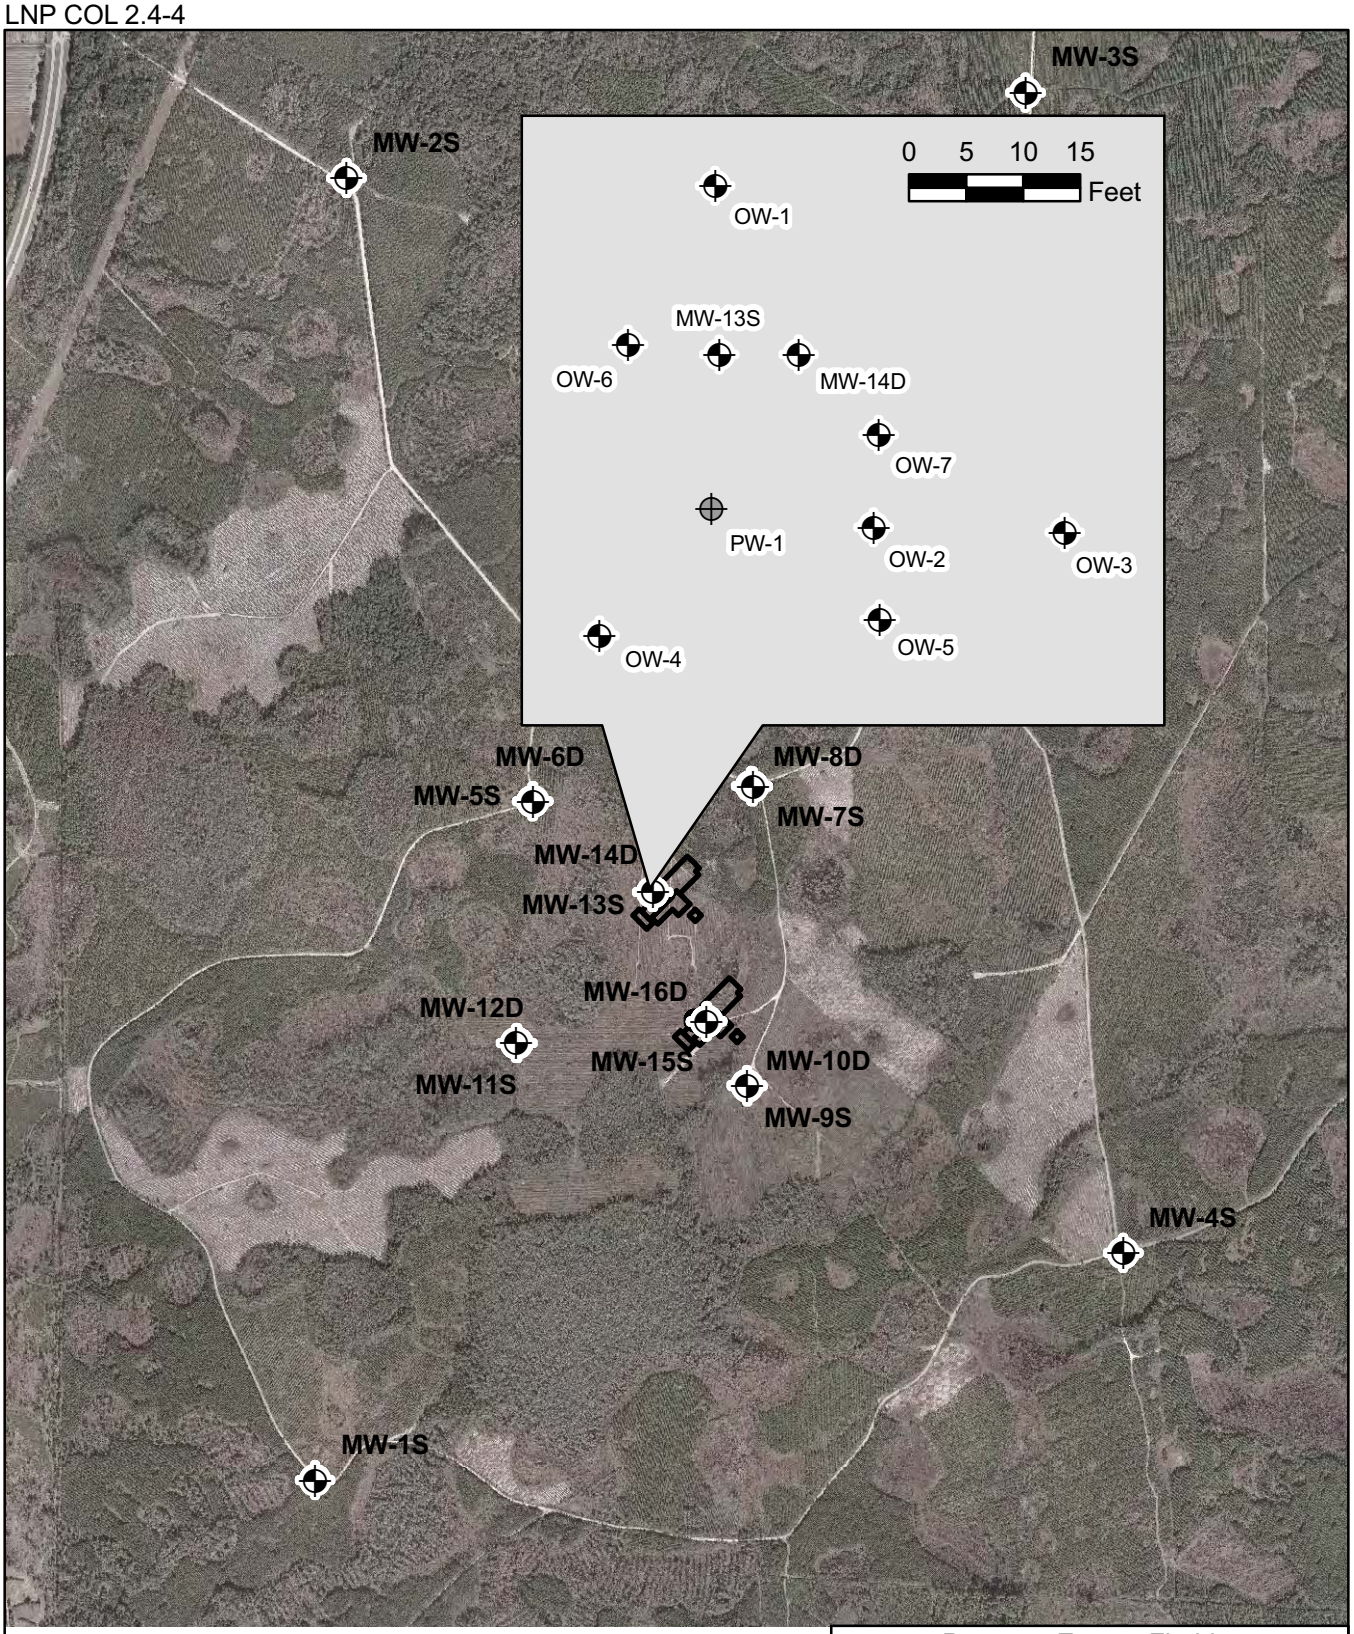

LEGEND

- Monitoring Well
- Pumping Well
- LNP Structure

N
W E
S

0 250 500
Meters

0 1,000 2,000
Feet

Progress Energy Florida

Levy Nuclear Plant
Units 1 and 2
Part 2, Final Safety Analysis Report

Aquifer Test Site, Location, and Orientation

FIGURE 2.4.12-225

Rev 0