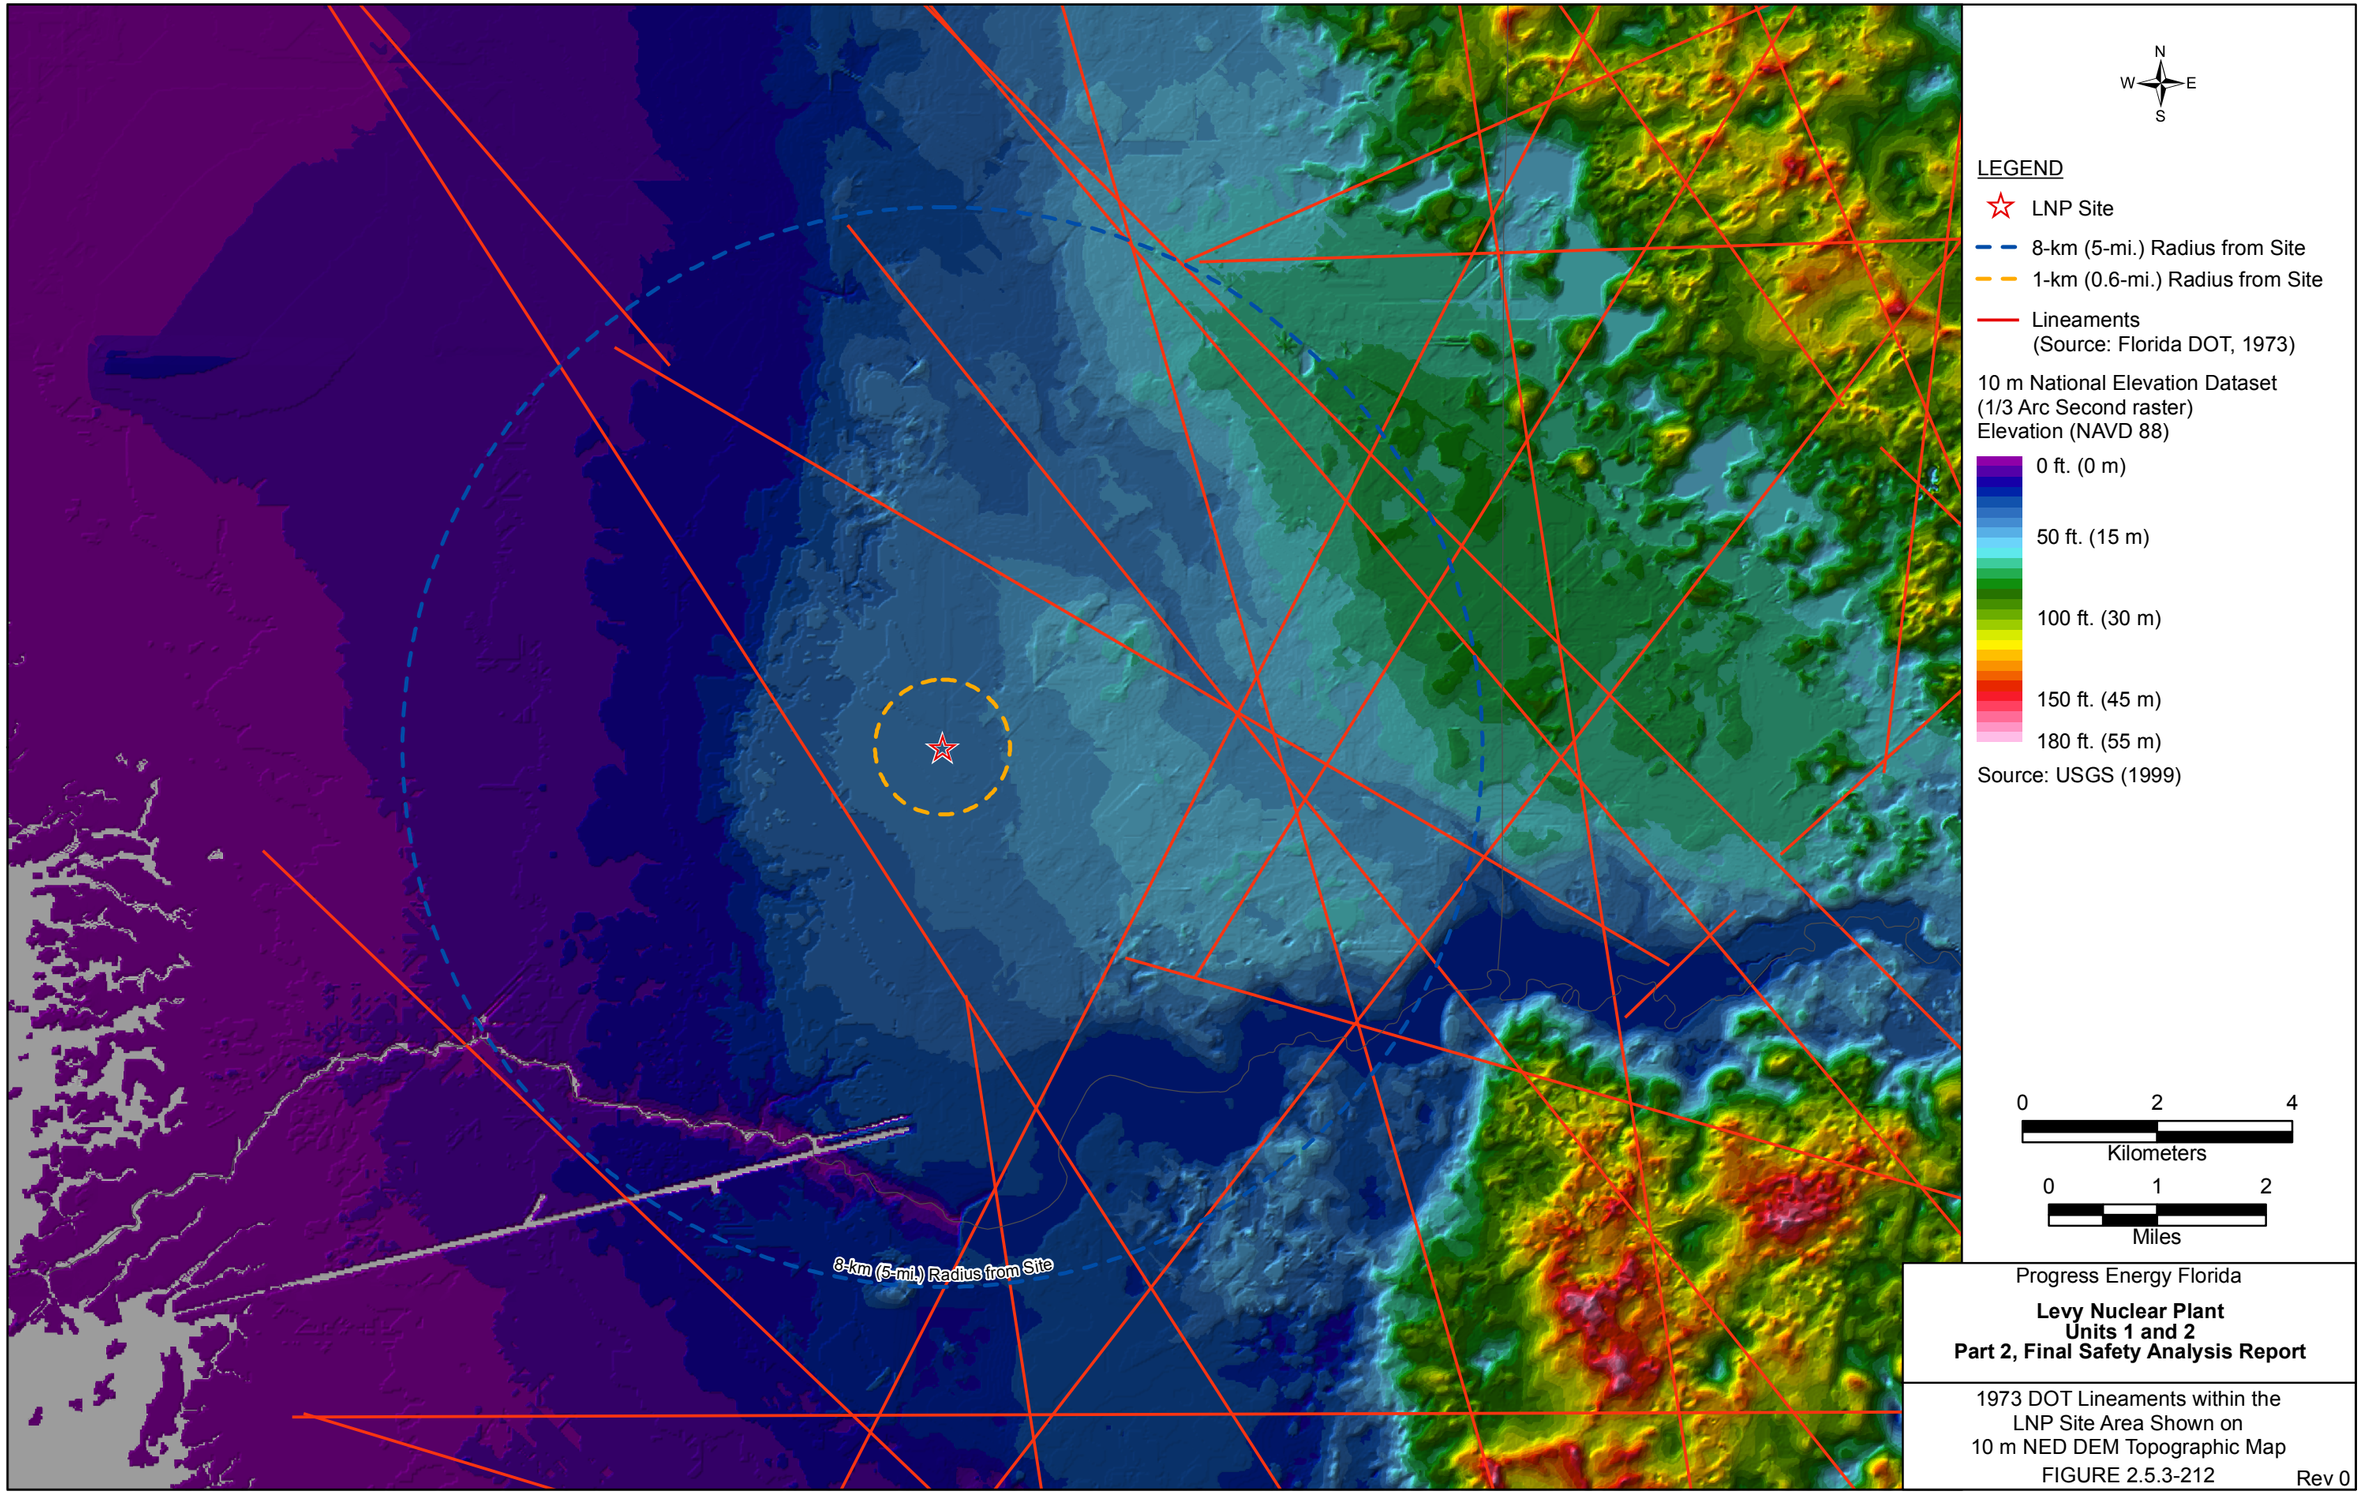

Progress Energy Florida

Levy Nuclear Plant
Units 1 and 2
Part 2, Final Safety Analysis Report

1973 DOT Lineaments within the
LNP Site Area Shown on
10 m NED DEM Topographic Map

FIGURE 2.5.3-212

Rev 0