SECTION B-B (FROM FIGURE 2.5.4.5-202A)

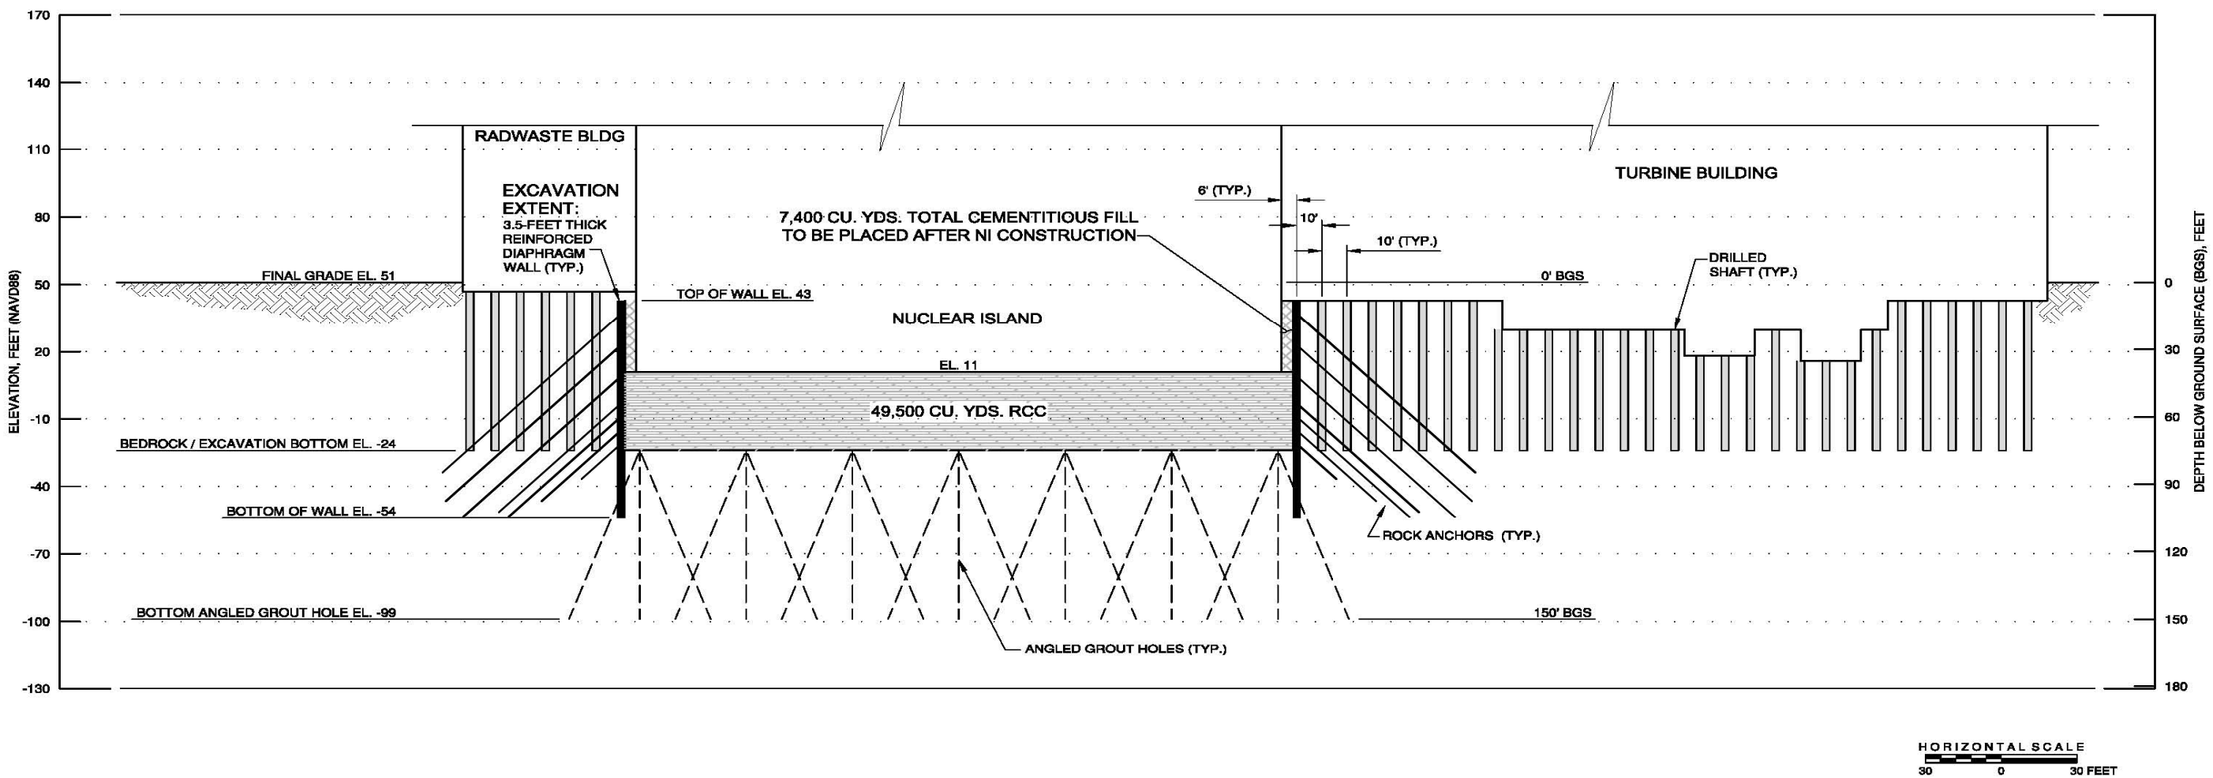

Note:
This Figure presents a conceptual design that was developed for COL Application. Detailed design will be completed prior to construction, and the dimensions and quantities shown herein are subject to change at that time.

Progress Energy Florida
Levy Nuclear Plant
Units 1 and 2
Part 2, Final Safety Analysis Report

LNP 2 Nuclear Island Excavation Limits
Plant South to Plant North Cross Section
FIGURE 2.5.4.5-202B
Rev 0