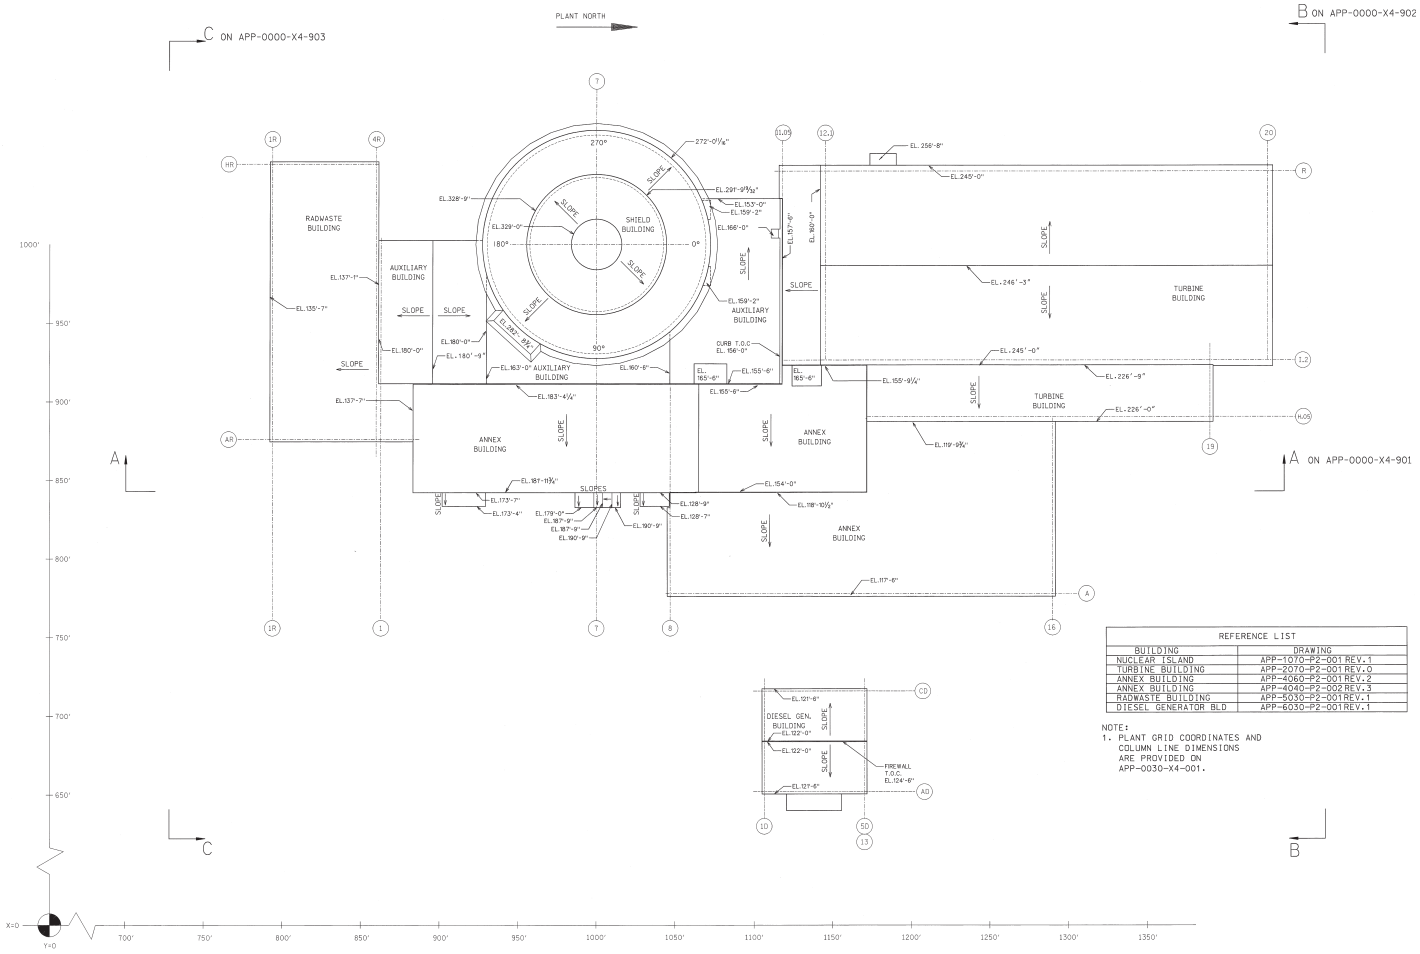

REFERENCE LIST	
BUILDING	DRAWING
NUCLEAR ISLAND	APP-1070-P2-001 REV.1
TURBINE BUILDING	APP-2070-P2-001 REV.0
ANNEX BUILDING	APP-4060-P2-001 REV.2
ANNEX BUILDING	APP-4040-P2-002 REV.3
RADWASTE BUILDING	APP-5030-P2-001 REV.1
DIESEL GENERATOR BLD	APP-6030-P2-001 REV.1

NOTE:
1. PLANT GRID COORDINATES AND COLUMN LINE DIMENSIONS ARE PROVIDED ON APP-0030-X4-001.

Progress Energy Florida

Levy Nuclear Plant
Units 1 and 2
Part 3, Environmental Report

AP1000 Plant Layout (Sheet 1 of 4)

FIGURE 3.1-2

Rev 0

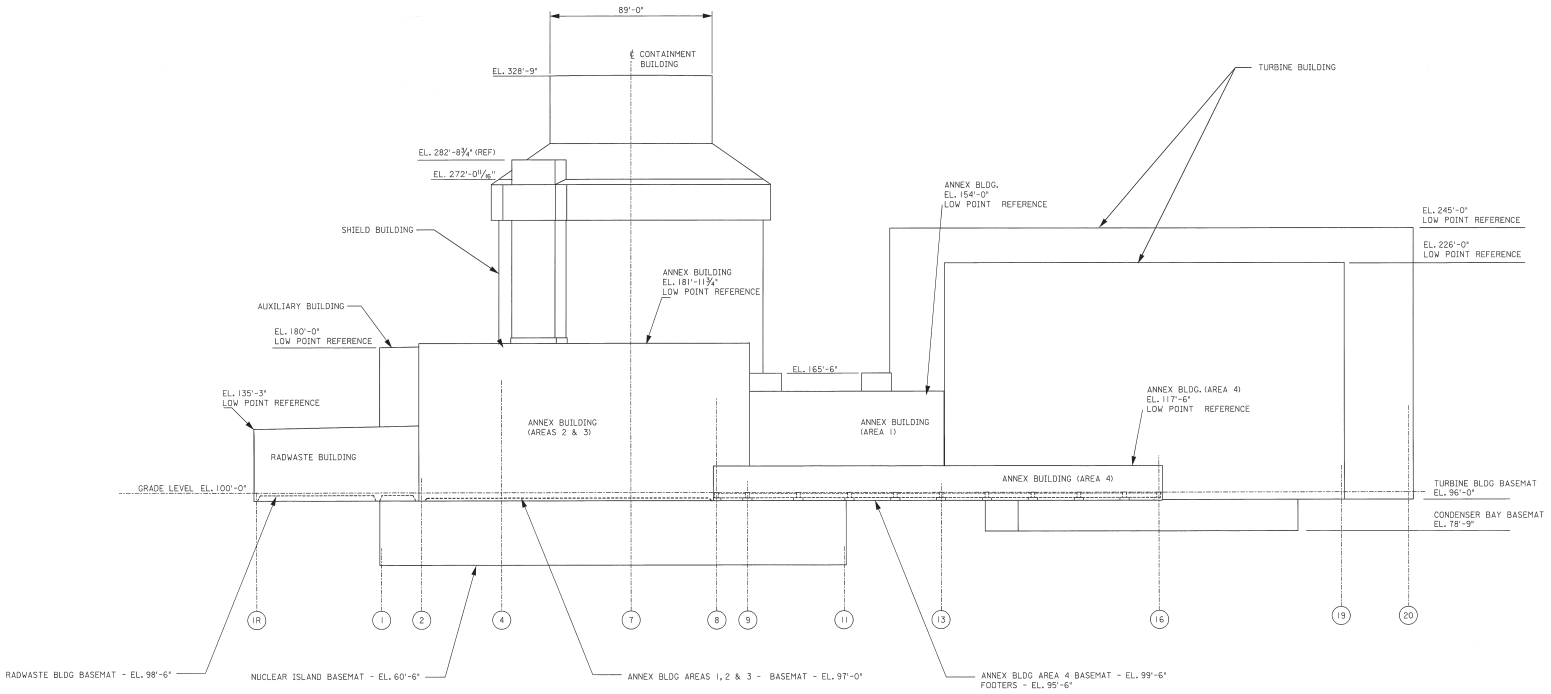

VIEW A-A FROM APP-0030-X4-001

LOOKING WEST

LIST REFERENCE	
BUILDING	DRAWING
NUCLEAR ISLAND	APP-1000-P2-902 REV. 1
TURBINE BUILDING	APP-2000-P2-902 REV. 0
ANNEX BUILDING	APP-4000-P2-901 REV. 1
RADWASTE BUILDING	APP-5000-P2-001 REV. 1
PLANT GRID COORD. PLAN	APP-0030-X4-001 REV. C
PLANT GRID COORD. ROOF PLAN	APP-0070-X4-001 REV. A

Progress Energy Florida

Levy Nuclear Plant
Units 1 and 2
Part 3, Environmental Report

AP1000 Plant Layout (Sheet 2 of 4)

FIGURE 3.1-2

Rev 0

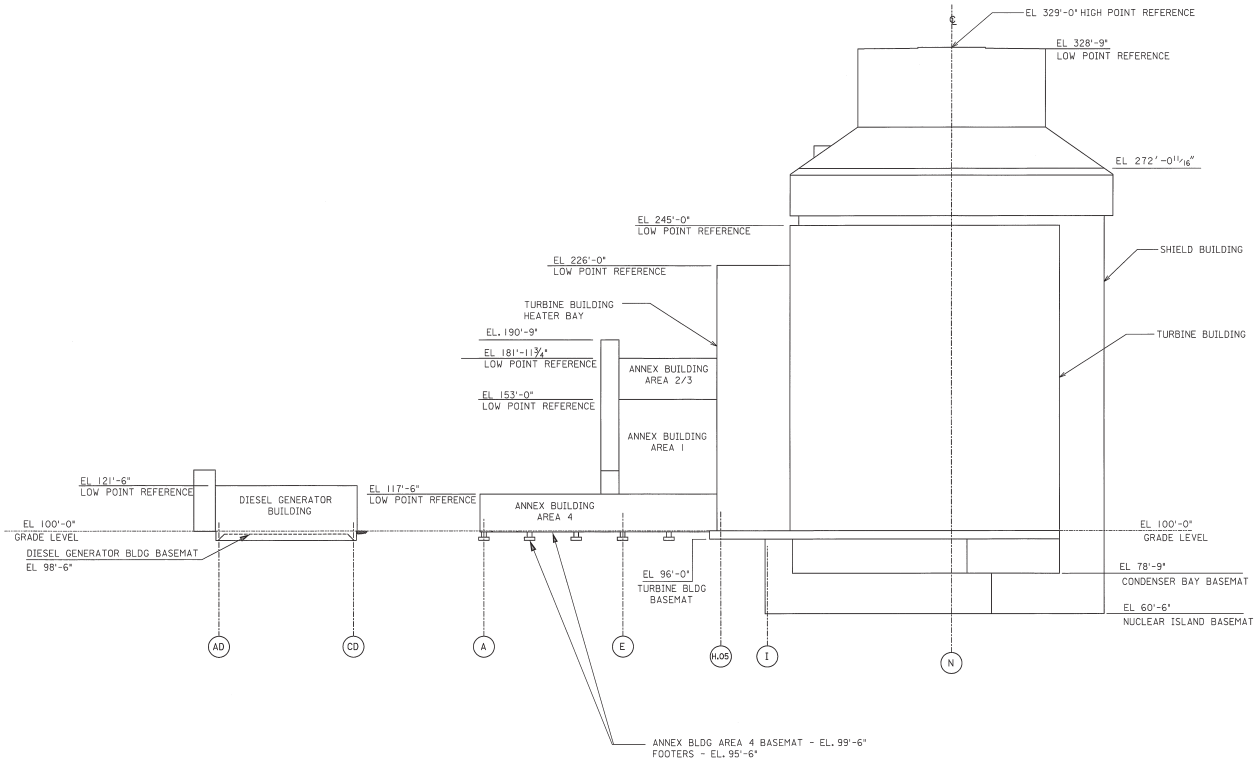

VIEW B-B
APP-0030-X4-001
LOOKING SOUTH

LIST REFERENCE	
BUILDING	DRAWING
NUCLEAR ISLAND	APP-1000-P2-902 REV. 1
TURBINE BUILDING	APP-2000-P2-905 REV. 0
ANNEX BUILDING	APP-4000-P2-902 REV. 1
RADWASTE BUILDING	APP-5000-P2-001 REV. 1
PLANT GRID COORD. PLAN	APP-0030-X4-001 REV. C
PLANT GRID COORD. ROOF PLAN	APP-0070-X4-001 REV. A

Progress Energy Florida

Levy Nuclear Plant
Units 1 and 2
Part 3, Environmental Report

AP1000 Plant Layout (Sheet 3 of 4)

FIGURE 3.1-2

Rev 0

LIST REFERENCE	
BUILDING	DRAWING
NUCLEAR ISLAND	APP-1000-P2-902 REV. 1
TURBINE BUILDING	APP-2000-P2-901 REV. 0
ANNEX BUILDING	APP-4000-P2-903 REV. 1
RADWASTE BUILDING	APP-5000-P2-001 REV. 1
PLANT GRID COORD. PLAN	APP-0030-X4-001 REV. C
PLANT GRID COORD. ROOF PLAN	APP-0070-X4-001 REV. A

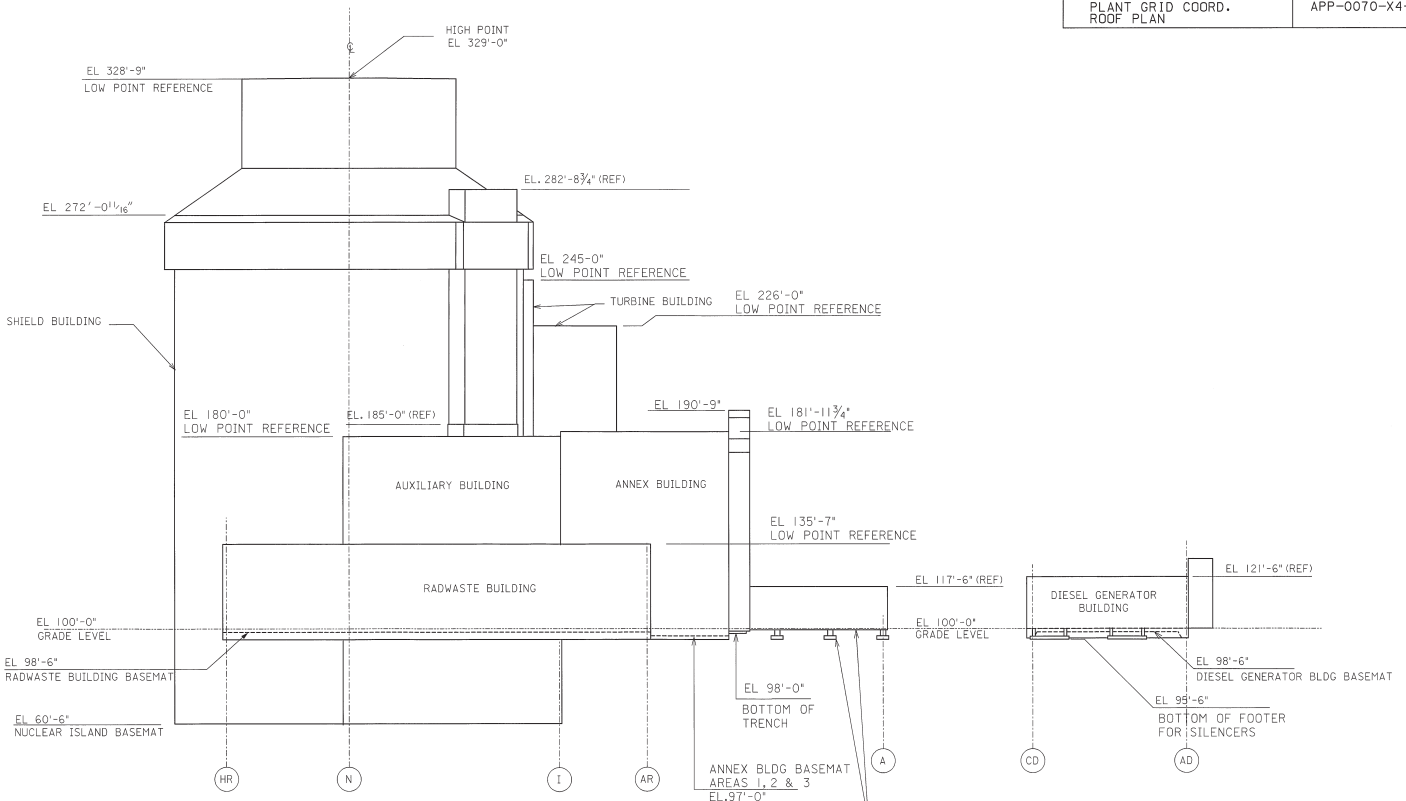

VIEW C-C
0030-X4-001
LOOKING NORTH

Progress Energy Florida

Levy Nuclear Plant
Units 1 and 2
Part 3, Environmental Report

AP1000 Plant Layout (Sheet 4 of 4)

FIGURE 3.1-2

Rev 0