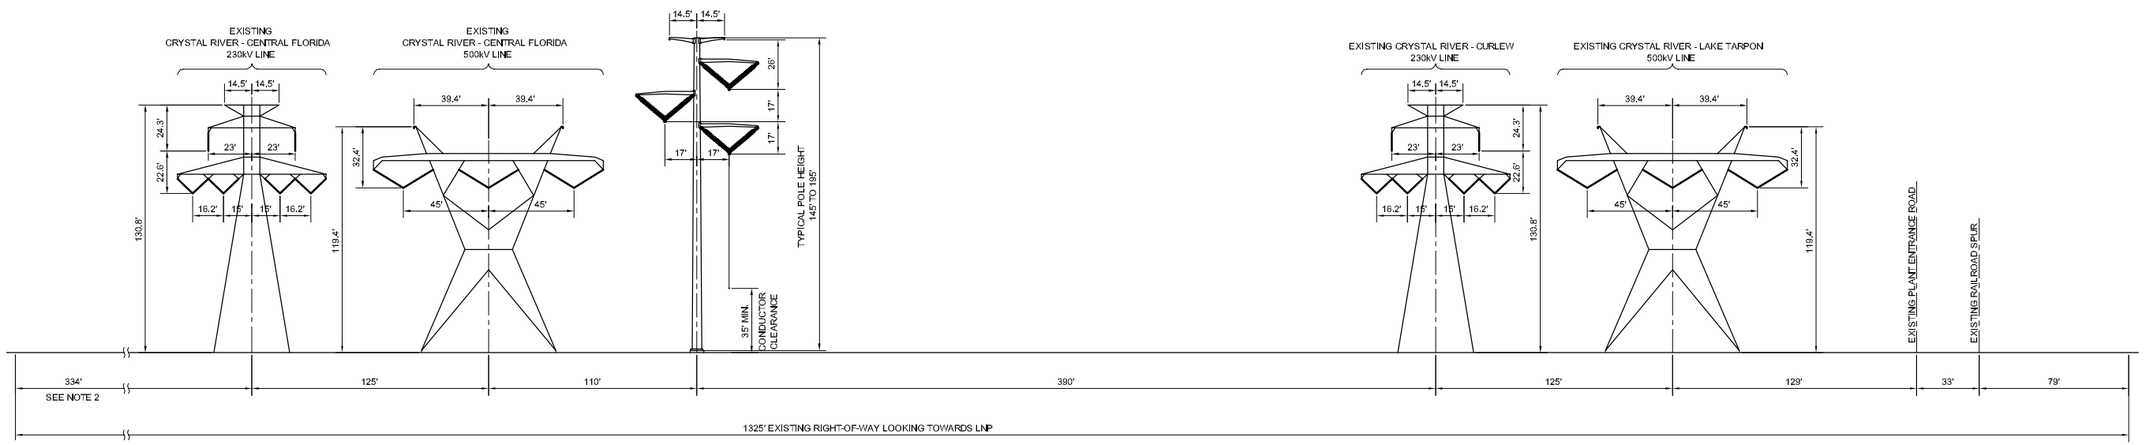

NOTE:

1. TYPICAL PIER FOUNDATION TO BE 8' TO 11' IN DIAMETER.
2. PROVISIONS FOR FUTURE TRANSMISSION LINES IN EXISTING ROW.

0 30 60
Feet

Progress Energy Florida

Levy Nuclear Plant
Units 1 and 2
Part 3, Environmental Report

Typical Tangent Steel Monopole Structure
on Existing PEF 230/500kV Right-of-Way
FIGURE 3.7-17

Rev 0