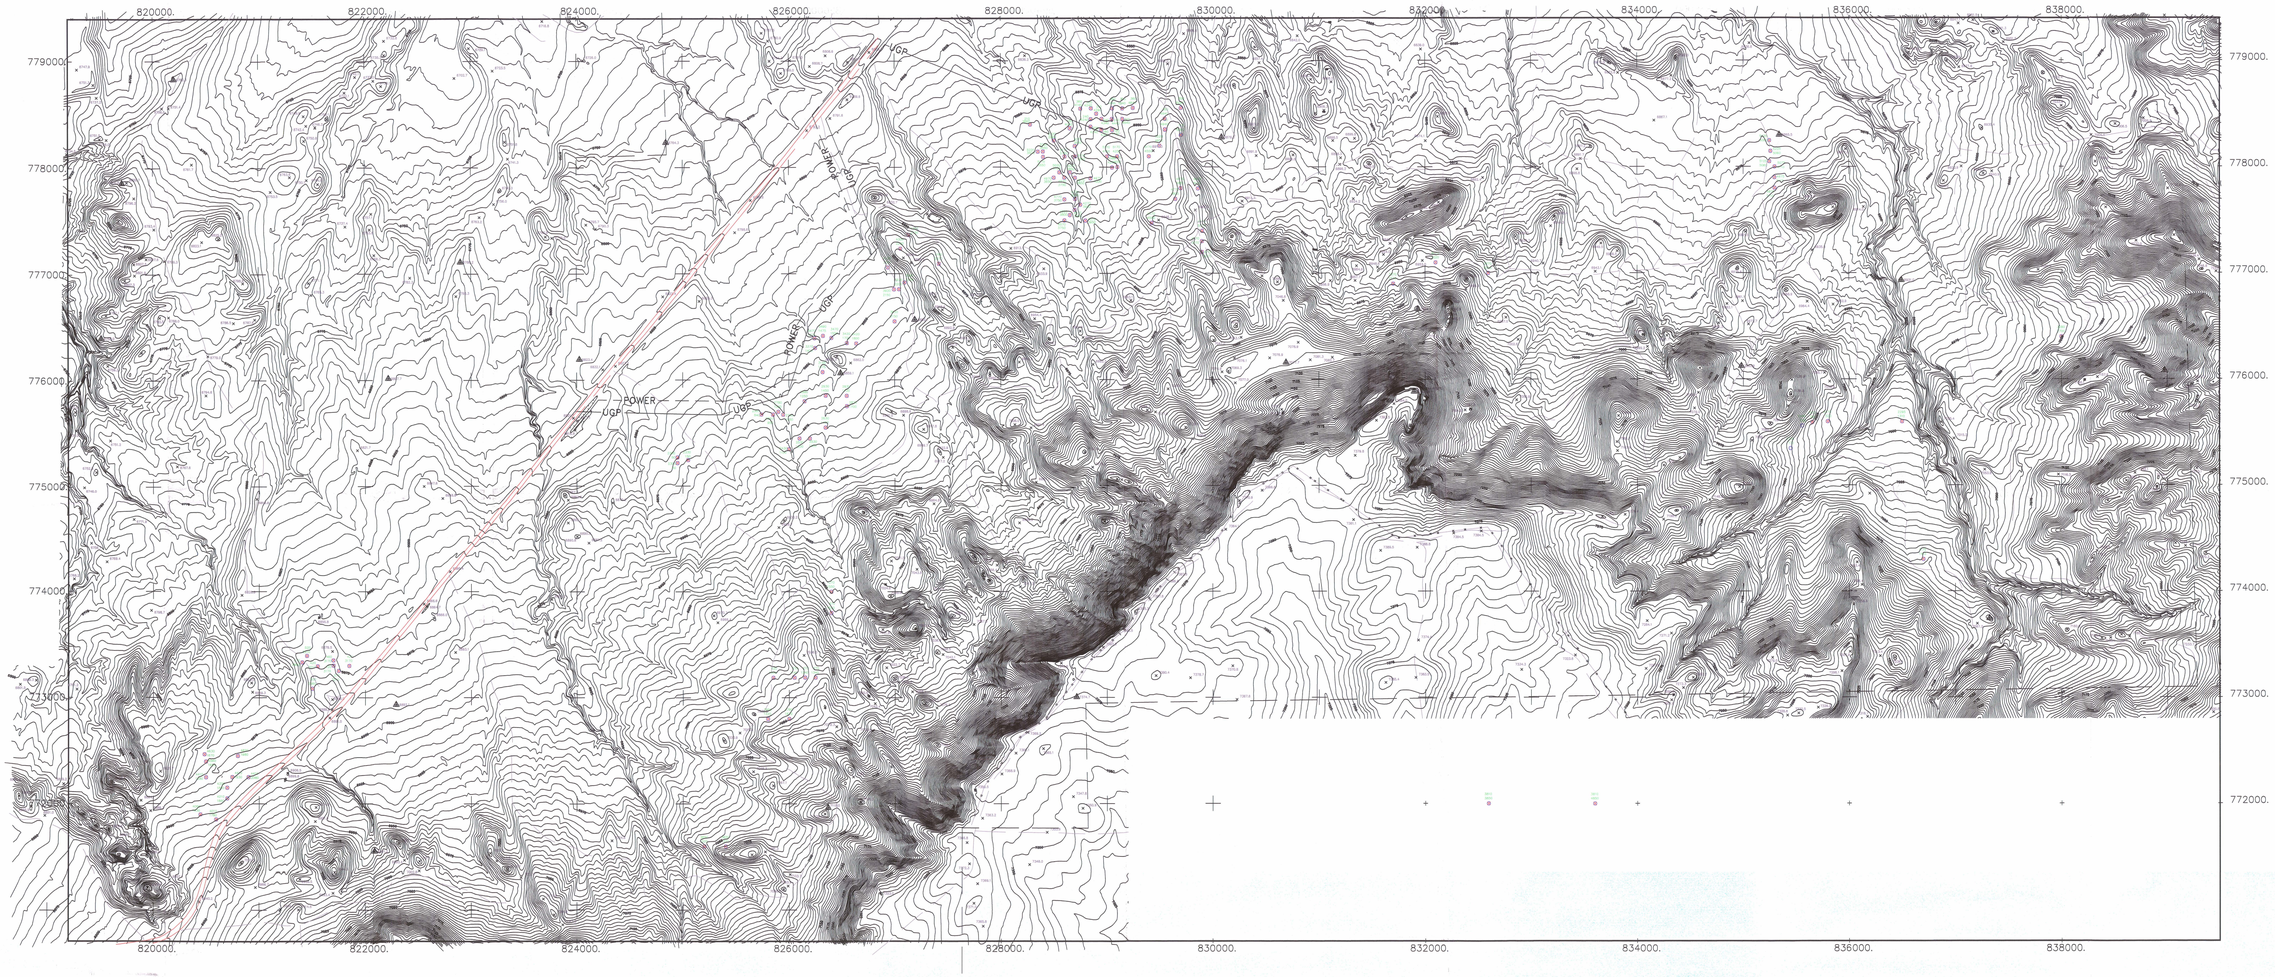

LEGEND

	BENCHMARK
3810.4850	DRILL HOLE NUMBER
×	DRILL HOLE LOCATION
○	DRILLING SITE LOCATION
	UNDISTURBED ACCESS ROADS
	TRAILS
----POWER----	POWERLINE R.O.W.
——UGP——	UNDERGROUND PIPELINE R.O.W.
-----T-----	TELEPHONE LINE R.O.W.
—×——×—	FENCE

SCALE IN FEET

0 500 1000 2000

N

Lidstone and Associates, Inc.
Engineering Geology & Water Resource Consulting

POWER RESOURCES, INC.
GAS HILLS URANIUM ISL PROJECT
PERMIT TO MINE #687 - AUGUST 2008
LQD ANNUAL REPORT

PROJECT NUMBER: WYPRI111	DESIGN/DRAWN: SOM
	CHECKED: SOM/PRH
DRAWN/DATE: 7/29/08	APPROVED: PRH
ACAD FILE: \\COCONUT\ALL SITES\GAS HILLS\WYPRI\WYPRI\DESIGN\ALL\RECLAIMED\RECLAIMED DRILL HOLE SITE LOCATION MAP.DWG	

RECLAIMED DRILL HOLE
SITE LOCATION MAP

REVISIONS:	SHEET
8/06/08 SOM	1

D-01