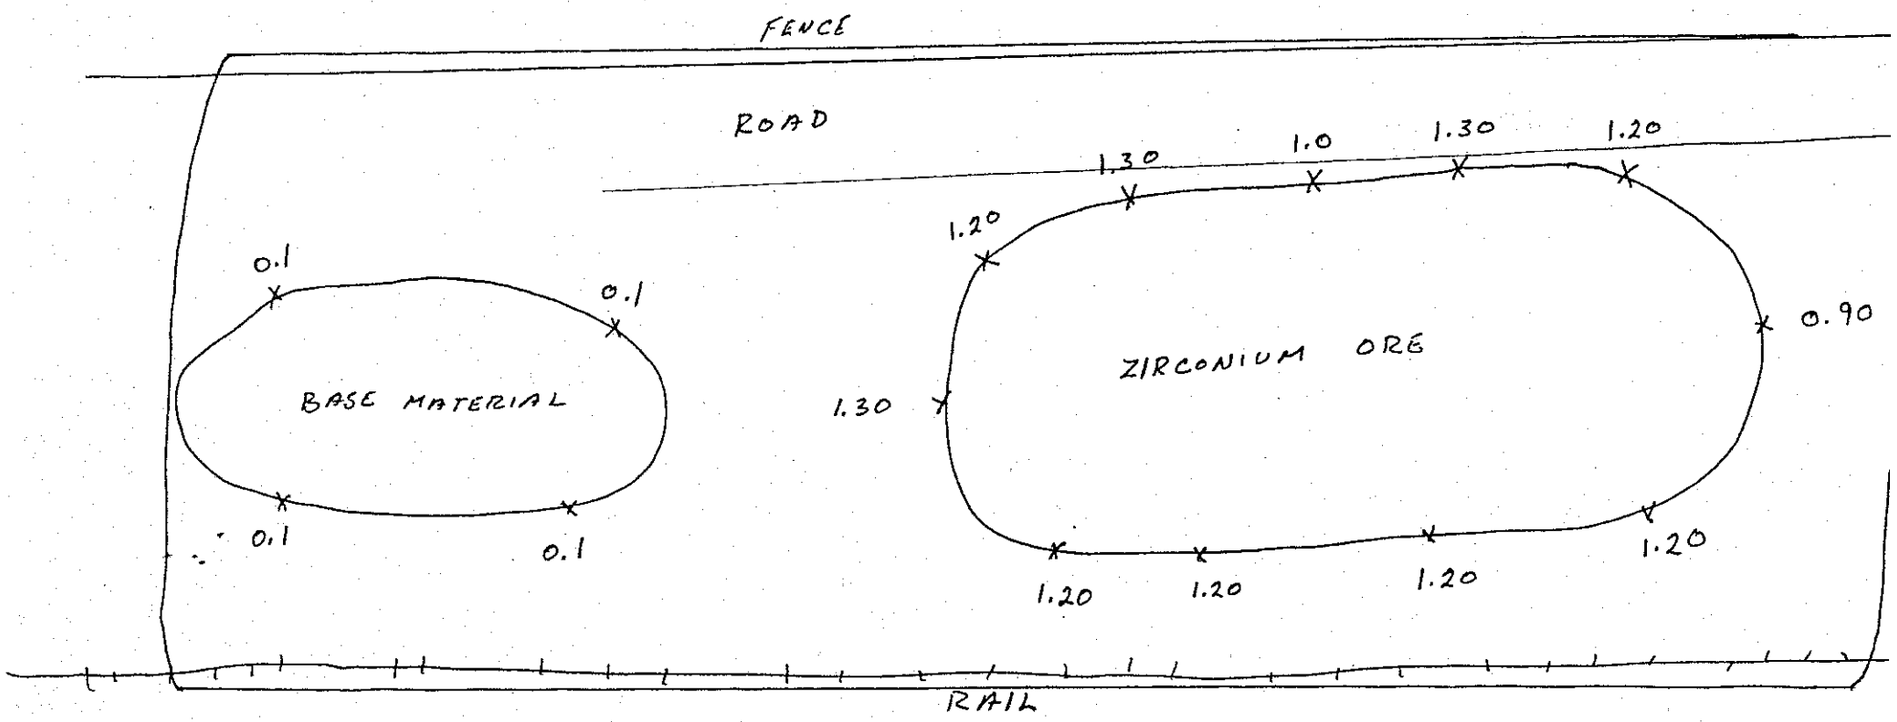
FENCE
ROAD
0.1
0.1
BASE MATERIAL
0.1
0.1
1.30
1.0
1.30
1.20
1.20
0.90
ZIRCONIUM ORE
1.30
1.20
1.20
1.20
1.20
RAIL

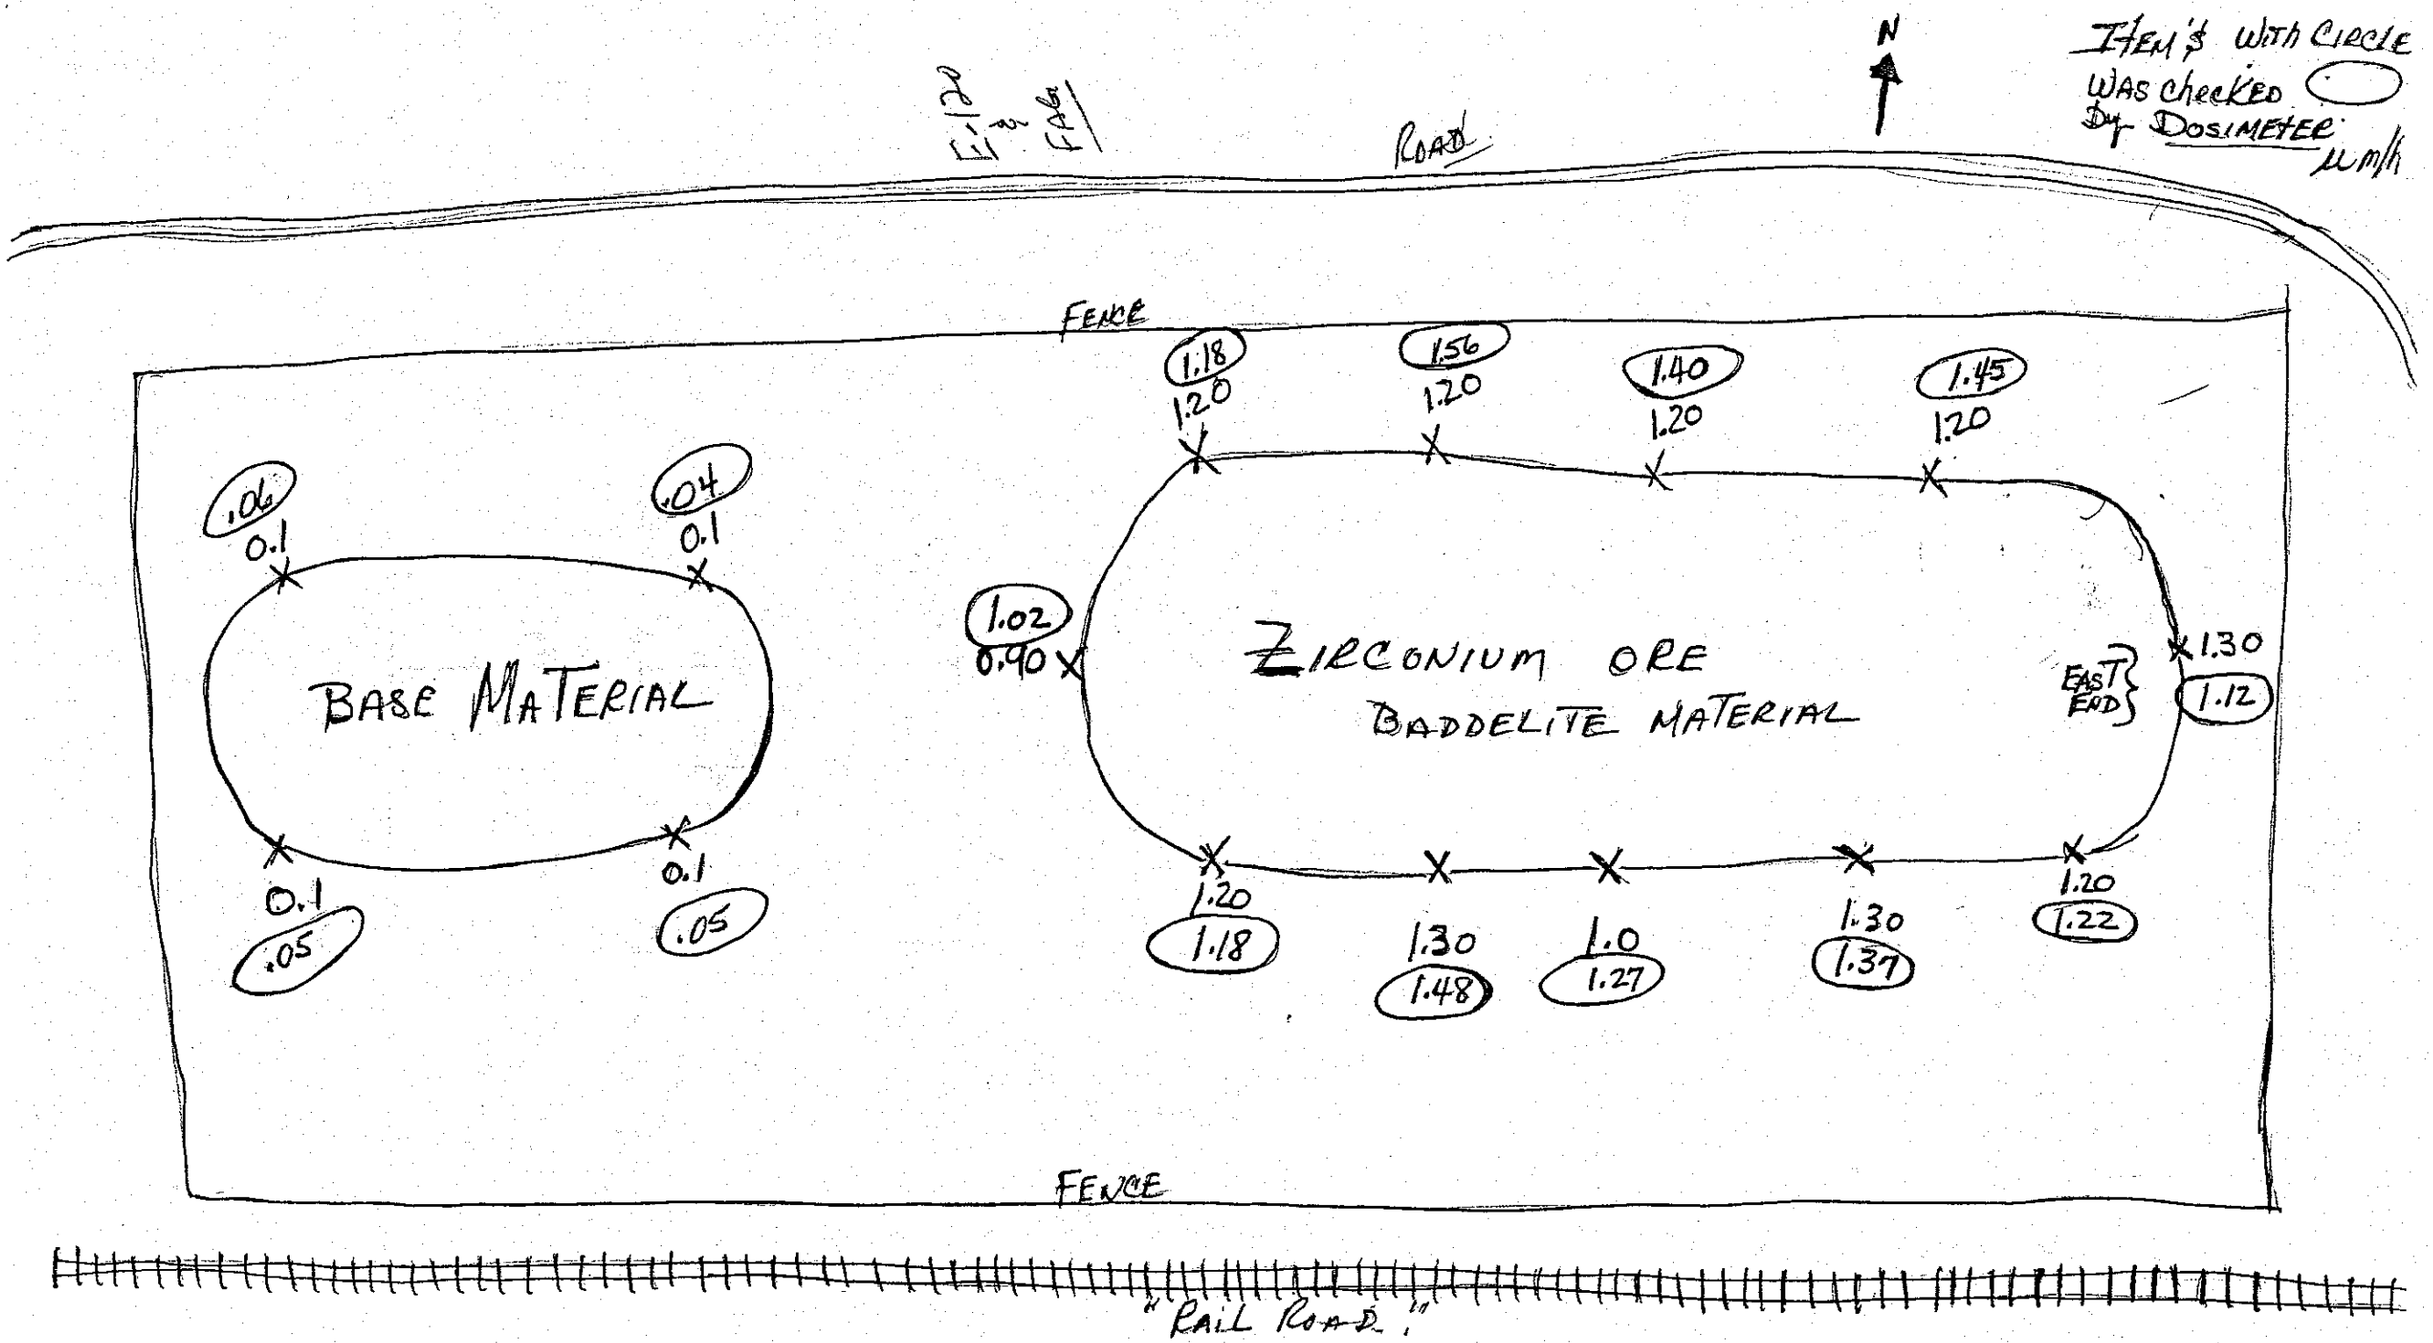
ITEM'S WITH CIRCLE WAS CHECKED BY DOSIMETER
μm/h
N
ROAD
FENCE
FENCE
BASE MATERIAL
.06
0.1
.04
0.1
0.1
.05
0.1
.05
ZIRCONIUM ORE
BADDELITE MATERIAL
1.18
1.20
1.56
1.20
1.40
1.20
1.45
1.20
1.02
0.90
1.30
1.12
EAST END
1.20
1.18
1.30
1.48
1.0
1.27
1.30
1.37
1.20
1.22
"RAIL ROAD"

WHSE. NO. 214
SECTION NO. 2

DLA/DNSZ NEW HAVEN DEPOT, NEW HAVEN, IN

TYPICAL WAREHOUSE FLOOR PLAN

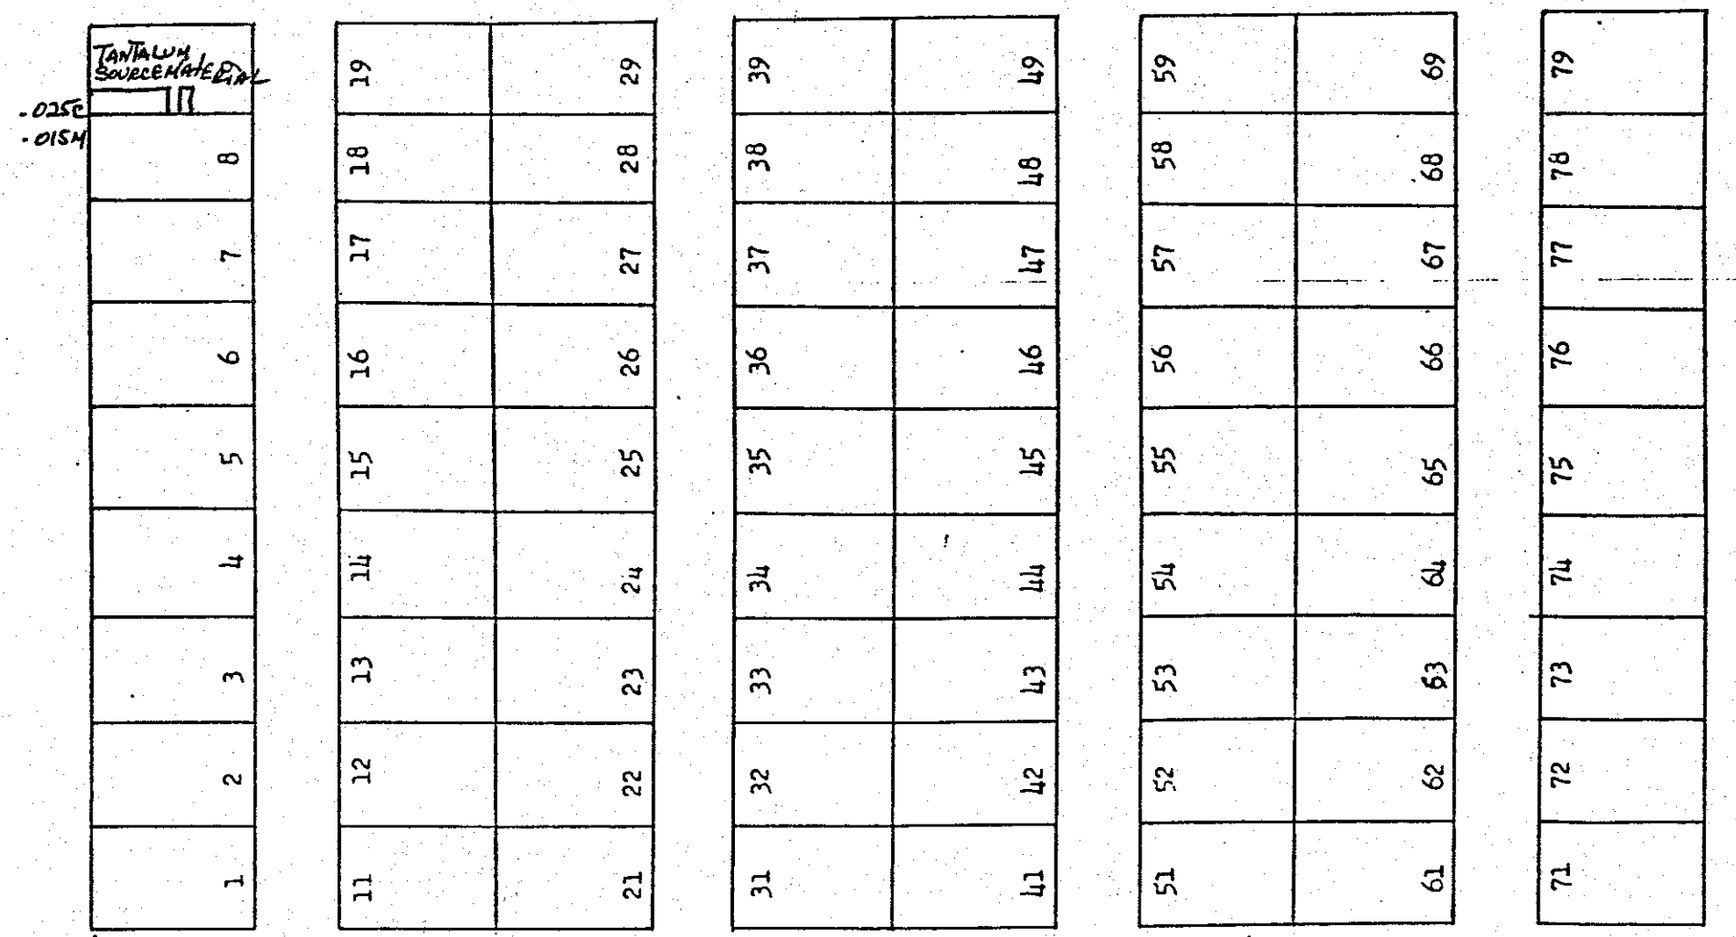

GSA-FSS CASAD DEPOT
NEW HAVEN, IN 46774

WHSE 214 SECTION 3

TYPICAL WAREHOUSE FLOOR PLAN

COMMODITY SOFT TOO

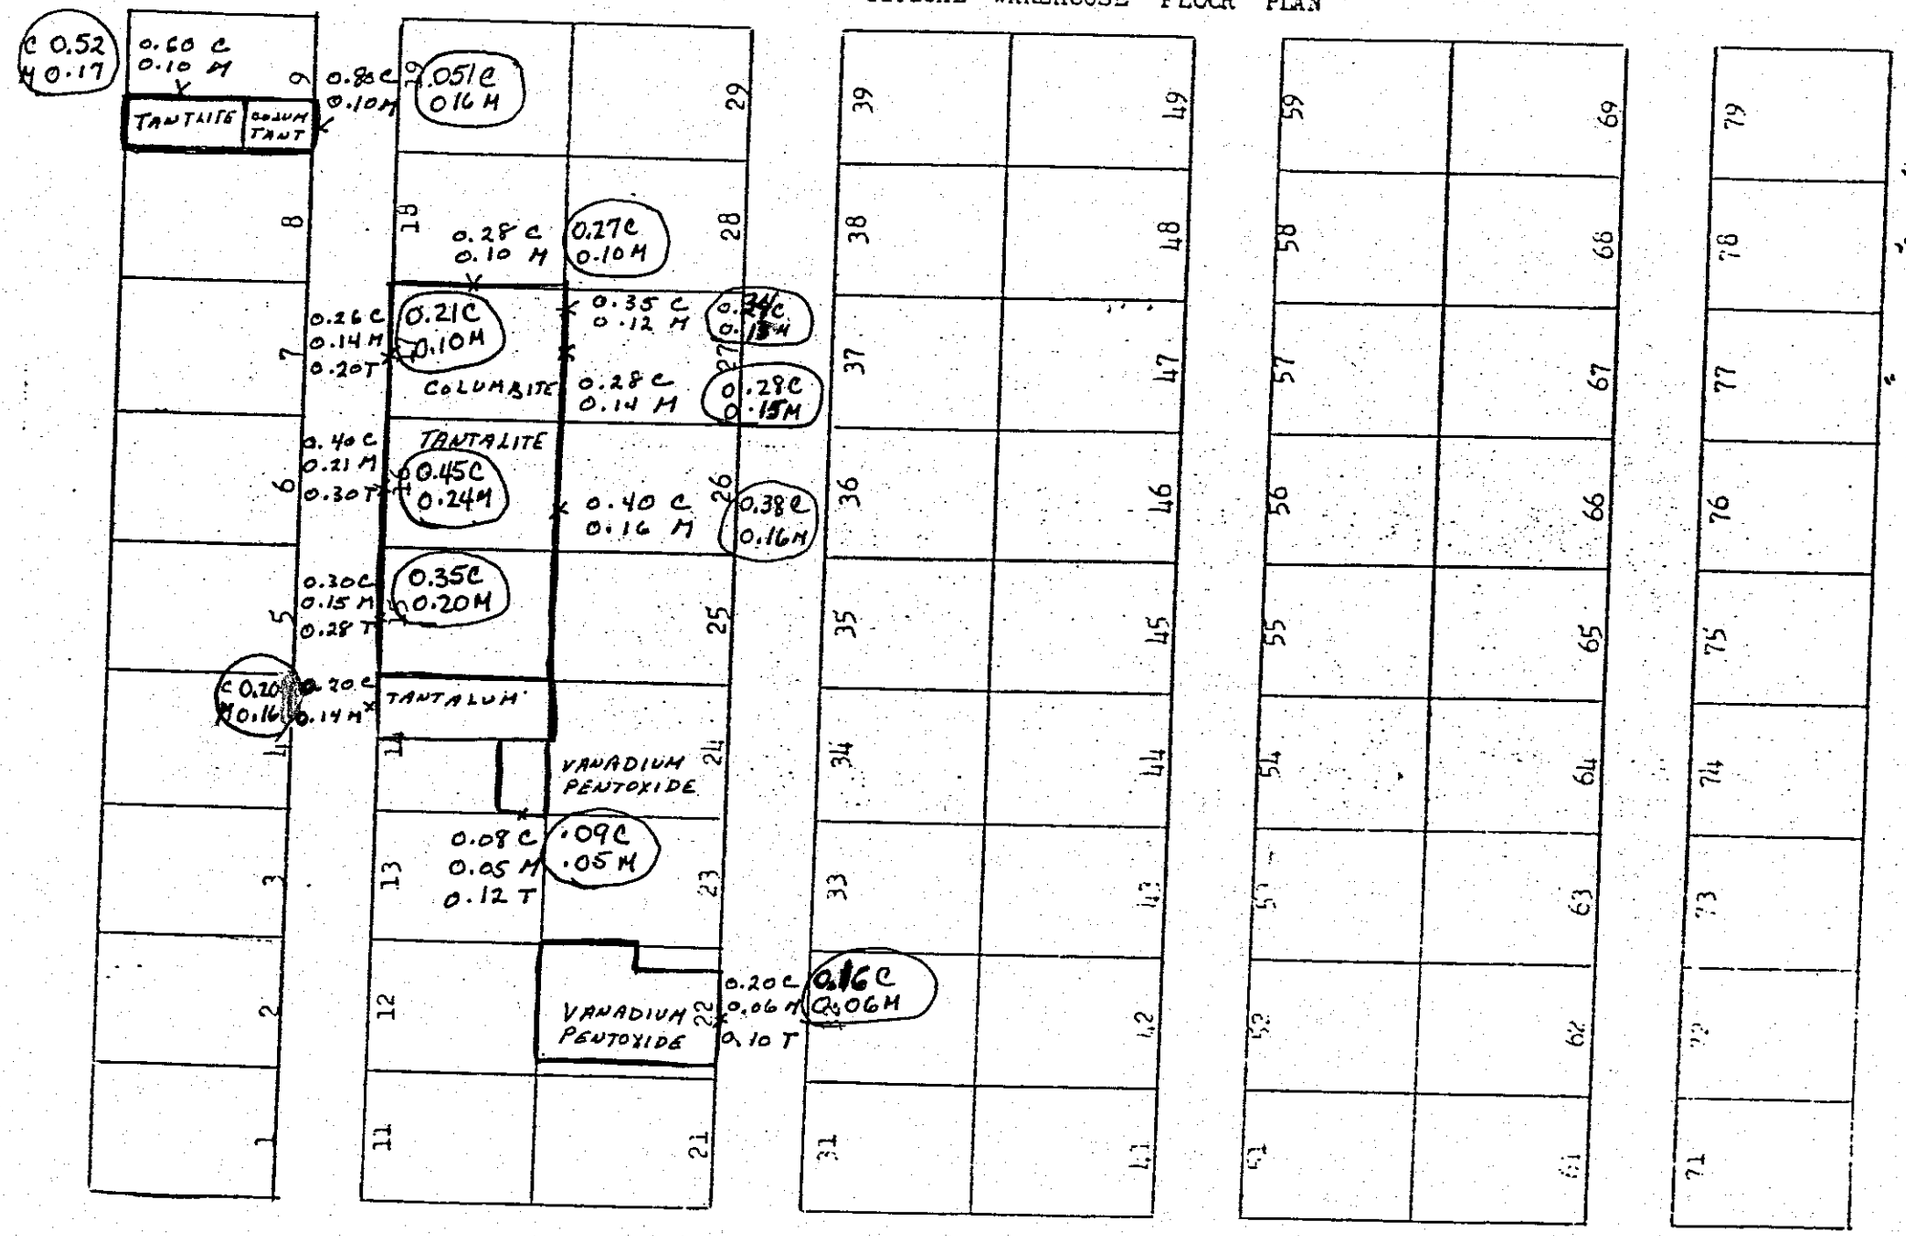

ALL READINGS ARE IN MR/

"C" IS A CONTACT READING

"M" IS A READING 1 METER FROM THE MATERIAL AT WAIST LEVEL.

"T" IS A READING 1 METER ABOVE THE MATERIAL.

GSA-FSS CABAD DEPOT
NEW HAVEN, IN 46774

WHSE 214 SECTION 4

TYPICAL WAREHOUSE FLOOR PLAN

COMMODITY SOFT TOY

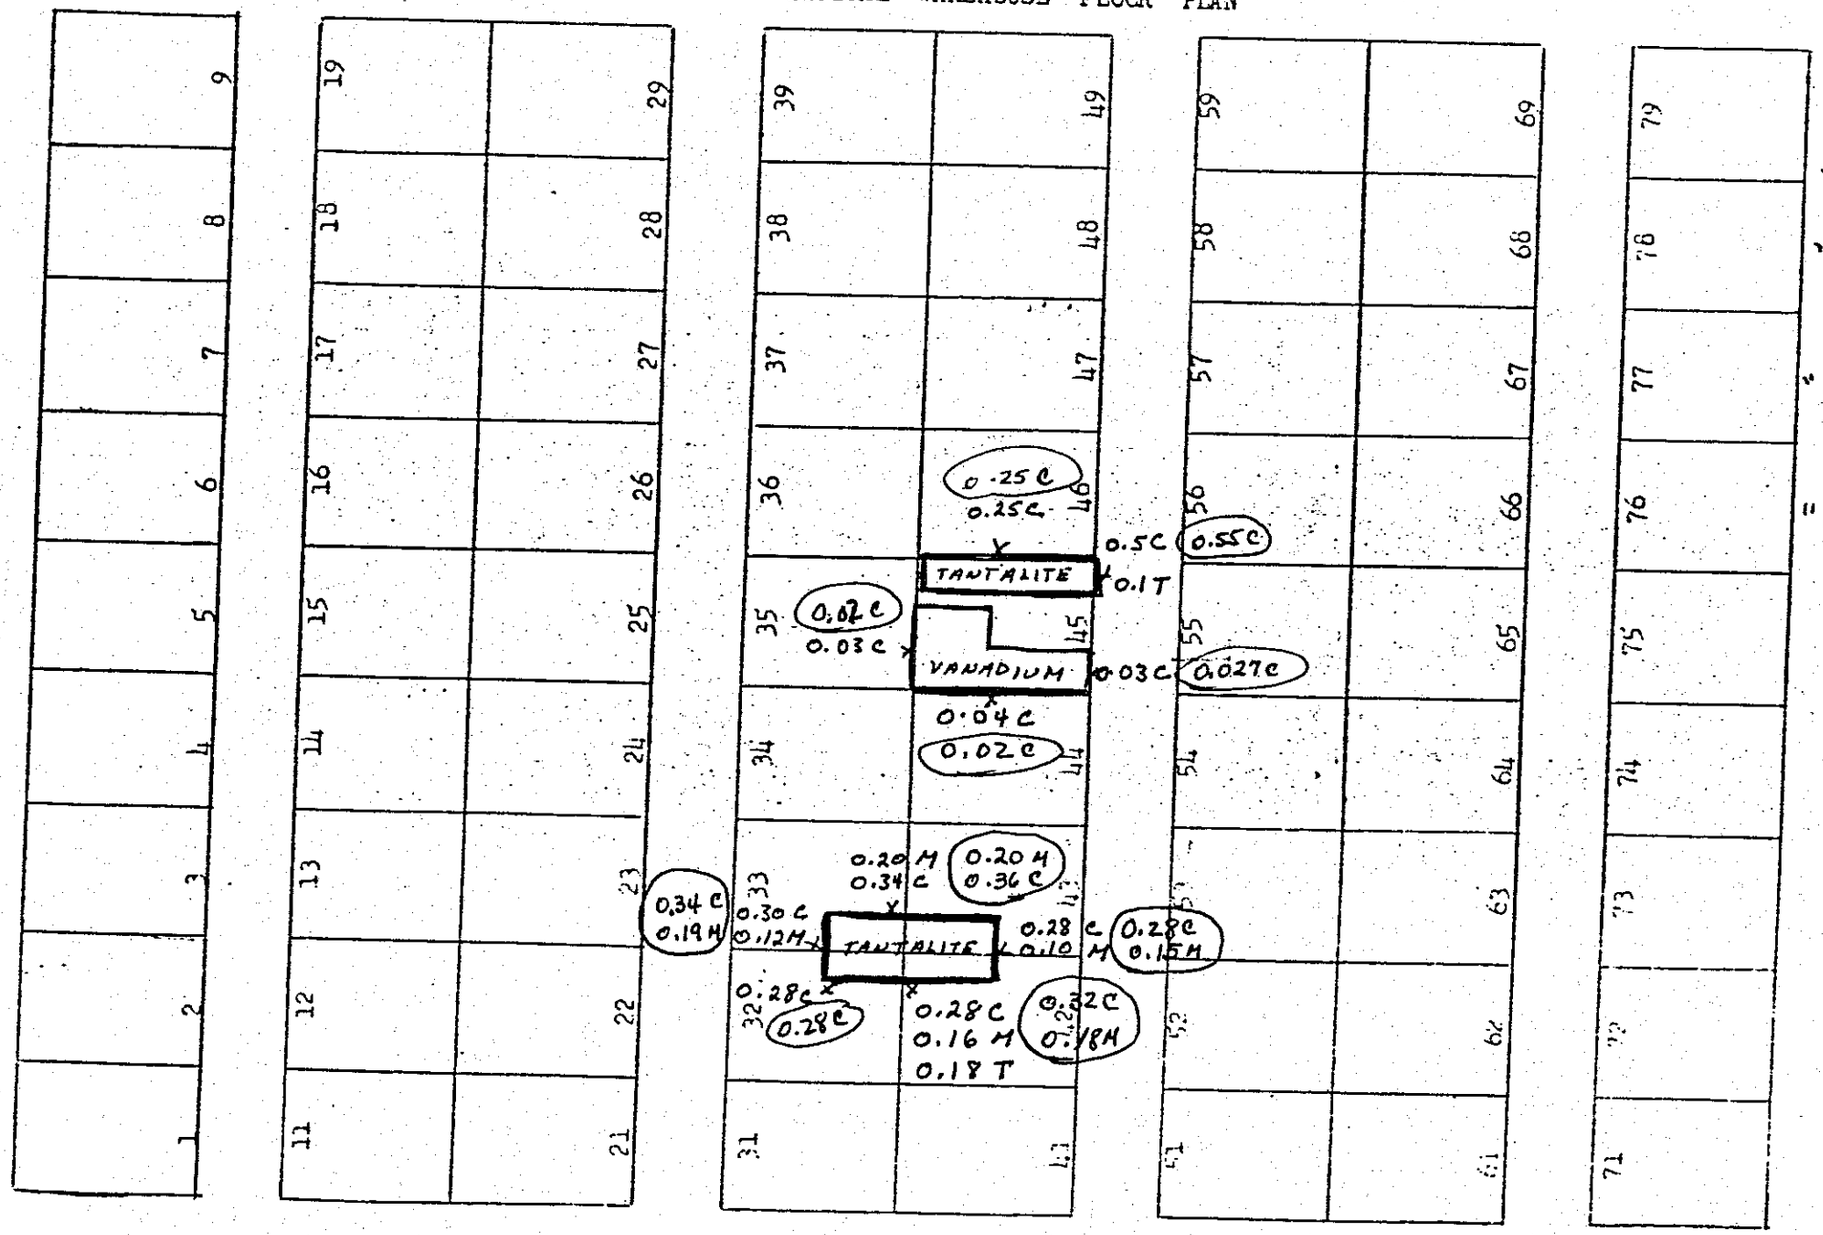

ALL READINGS ARE IN MR/H

"C" IS A CONTACT READING

"M" IS A READING 1 METER FROM THE MATERIAL AT WAIST LEVEL.

"T" IS A READING 1 METER ABOVE THE MATERIAL.

" CIRCLE INFORMATION IS READING FROM KUGELFISCHER MODEL 5-0002 μ R/H CONVERTED. M R/H

GSA-FSS CABAD DEPOT
NEW HAVEN, IN 46774

WHSE 215 SECTION 2

TYPICAL WAREHOUSE FLOOR PLAN

COMMODITY SOFT TOY

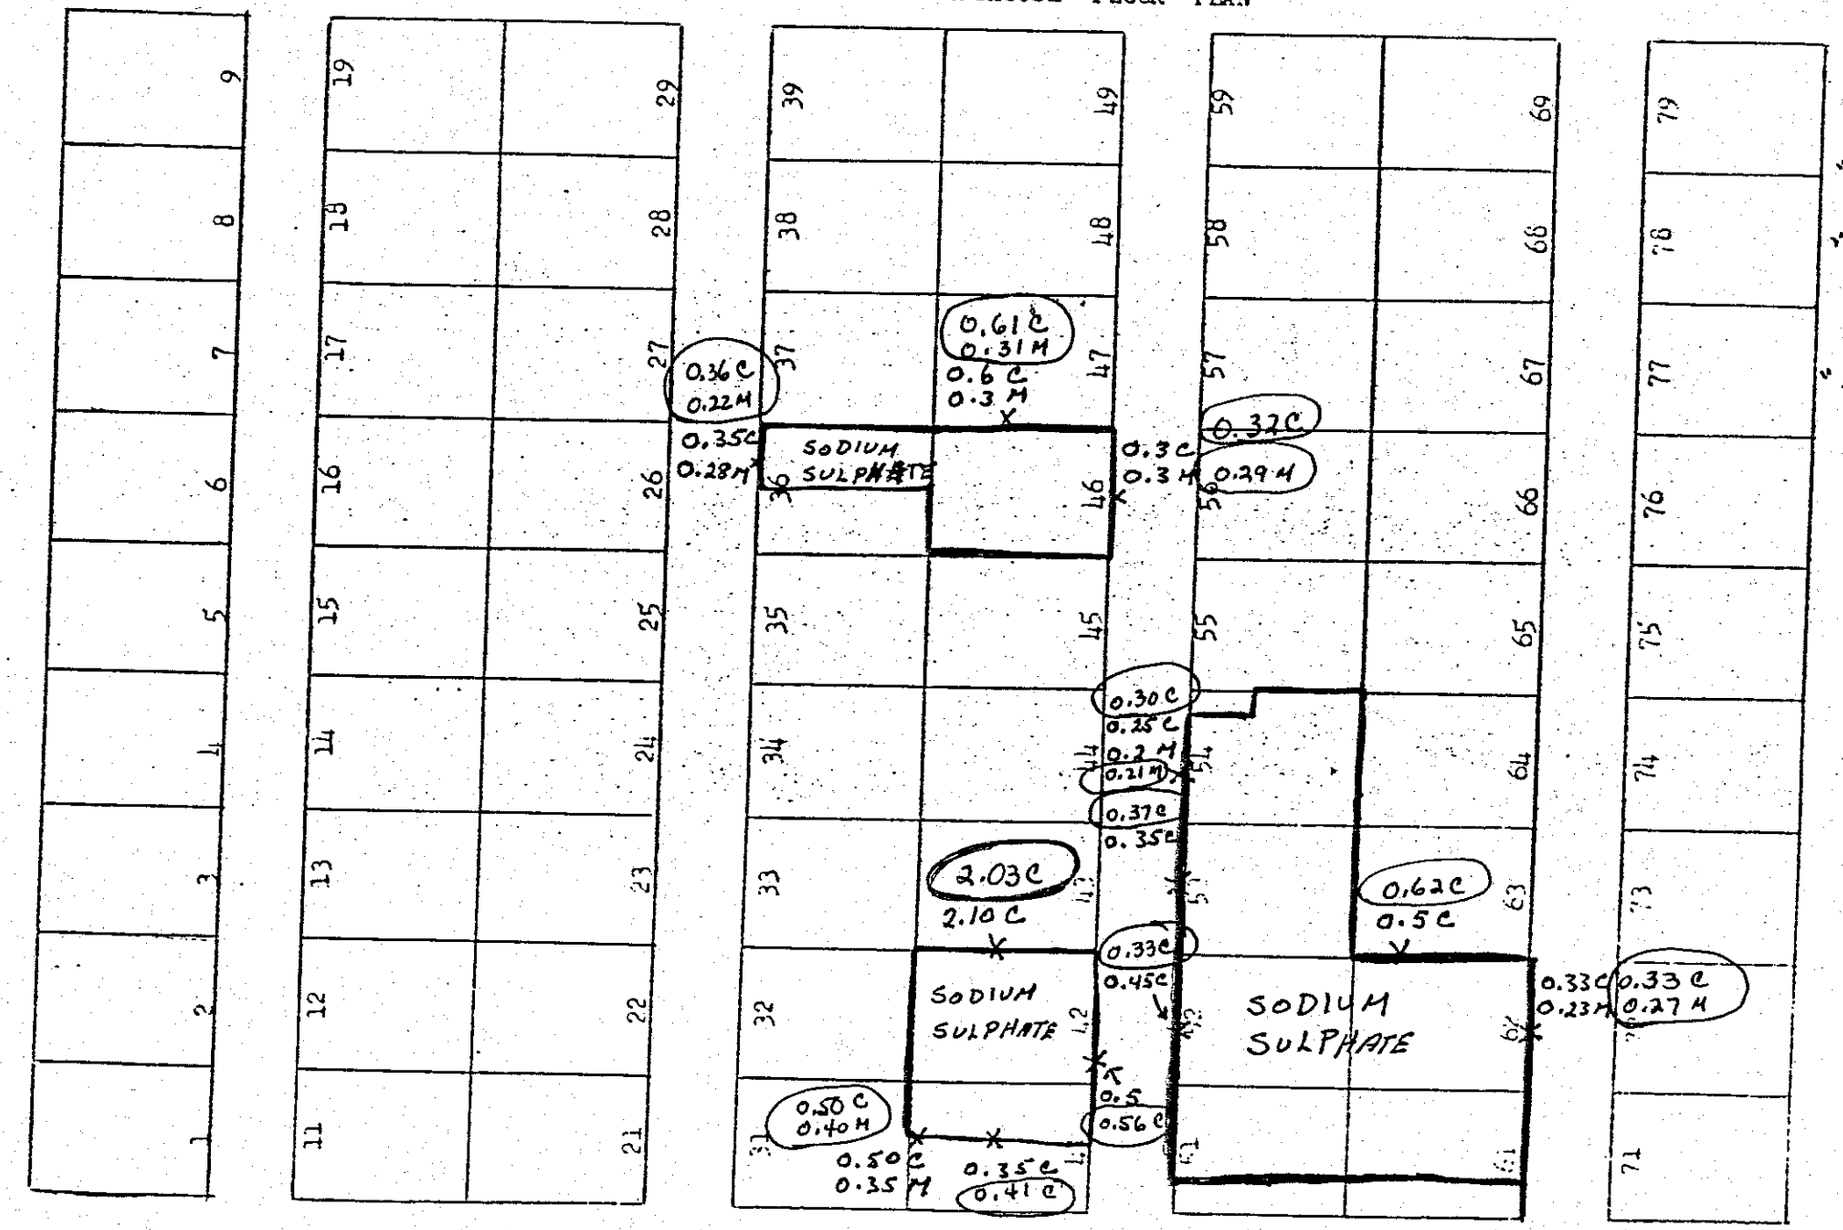

ALL READINGS ARE IN MR/

"C" IS A CONTACT READIN

"M" IS A READING 1 METER FROM THE MATERIAL AT WAIST LEVEL.

"T" IS A READING 1 METER ABOVE THE MATERIAL.

15.8 μ R/h =.016 back ground

0.03 back ground

.025

.016 film Badge storage area

.011.8 μ R/h
Storage Room

1 Meter 39.4"

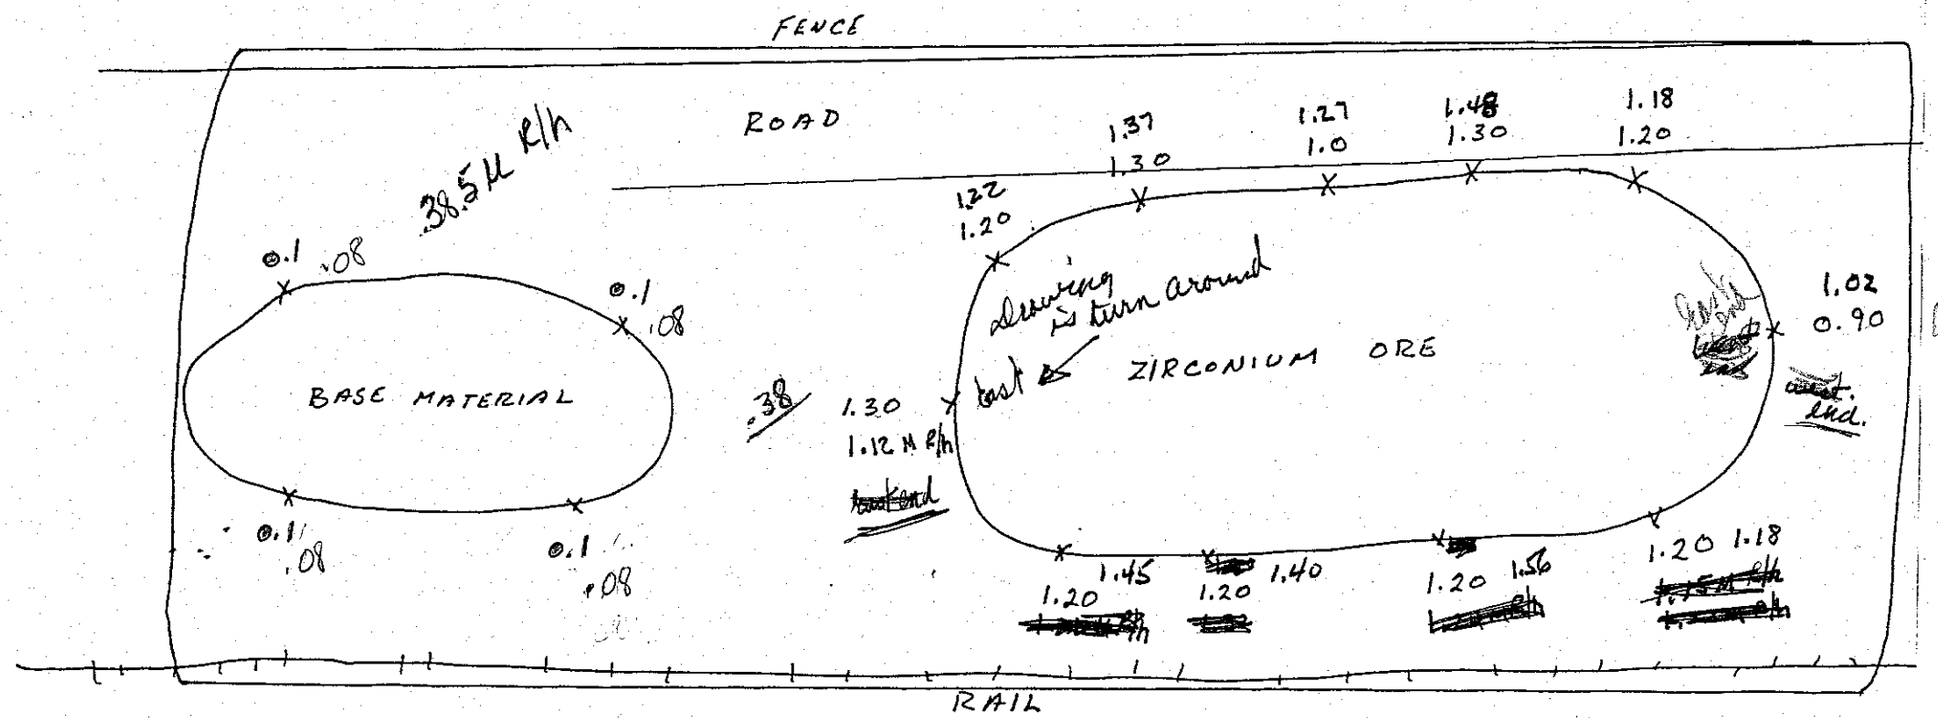

1 Meter

2.2
1.85

Marked on rail

A-FSS CABAD DEPOT
W HAVEN, IN 46774

WHSE 214 SECTION 3

TYPICAL WAREHOUSE FLOOR PLAN

COMMODITY SOFT TEA

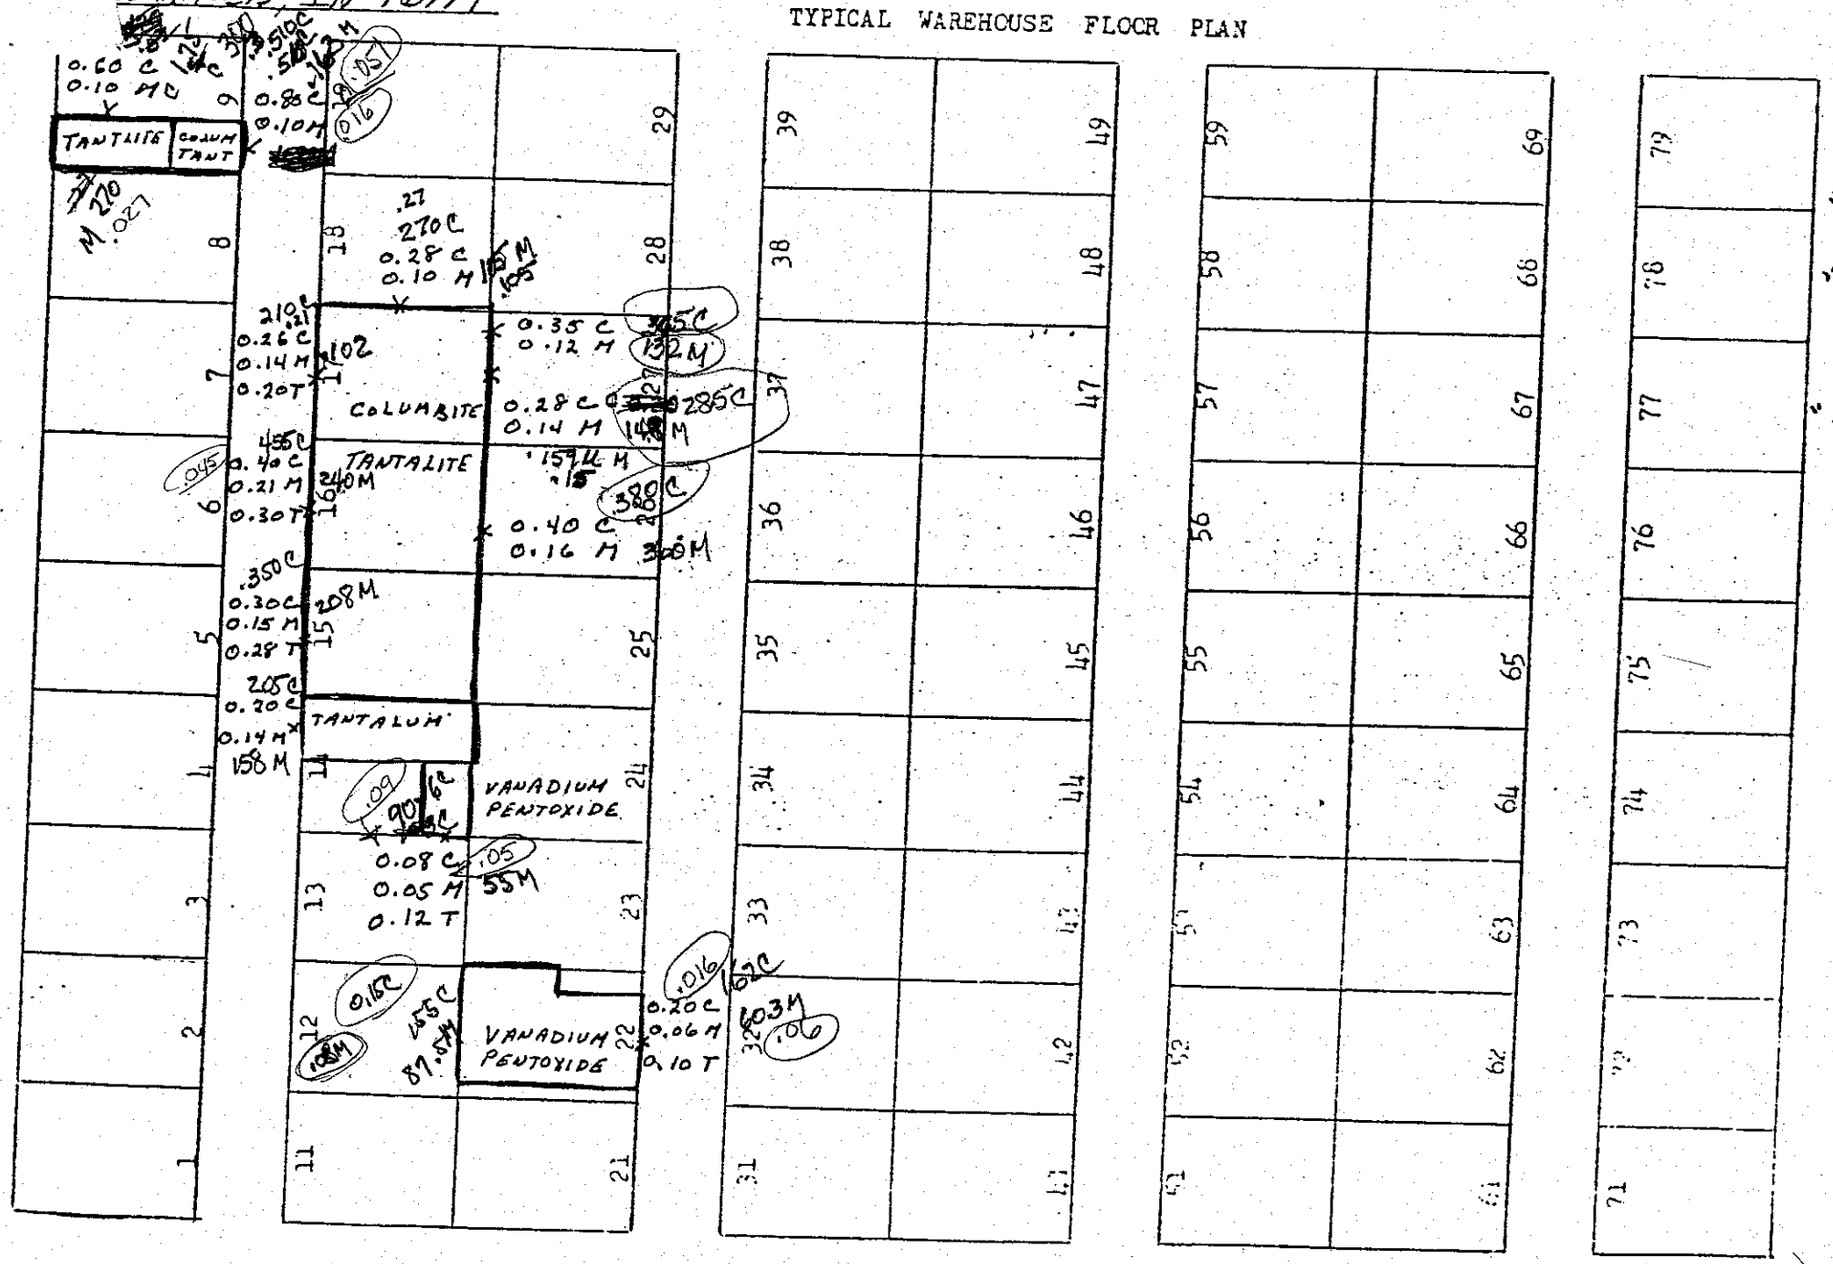

ALL READINGS ARE IN MR/

"C" IS A CONTACT READIN

"M" IS A READING 1 METER FROM THE MATERIAL AT WAIST LEVEL.

"T" IS A READING 1 METER ABOVE THE MATERIAL.

GSA-FSS CABAD DEPOT
NEW HAVEN, IN 46774

WHSE 214 SECTION 4

TYPICAL WAREHOUSE FLOOR PLAN

COMMODITY SOFT TOYS

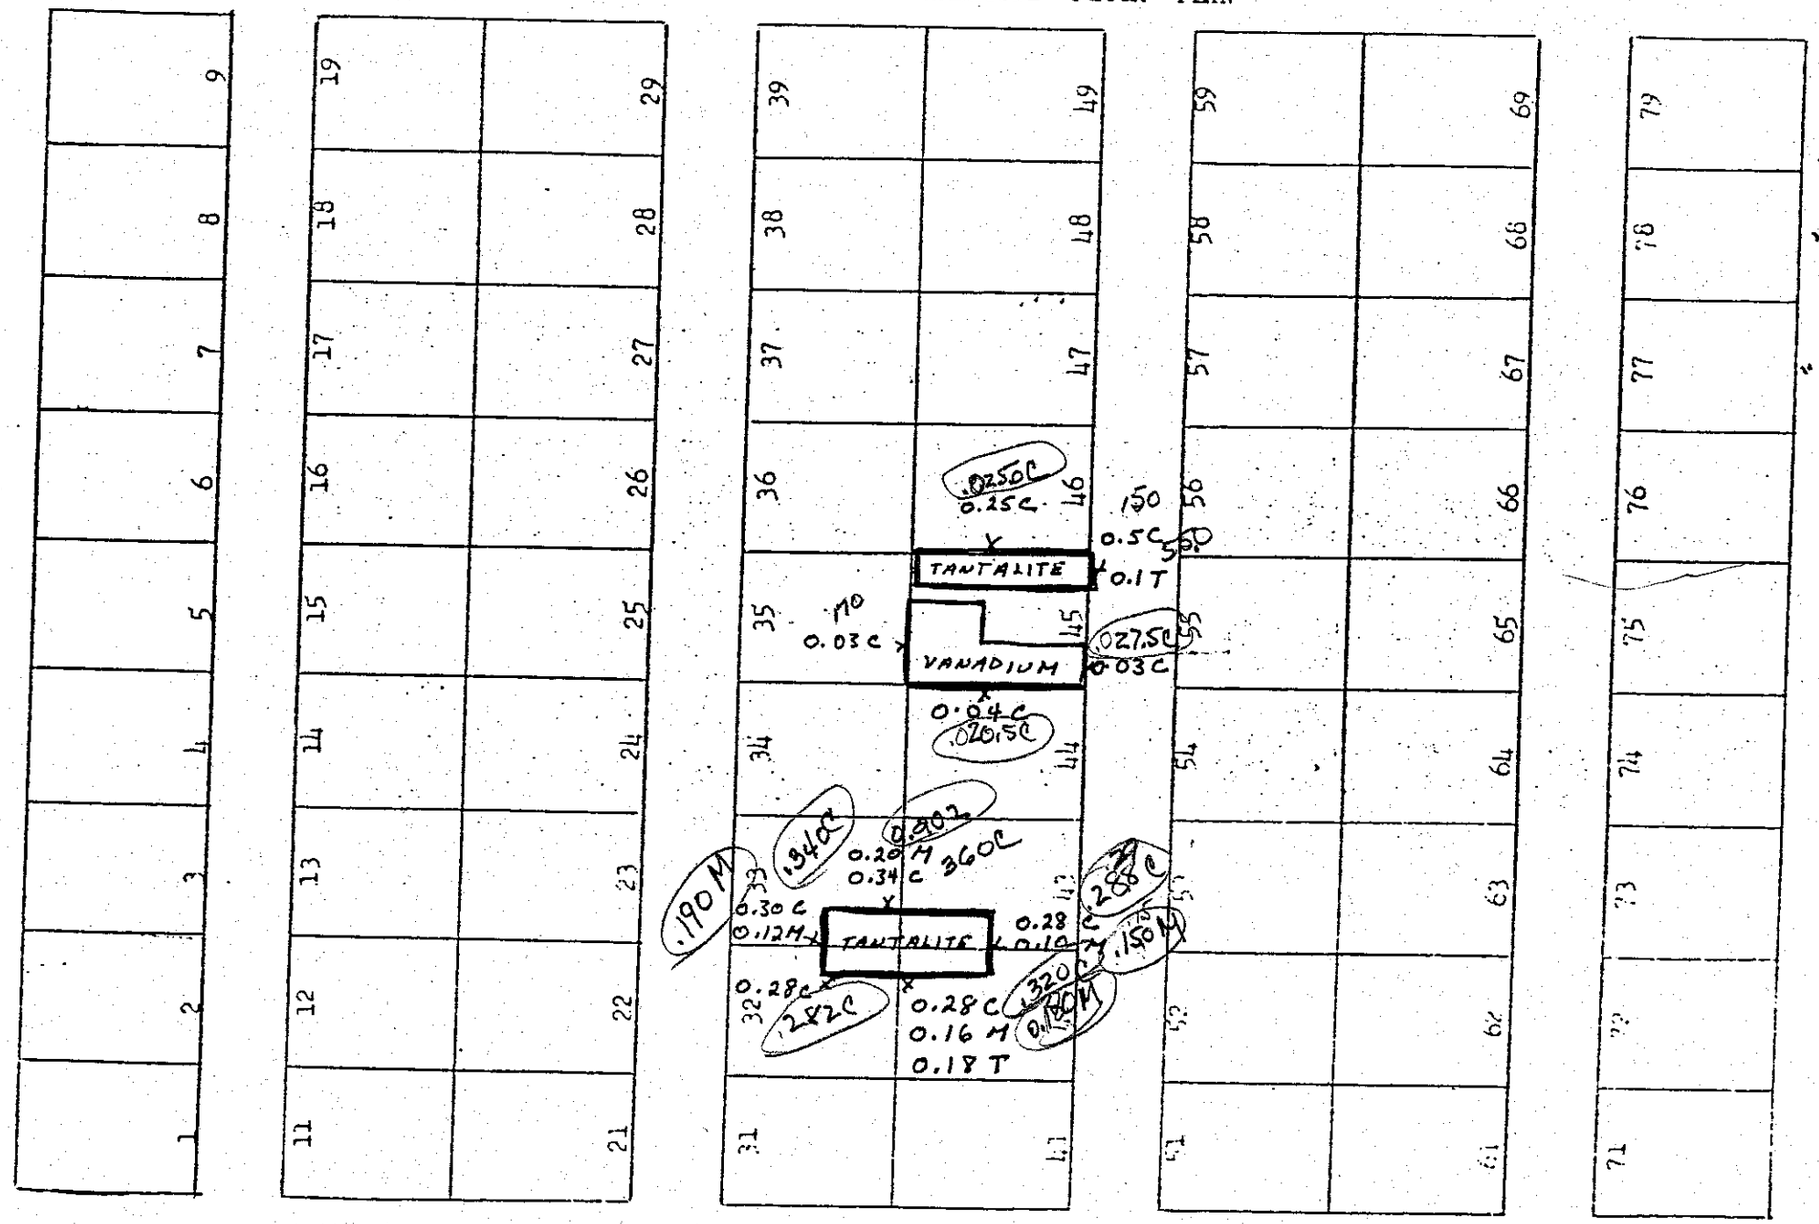

ALL READINGS ARE IN MR/H

"C" IS A CONTACT READING

"M" IS A READING 1 METER FROM THE MATERIAL AT WAIST LEVEL.

"T" IS A READING 1 METER ABOVE THE MATERIAL.

GSA-FSS CABAD DEPOT
NEW HAVEN, IN 46774

WHSE 215 SECTION 2

TYPICAL WAREHOUSE FLOOR PLAN

COMMODITY 59PT TEA

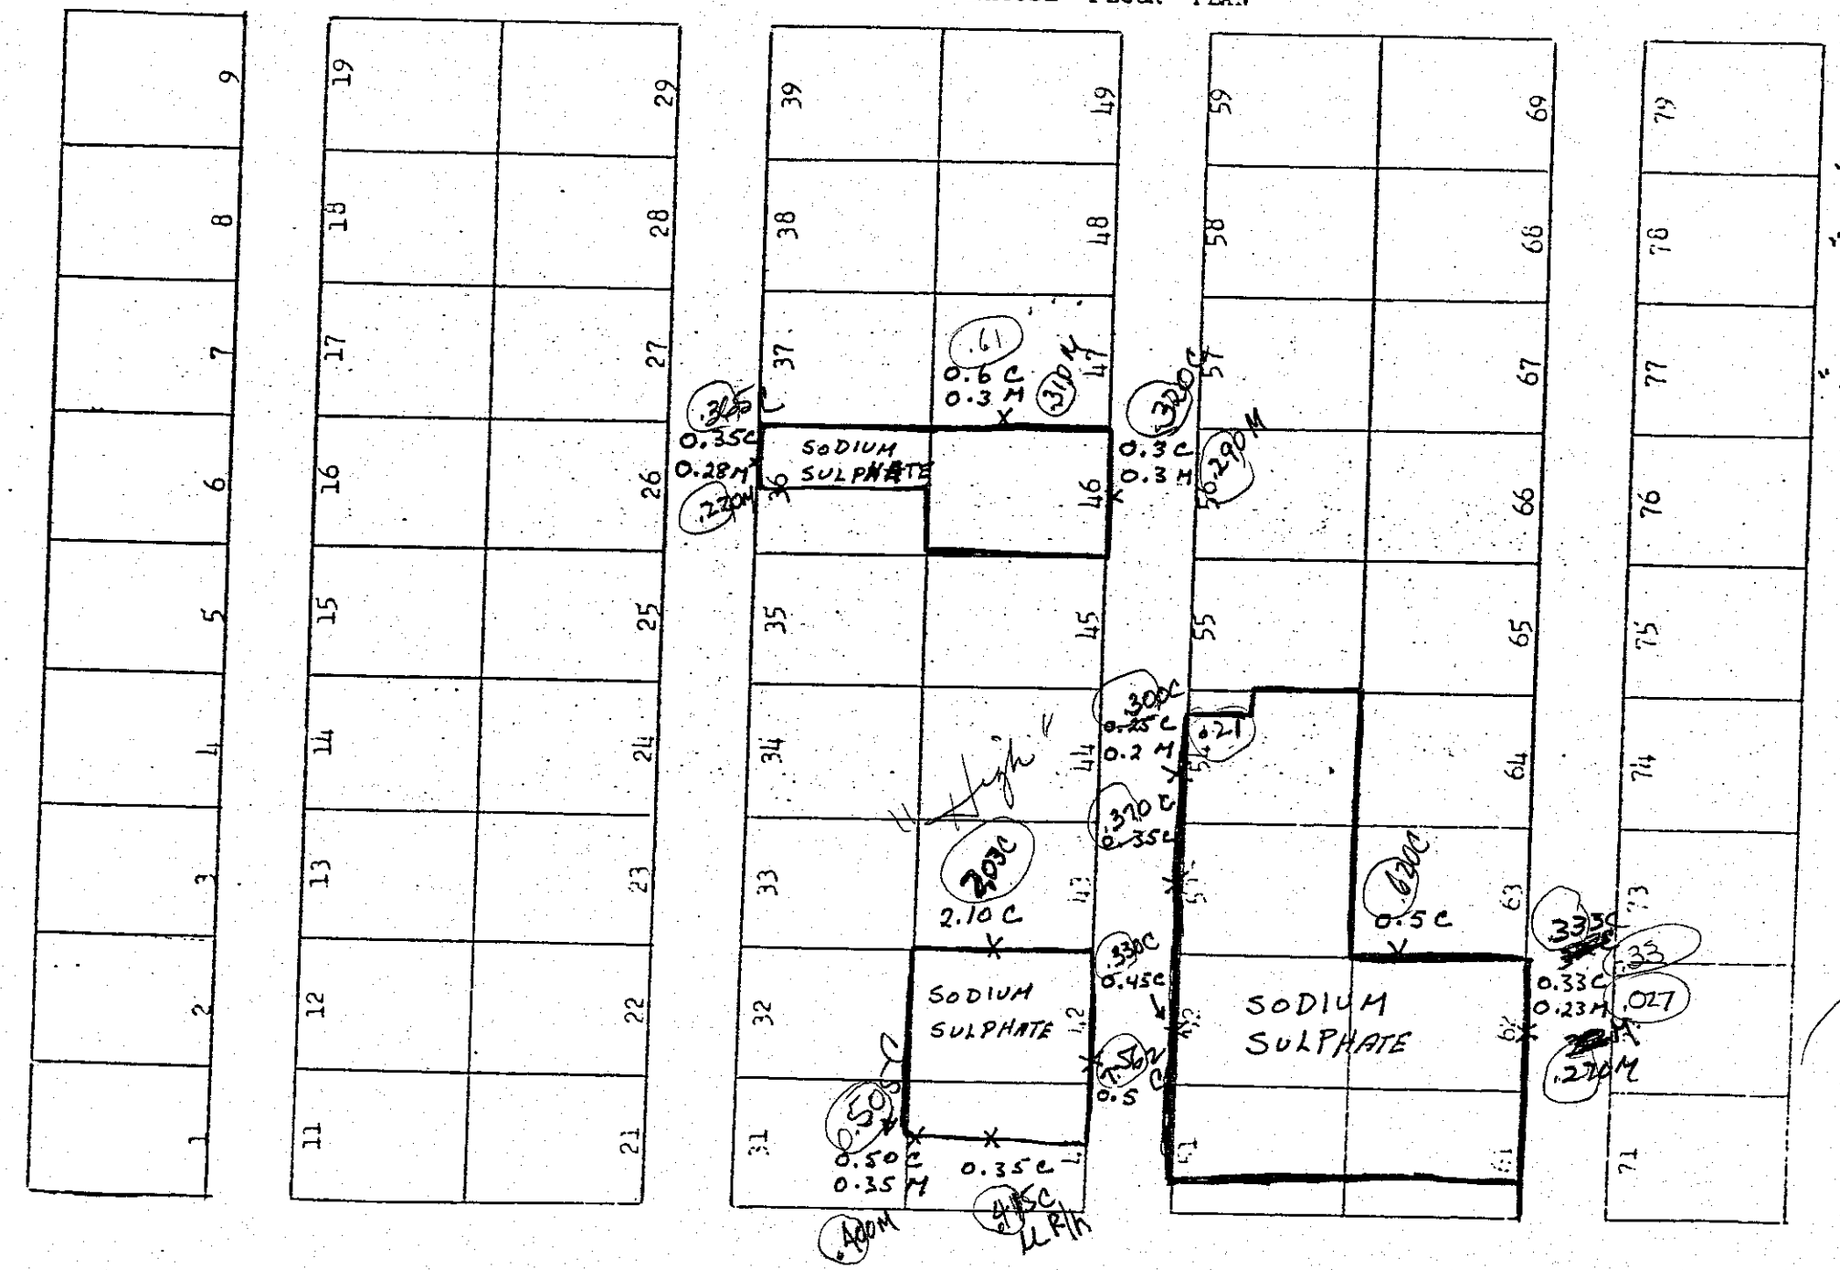

ALL READINGS ARE IN MT/

"C" IS A CONTACT READIN

"M" IS A READING 1 METER FROM THE MATERIAL AT WAIST LEVEL.

"T" IS A READING 1 METER ABOVE THE MATERIAL.

GSA-FSS CASAD DEPOT
NEW HAVEN, IND. 46774

WHSE 214 - ~~Section 2~~
SECTION # 2

GSA-FSS NEW HAVEN DEPOT
NEW HAVEN, IN 46774

TYPICAL WAREHOUSE FLOOR PLAN

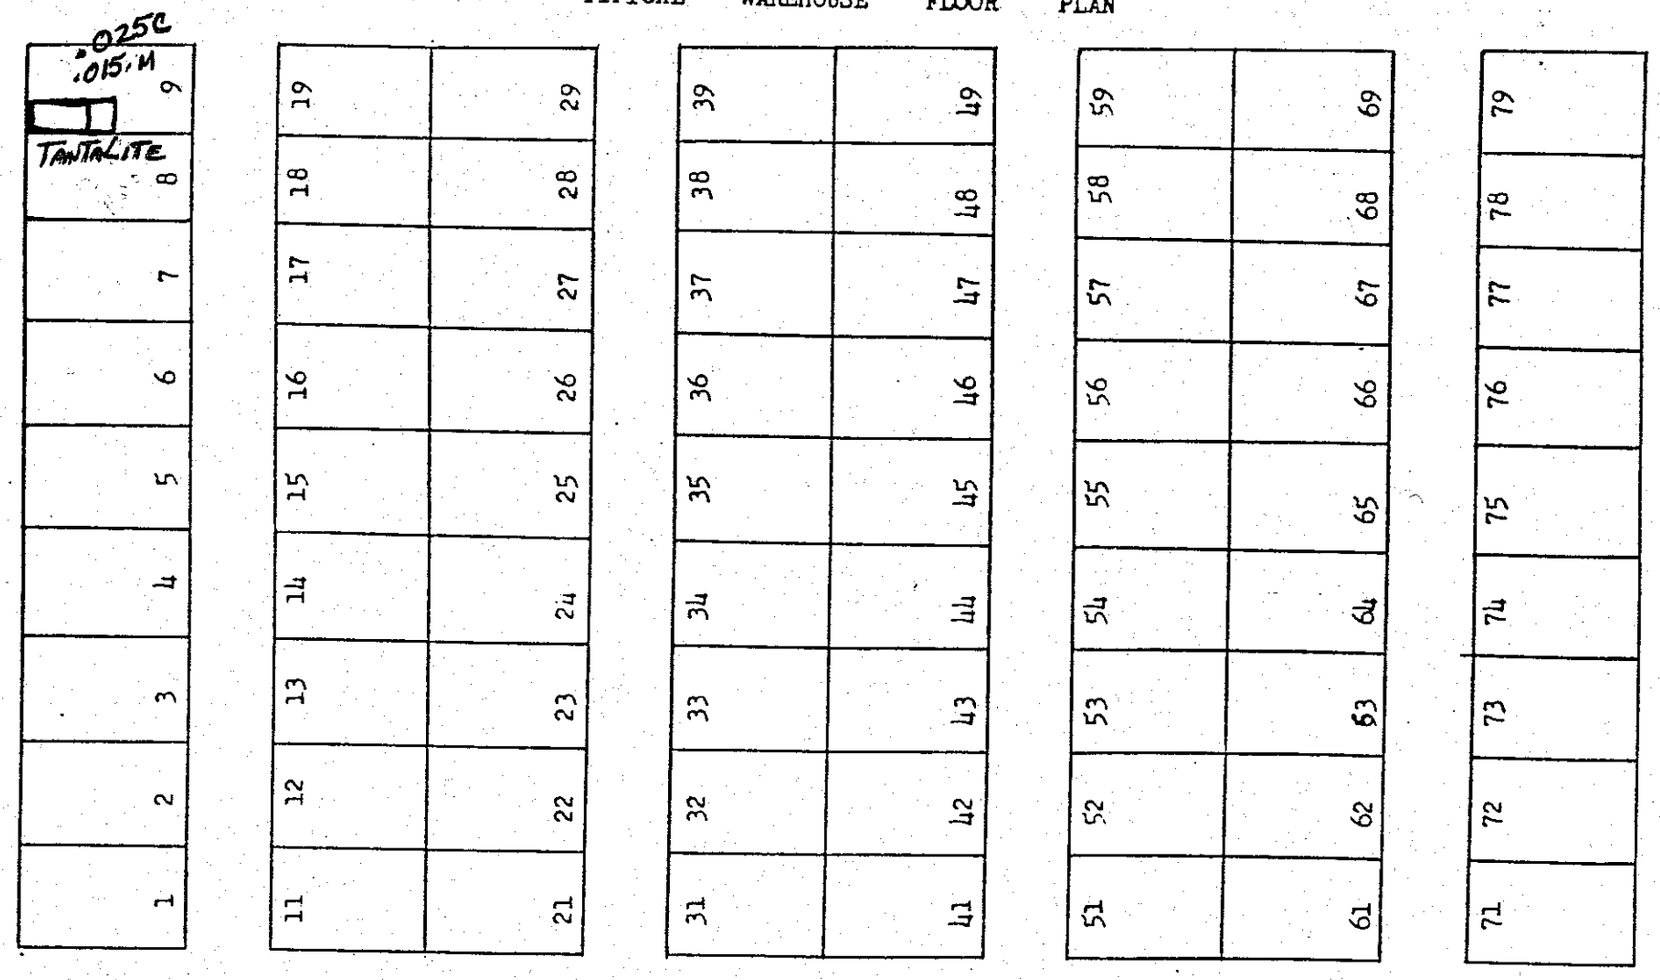

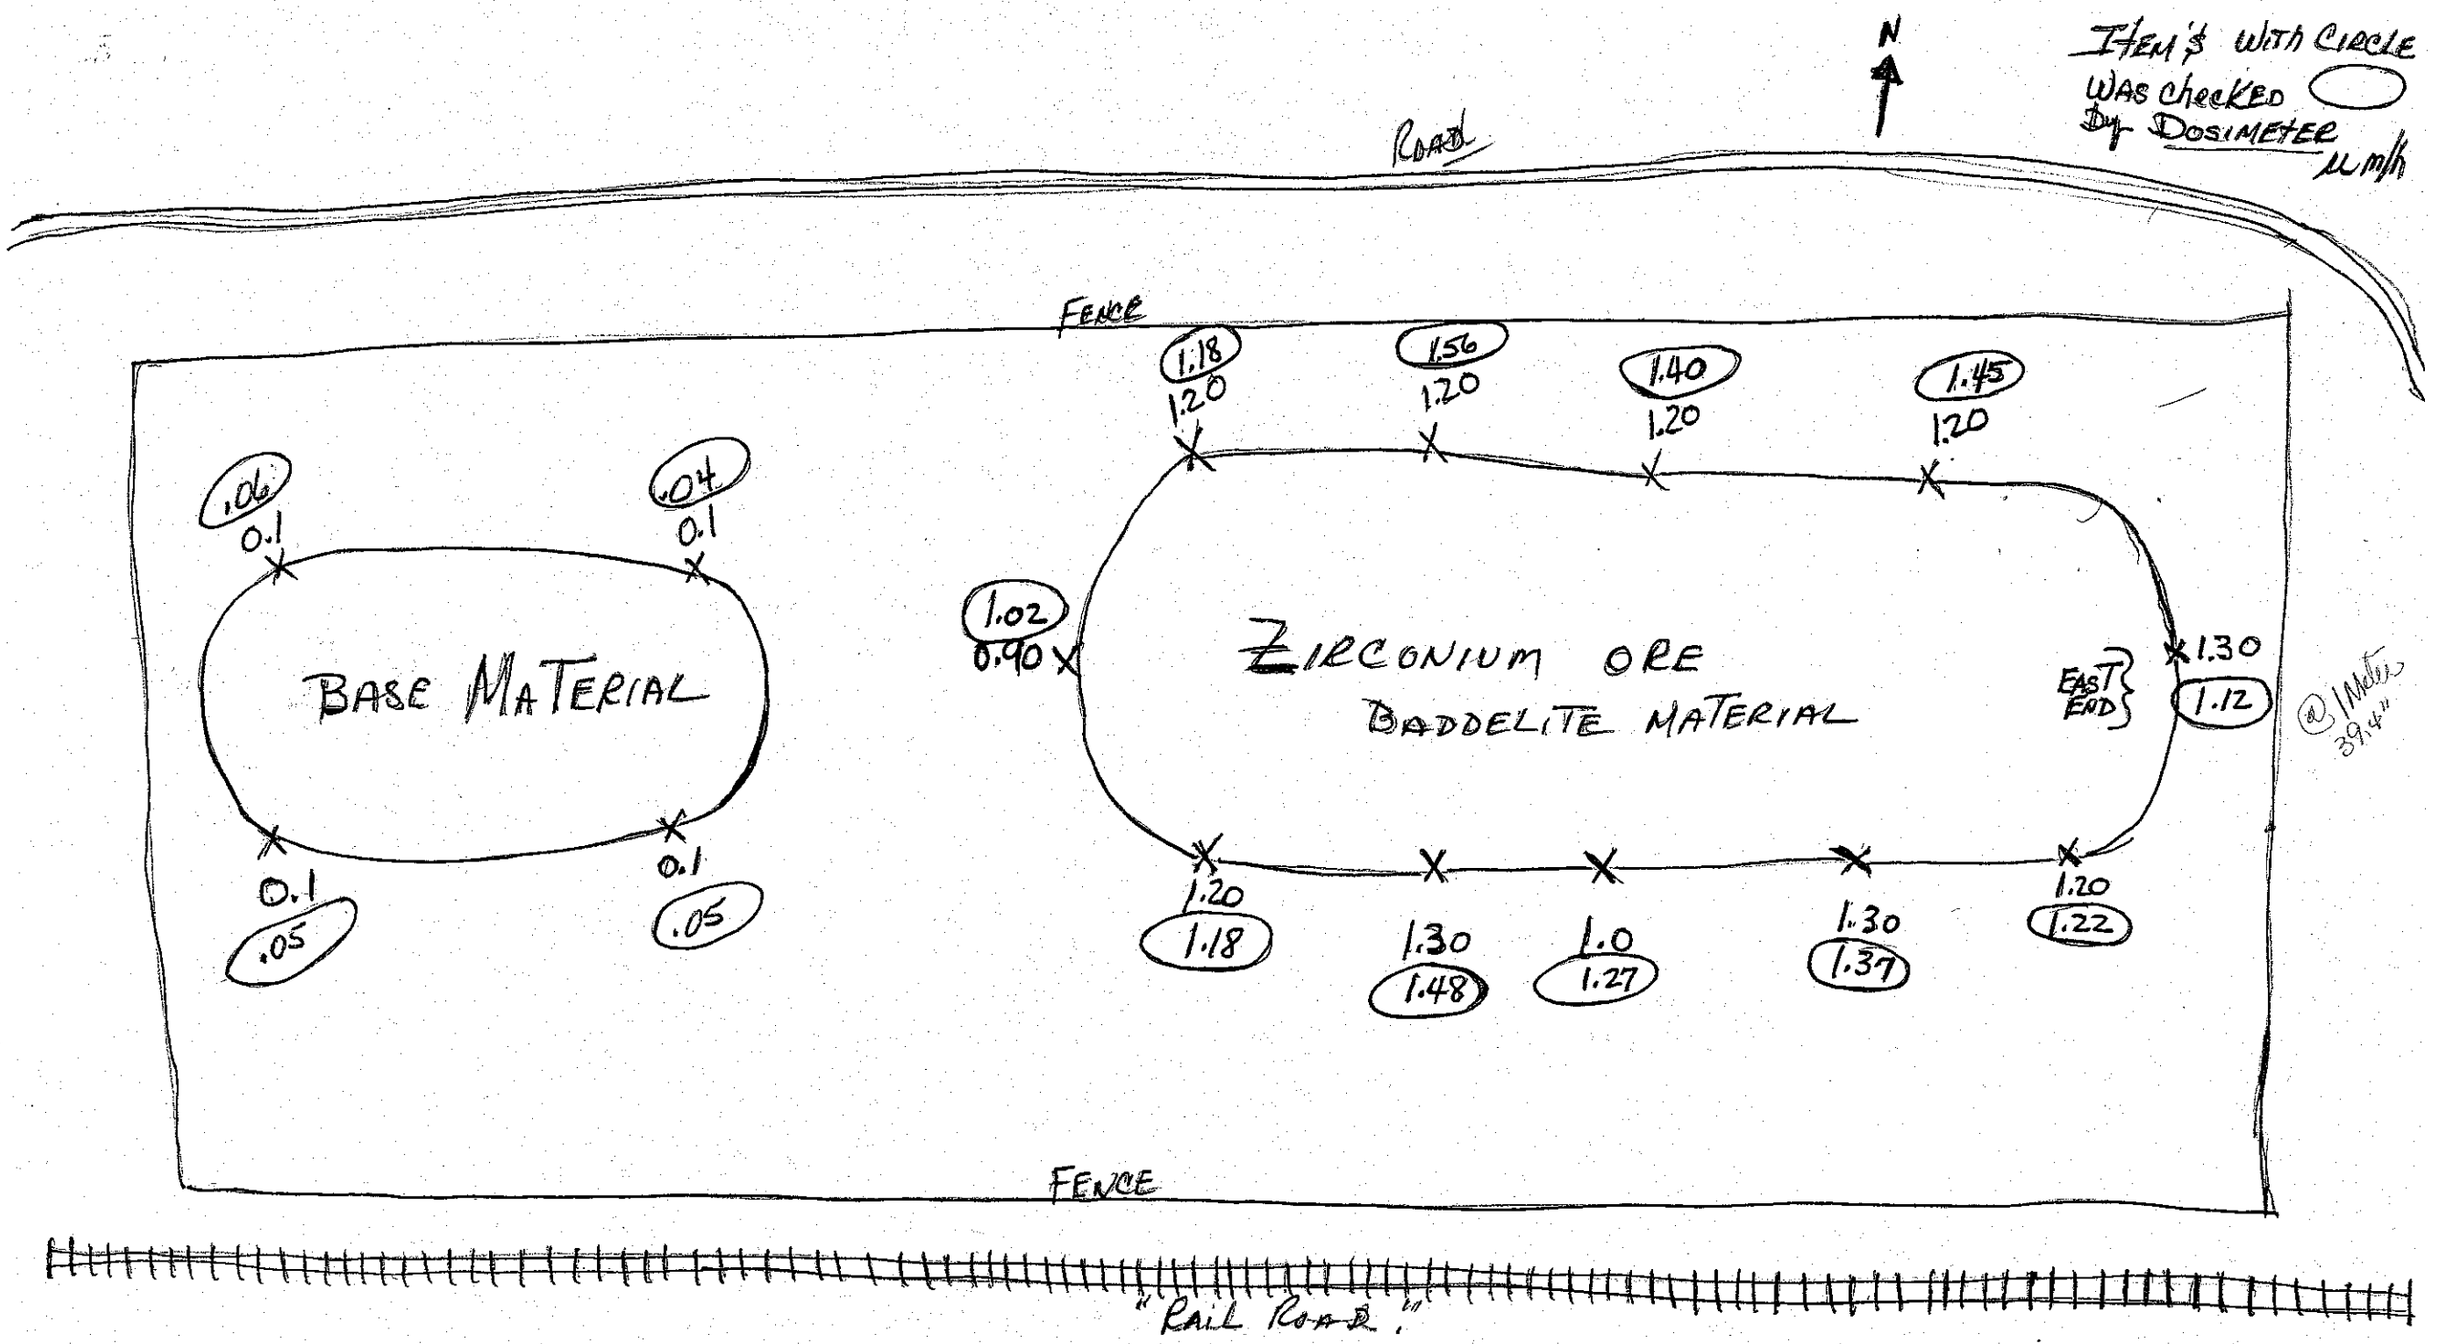
N
ITEM'S WITH CIRCLE WAS CHECKED BY DOSIMETER μm/h
ROAD
FENCE
.06
0.1
.04
0.1
BASE MATERIAL
0.1
.05
0.1
.05
1.18
1.20
1.56
1.20
1.40
1.20
1.45
1.20
1.02
0.90
ZIRCONIUM ORE
BADDELITE MATERIAL
EAST END
1.30
1.12
@ 1 Meter 39.4"
1.20
1.18
1.30
1.48
1.0
1.27
1.30
1.37
1.20
1.22
FENCE
"RAIL ROAD."

WHSE. NO. 214
SECTION NO. 2

DLA/DNSZ NEW HAVEN DEPOT, NEW HAVEN, IN

TYPICAL WAREHOUSE FLOOR PLAN

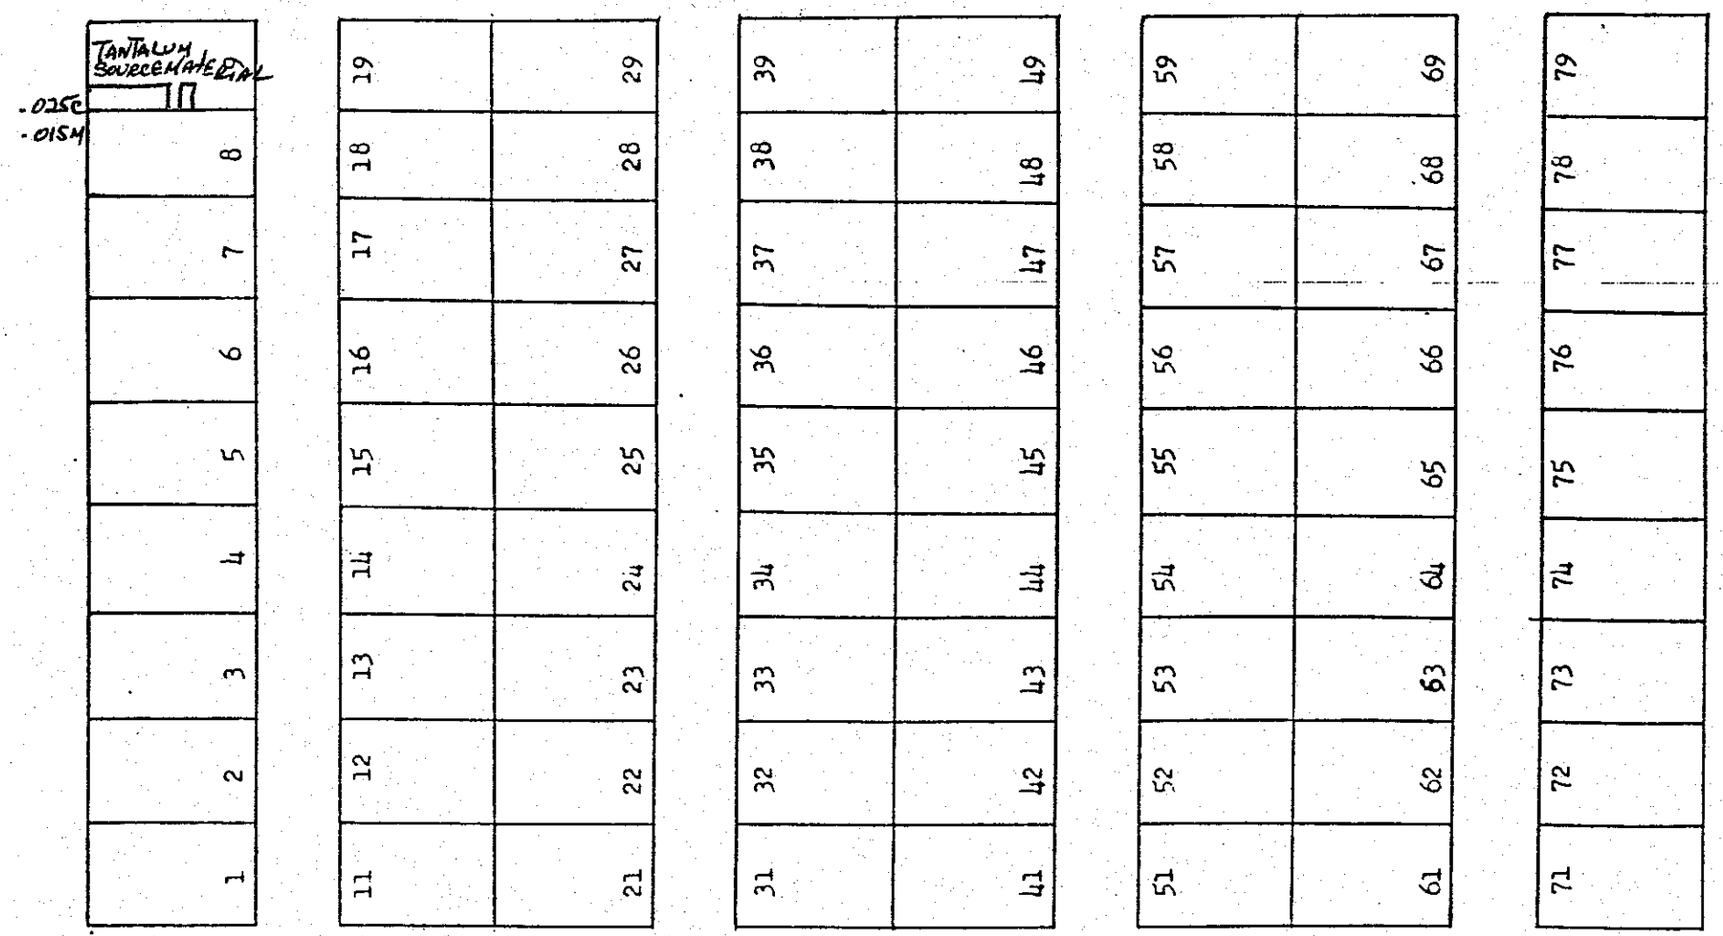

GSA-FSS CABAD DEPOT
NEW HAVEN, IN 46774

WHSE 214 SECTION 3

TYPICAL WAREHOUSE FLOOR PLAN

COMMODITY SOFT TOY

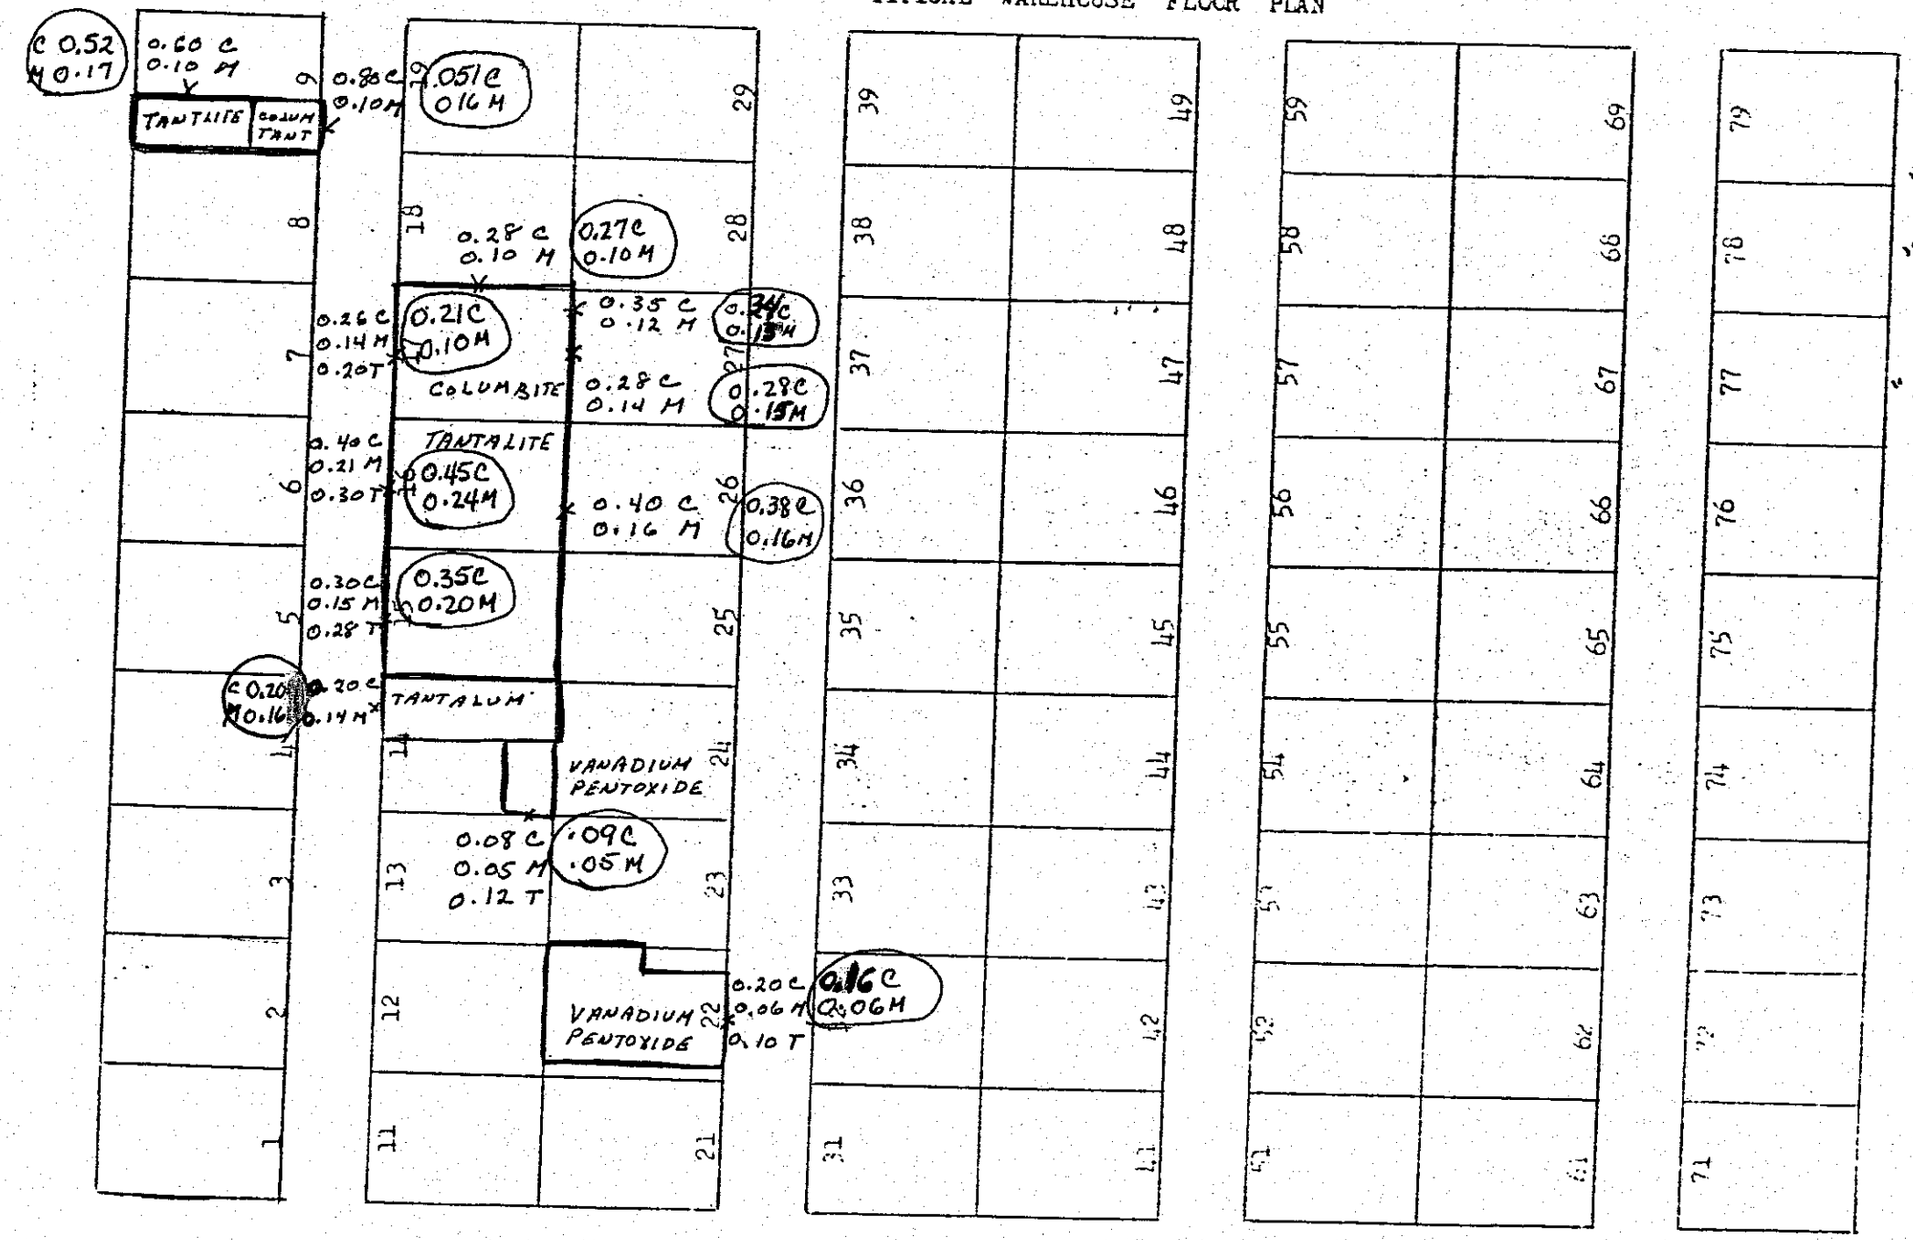

ALL READINGS ARE IN MR/

"C" IS A CONTACT READING

"M" IS A READING 1 METER FROM THE MATERIAL AT WAIST LEVEL.

"T" IS A READING 1 METER ABOVE THE MATERIAL.

GSA-FSS CABAD DEPOT
NEW HAVEN, IN 46774

WHSE 214 SECTION 4

TYPICAL WAREHOUSE FLOOR PLAN

COMMODITY SOFT TEA

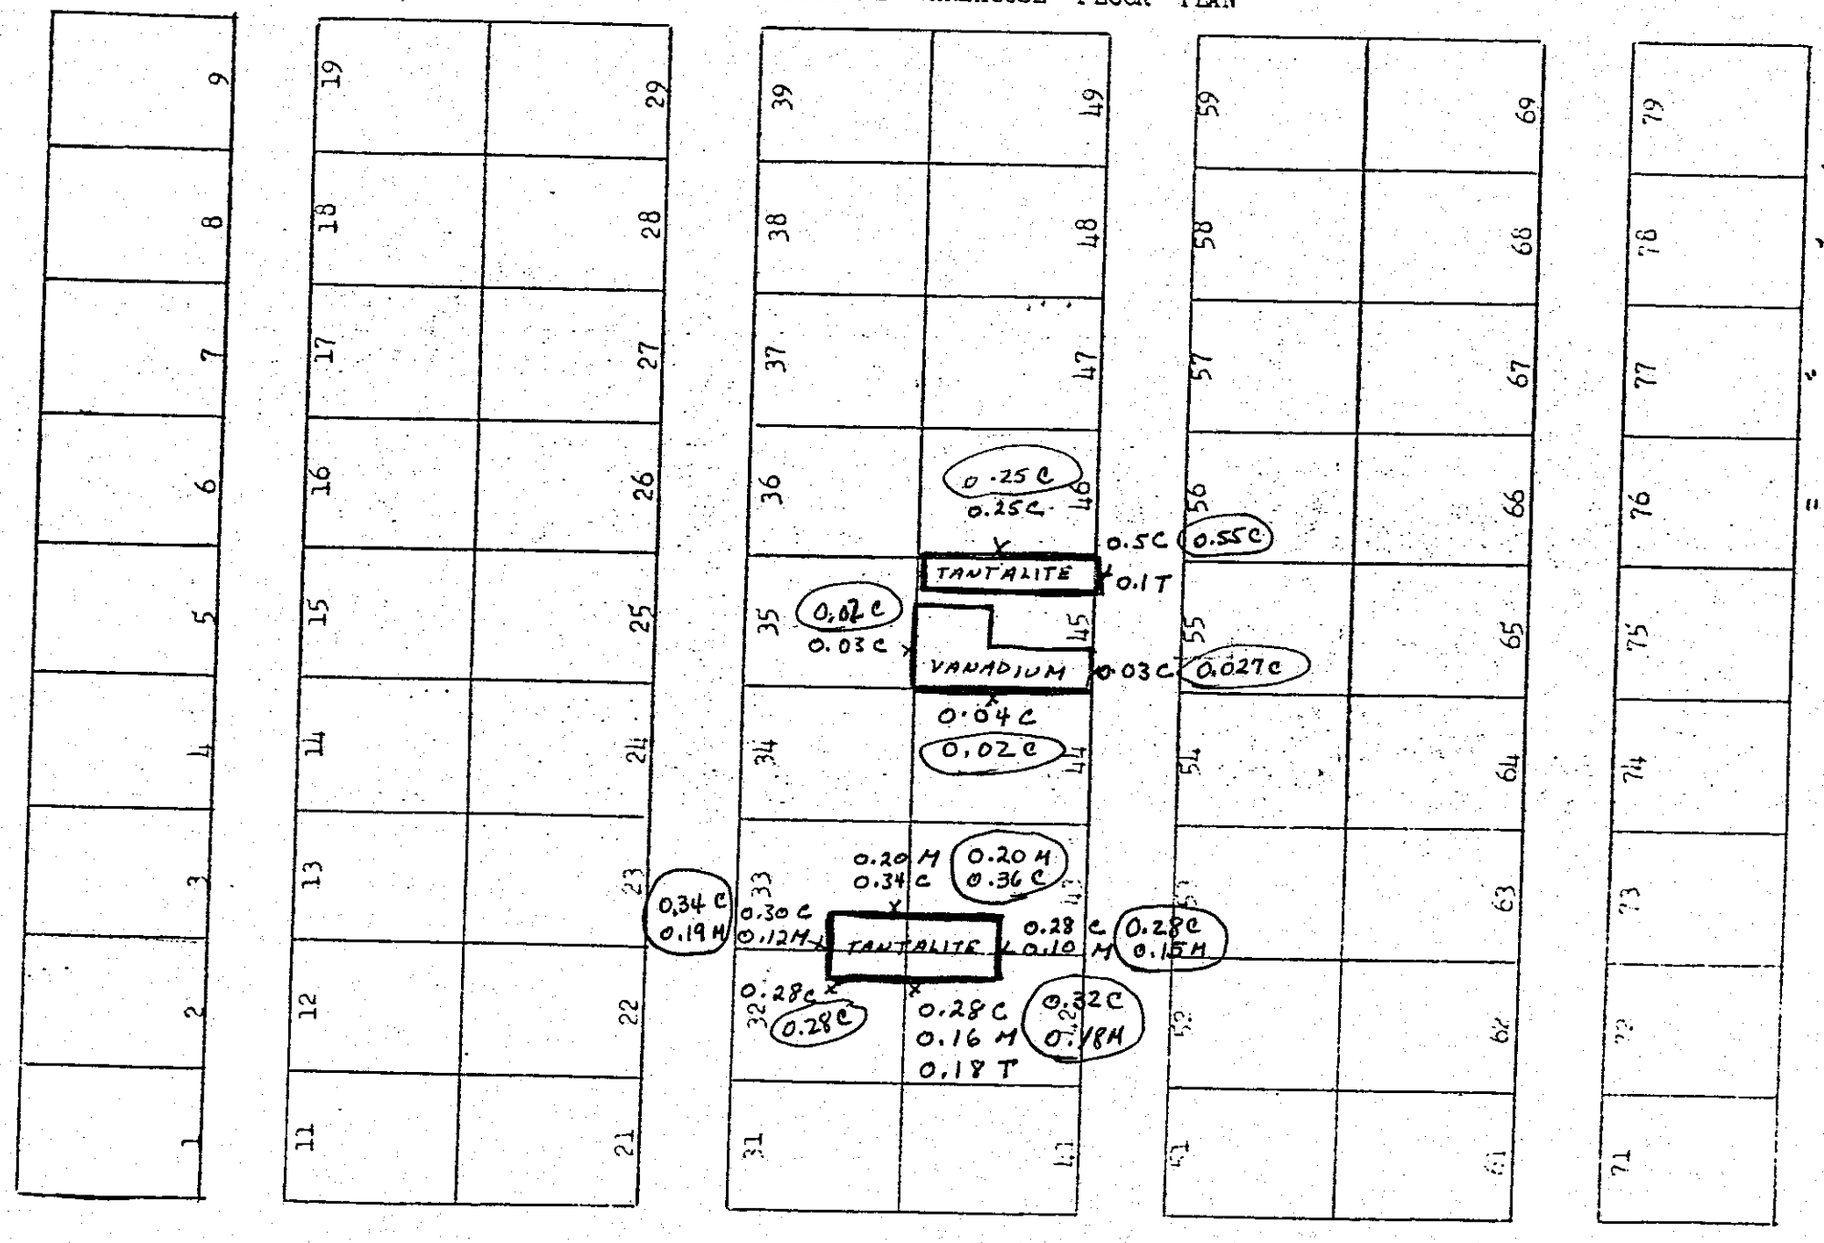

ALL READINGS ARE IN MR/H

"C" IS A CONTACT READING

"M" IS A READING 1 METER FROM THE MATERIAL AT WAIST LEVEL.

"T" IS A READING 1 METER ABOVE THE MATERIAL.

"C" CIRCLE INFORMATION IS READING FROM KUGELFISCHER MODEL 5-0002 μ R/H CONVERTED. m R/h

GSA-FSS CABAD DEPOT
NEW HAVEN, IN 46774

WHSE 215 SECTION 2

TYPICAL WAREHOUSE FLOOR PLAN

COMMODITY SOFT TOY

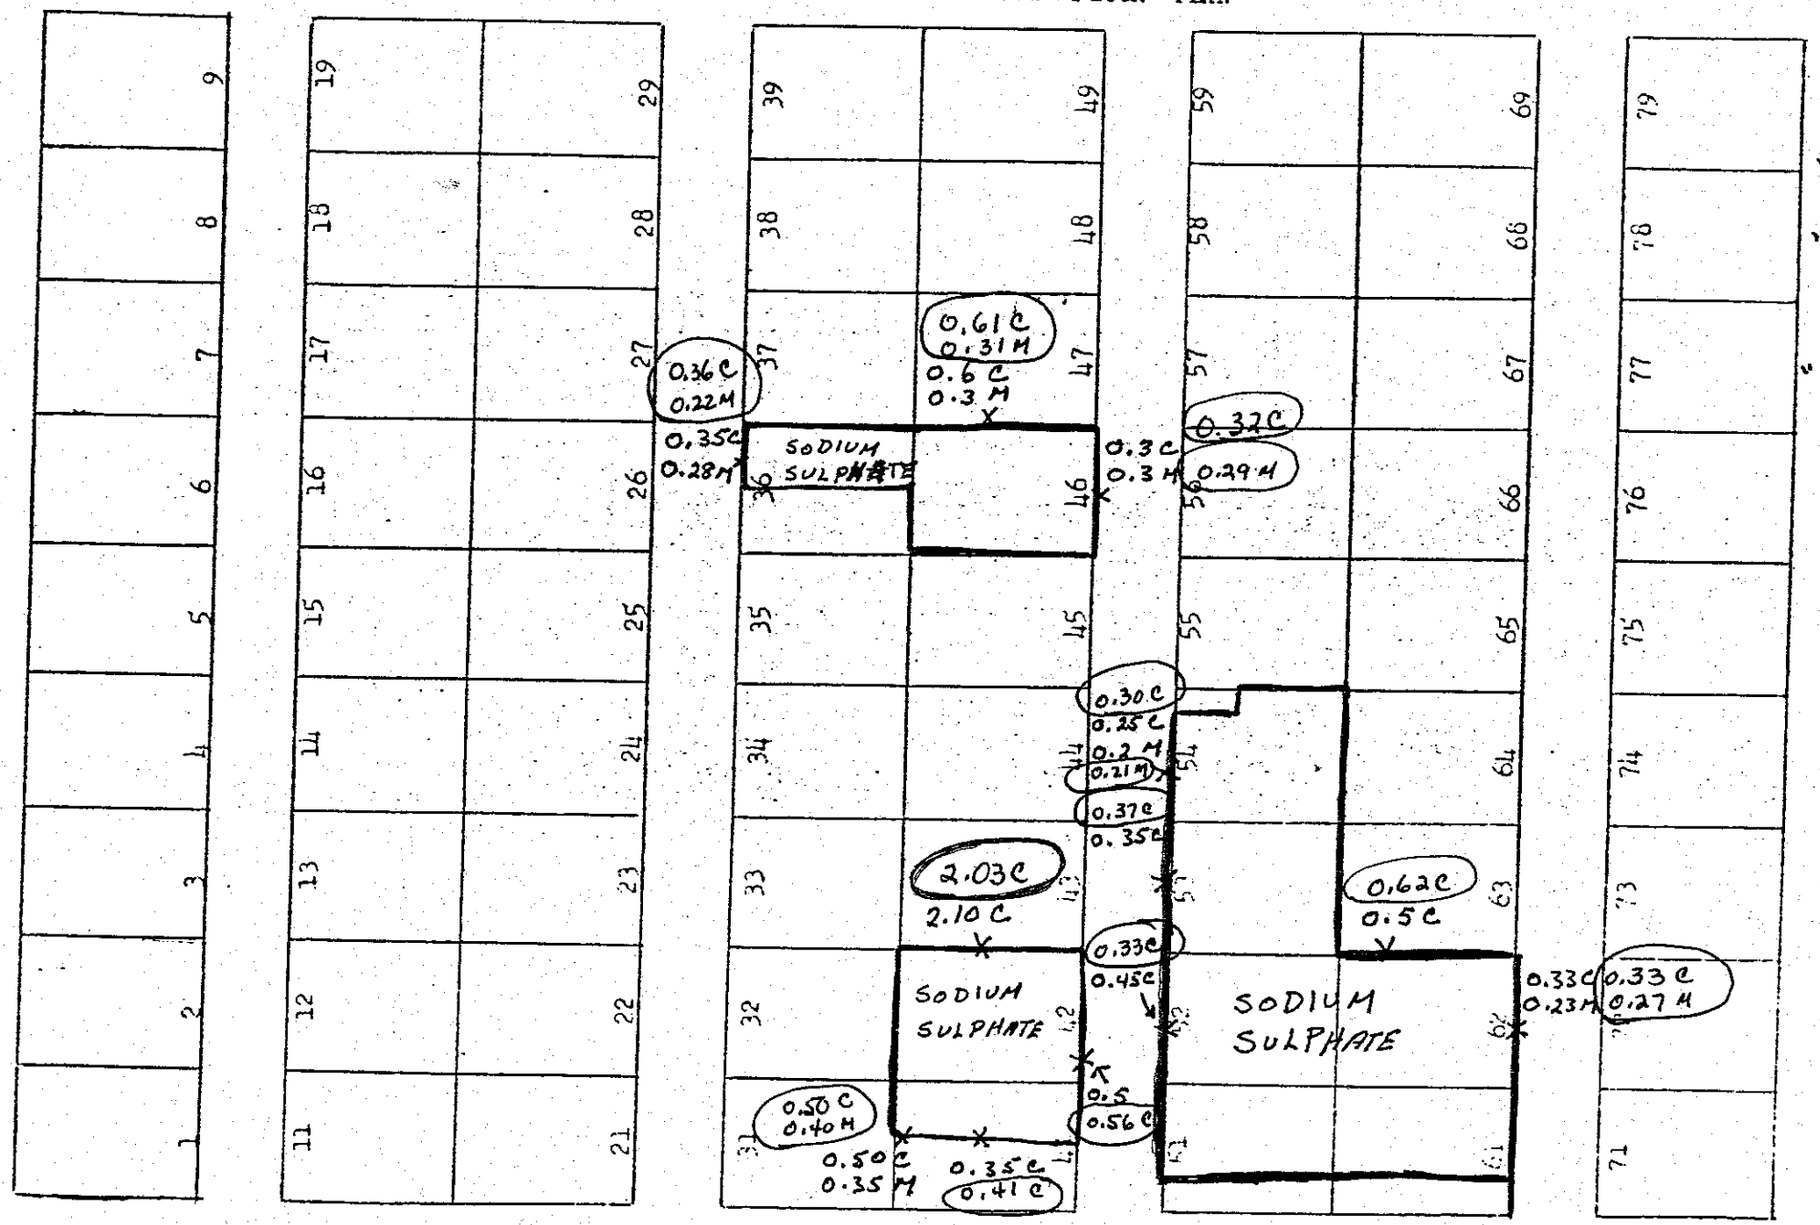

ALL READINGS ARE IN Mr/

"C" IS A CONTACT READIN.

"M" IS A READING 1 METER FROM THE MATERIAL AT WAIST LEVEL.

"T" IS A READING 1 METER ABOVE THE MATERIAL.

E-18

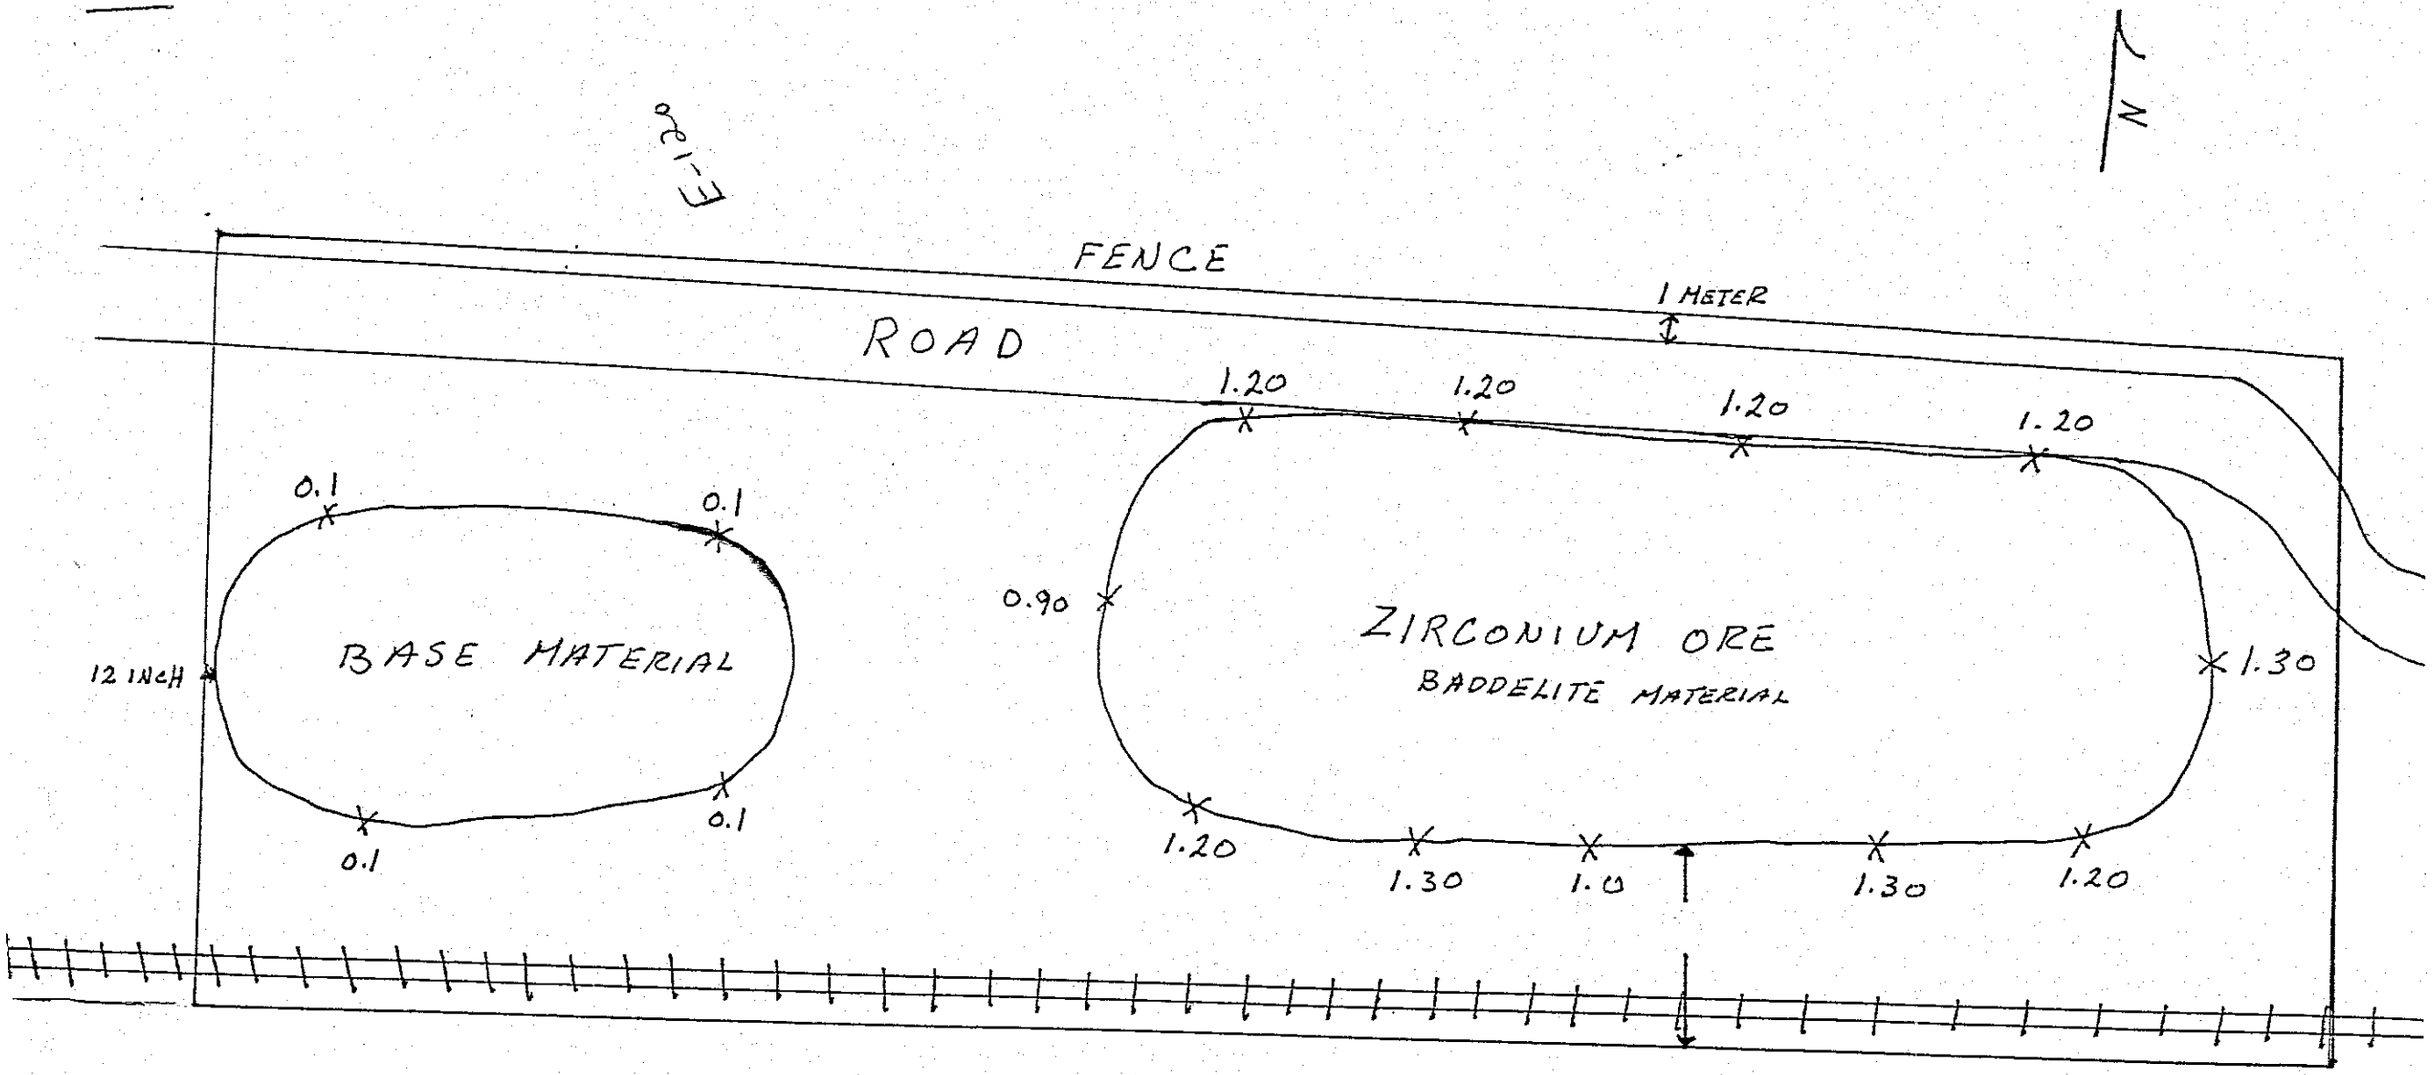
N
FENCE
ROAD
1 METER
1.20
1.20
1.20
1.20
0.1
0.1
0.1
0.1
0.90
12 INCH
BASE MATERIAL
ZIRCONIUM ORE
BADDELITE MATERIAL
1.30
1.20
1.30
1.0
1.30
1.20

GSA-FSS CABAD DEPOT
NEW HAVEN, IN 46774

WHSE 214 SECTION 3

TYPICAL WAREHOUSE FLOOR PLAN

COMMODITY SQ FT TOT

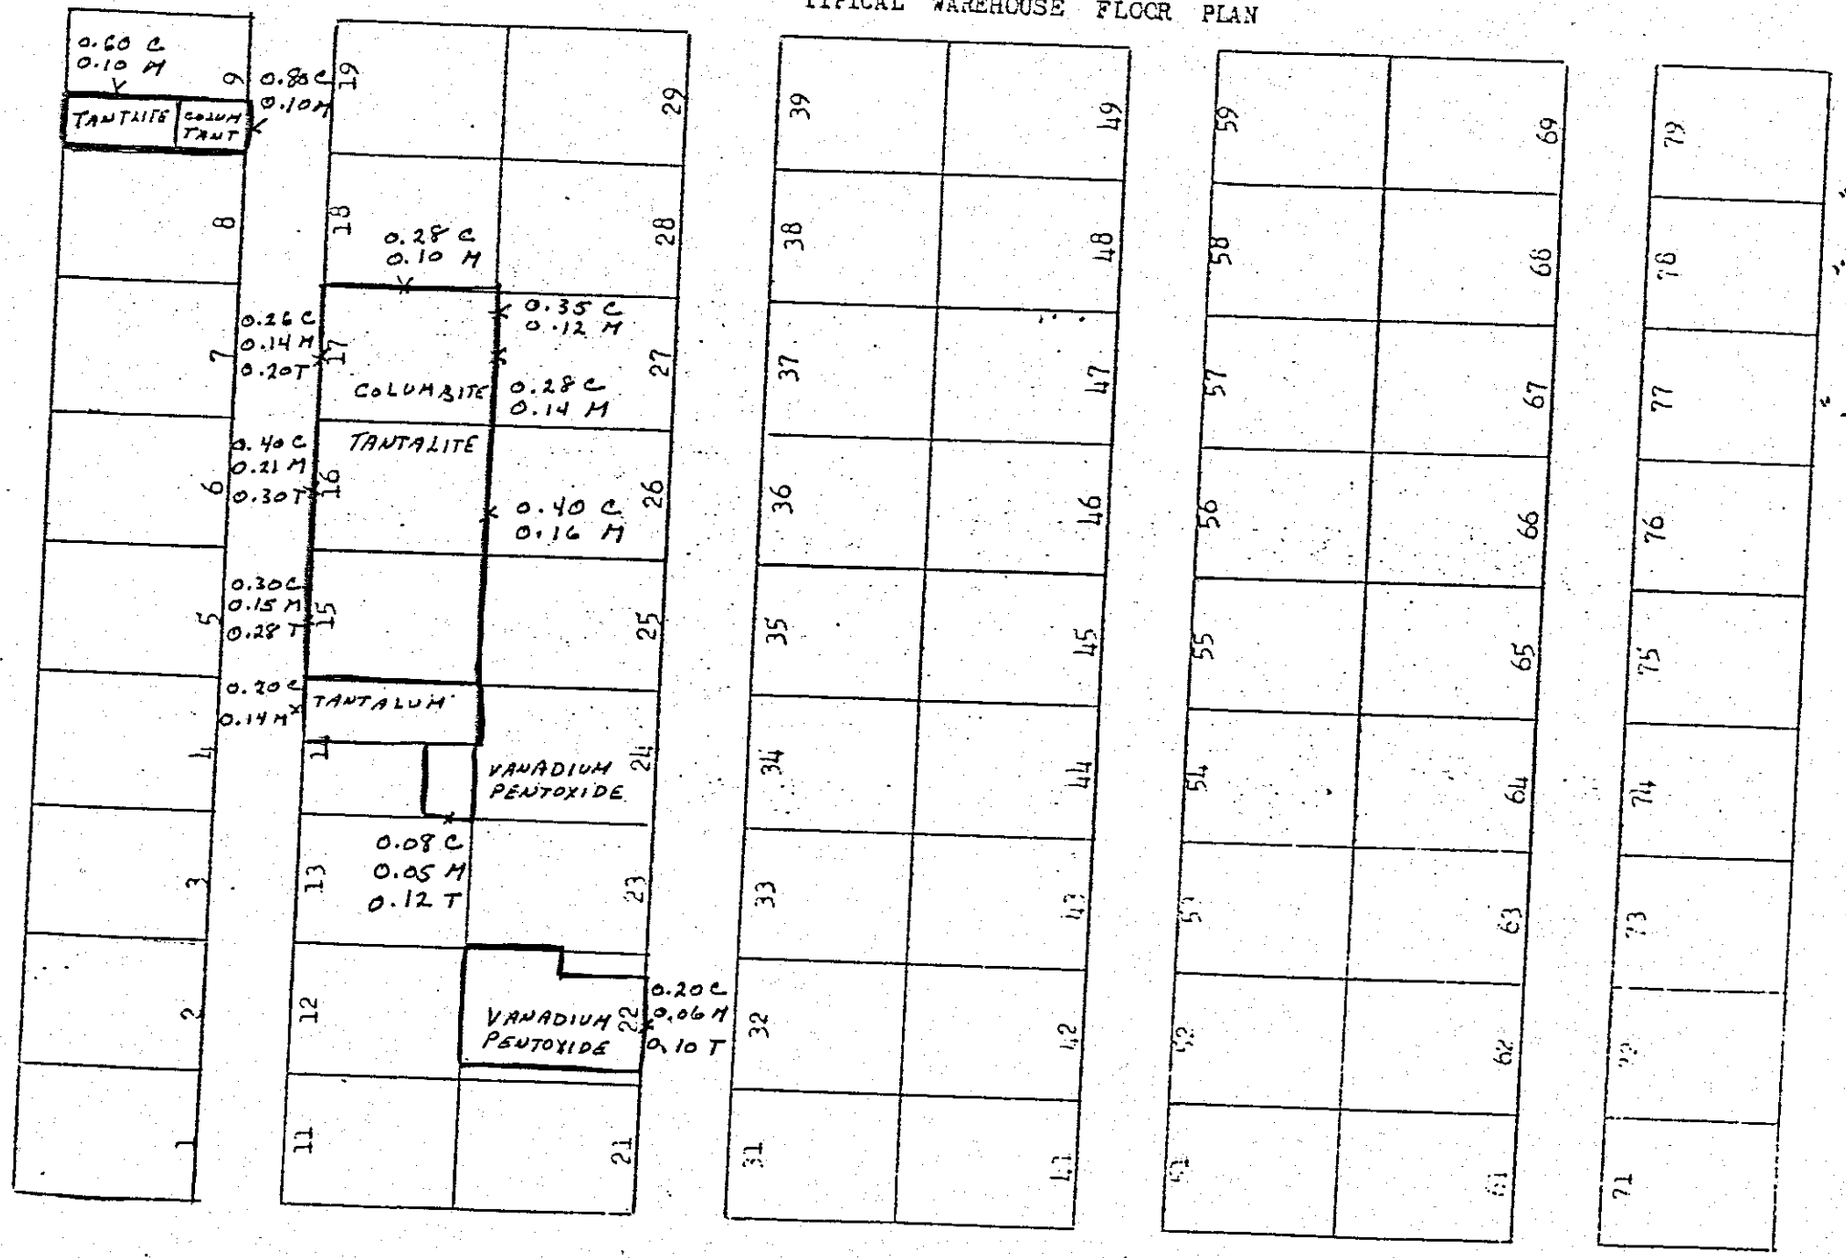

ALL READINGS ARE IN MR/

"C" IS A CONTACT READIN

"M" IS A READING 1 METER FROM THE MATERIAL AT WAIST LEVEL.

"T" IS A READING 1 METER ABOVE THE MATERIAL.

1 AUG 89

GSA-FSS CABAD DEPOT
NEW HAVEN, IN 46774

WHSE 214 SECTION 4

TYPICAL WAREHOUSE FLOOR PLAN

COMMODITY SOFT TOA

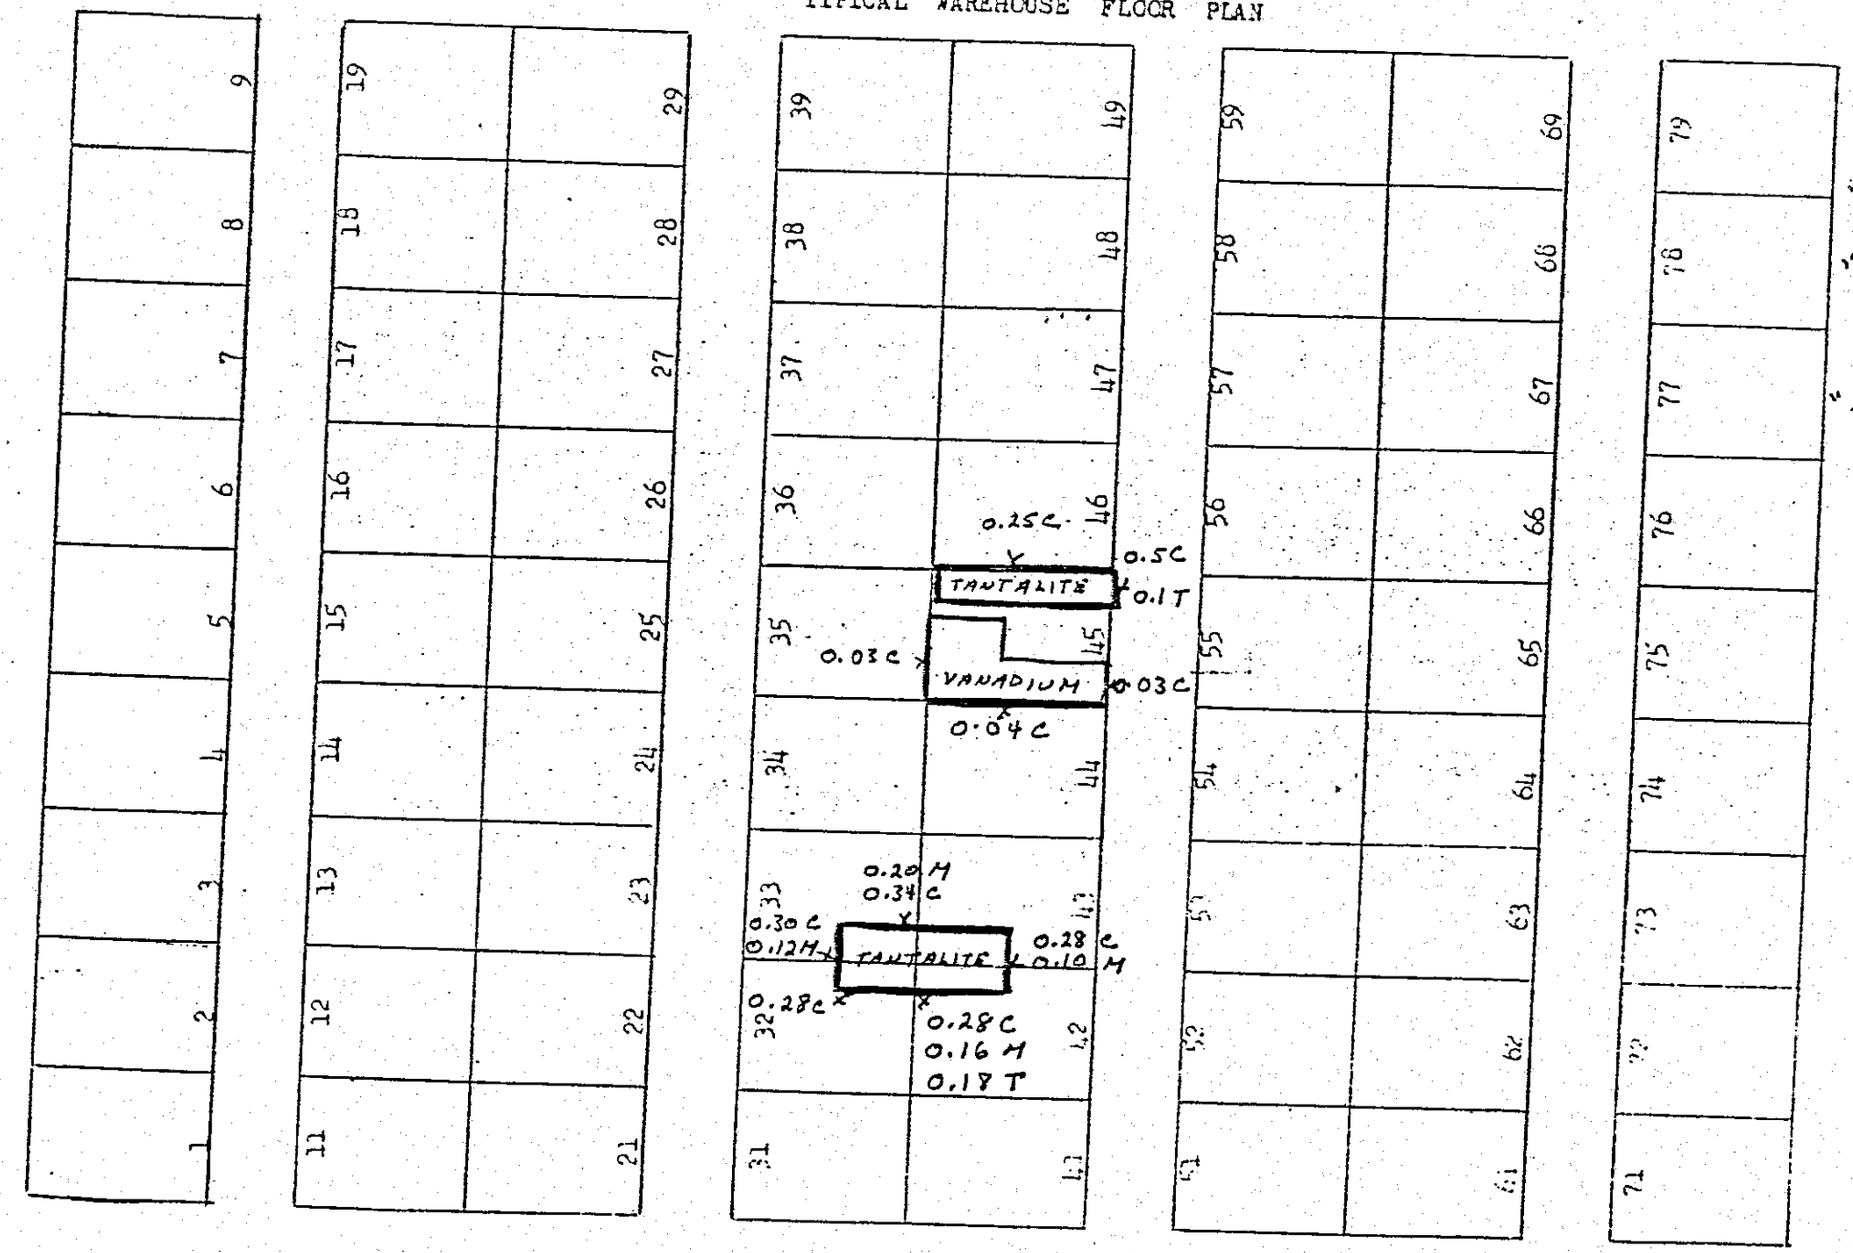

ALL READINGS ARE IN MR/

"C" IS A CONTACT READIN

"M" IS A READING 1 METER FROM THE MATERIAL AT WAIST LEVEL.

"T" IS A READING 1 METER ABOVE THE MATERIAL.

1 AUG 89

GSA-FSS CABAD DEPOT
NEW HAVEN, IN 46774

WHSE 215 SECTION 2

TYPICAL WAREHOUSE FLOOR PLAN

COMMODITY SOFT TO

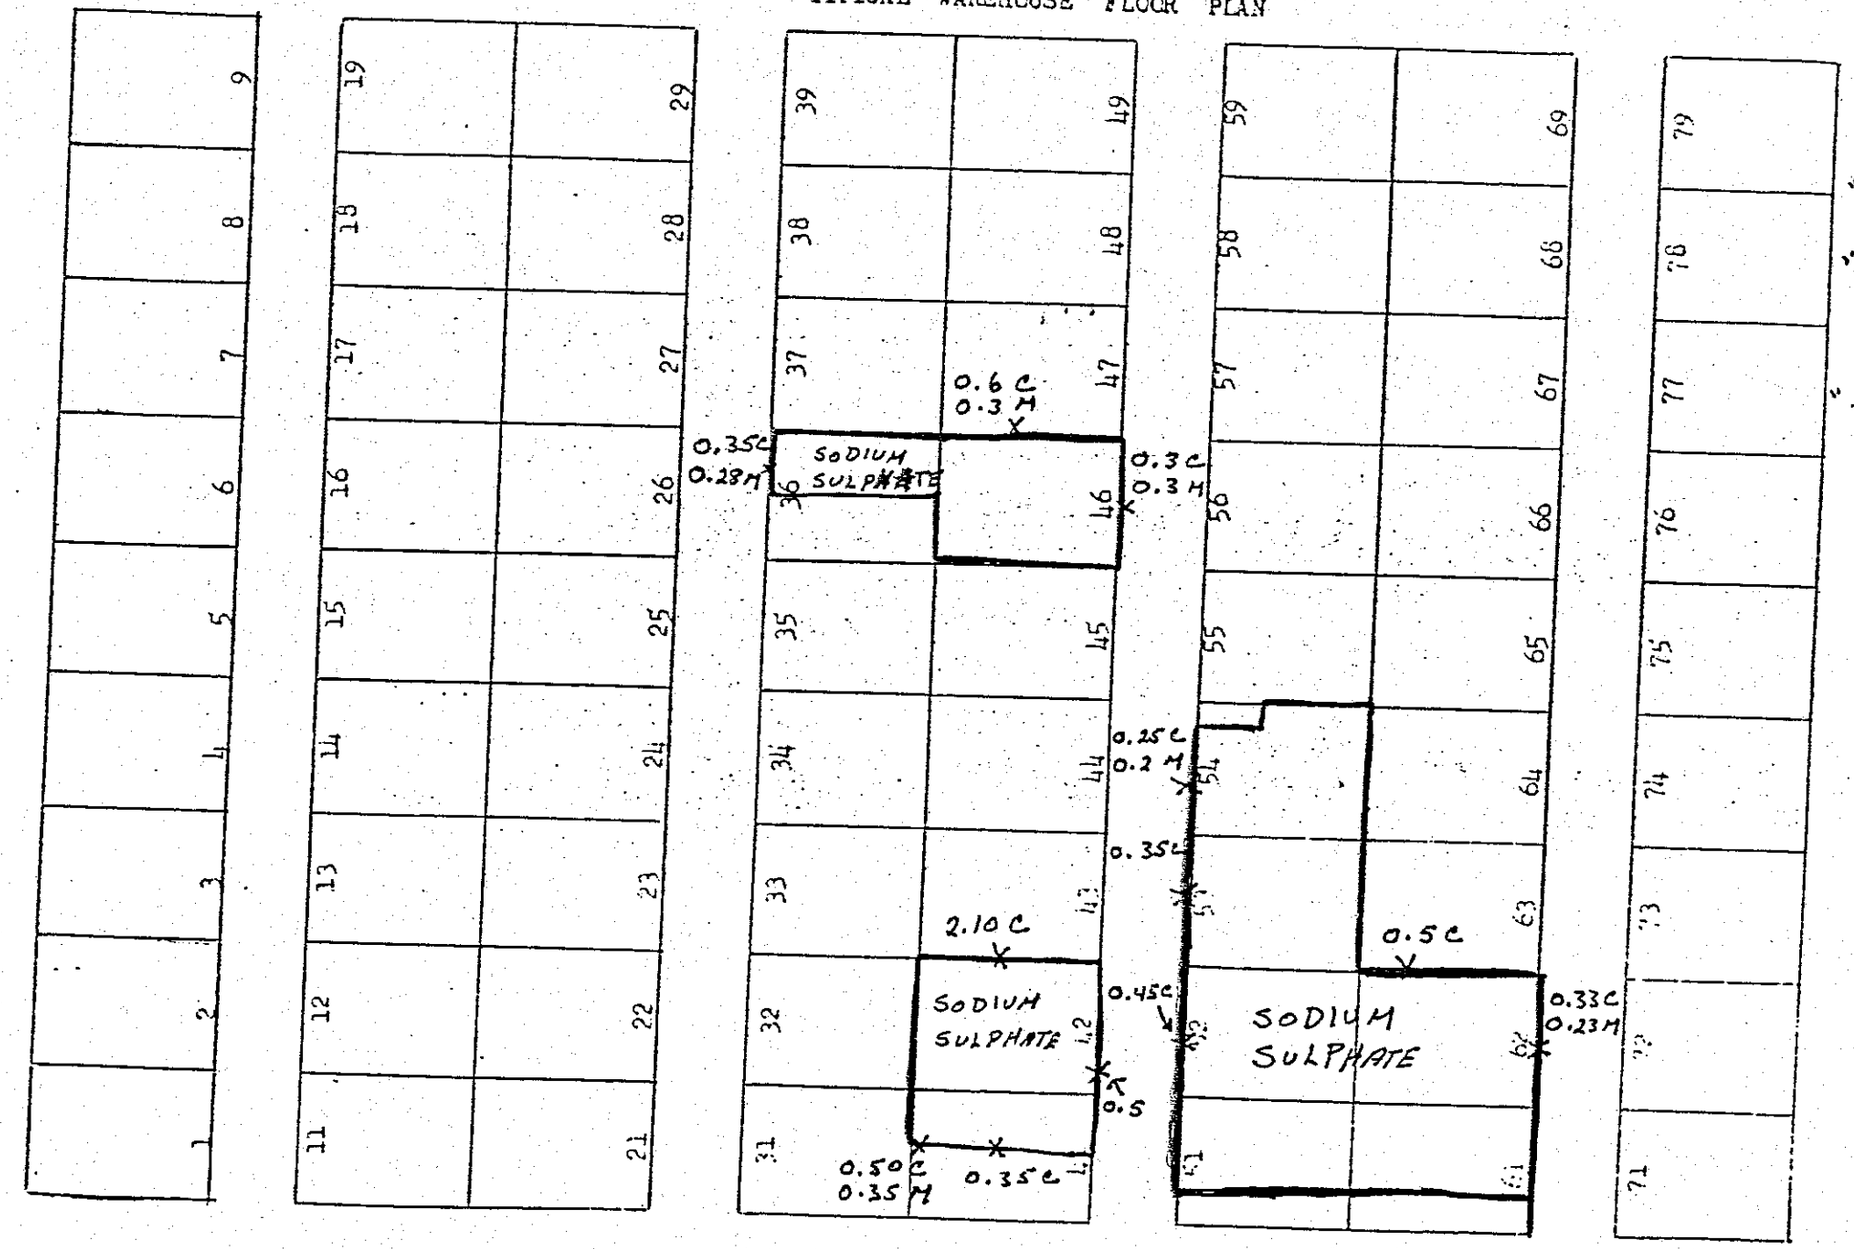

ALL READINGS ARE IN M

"C" IS A CONTACT READIN

"M" IS A READING 1 METER FROM THE MATERIAL AT WAIST LEVEL.

"T" IS A READING 1 METER ABOVE THE MATERIAL.

1 AUG 89

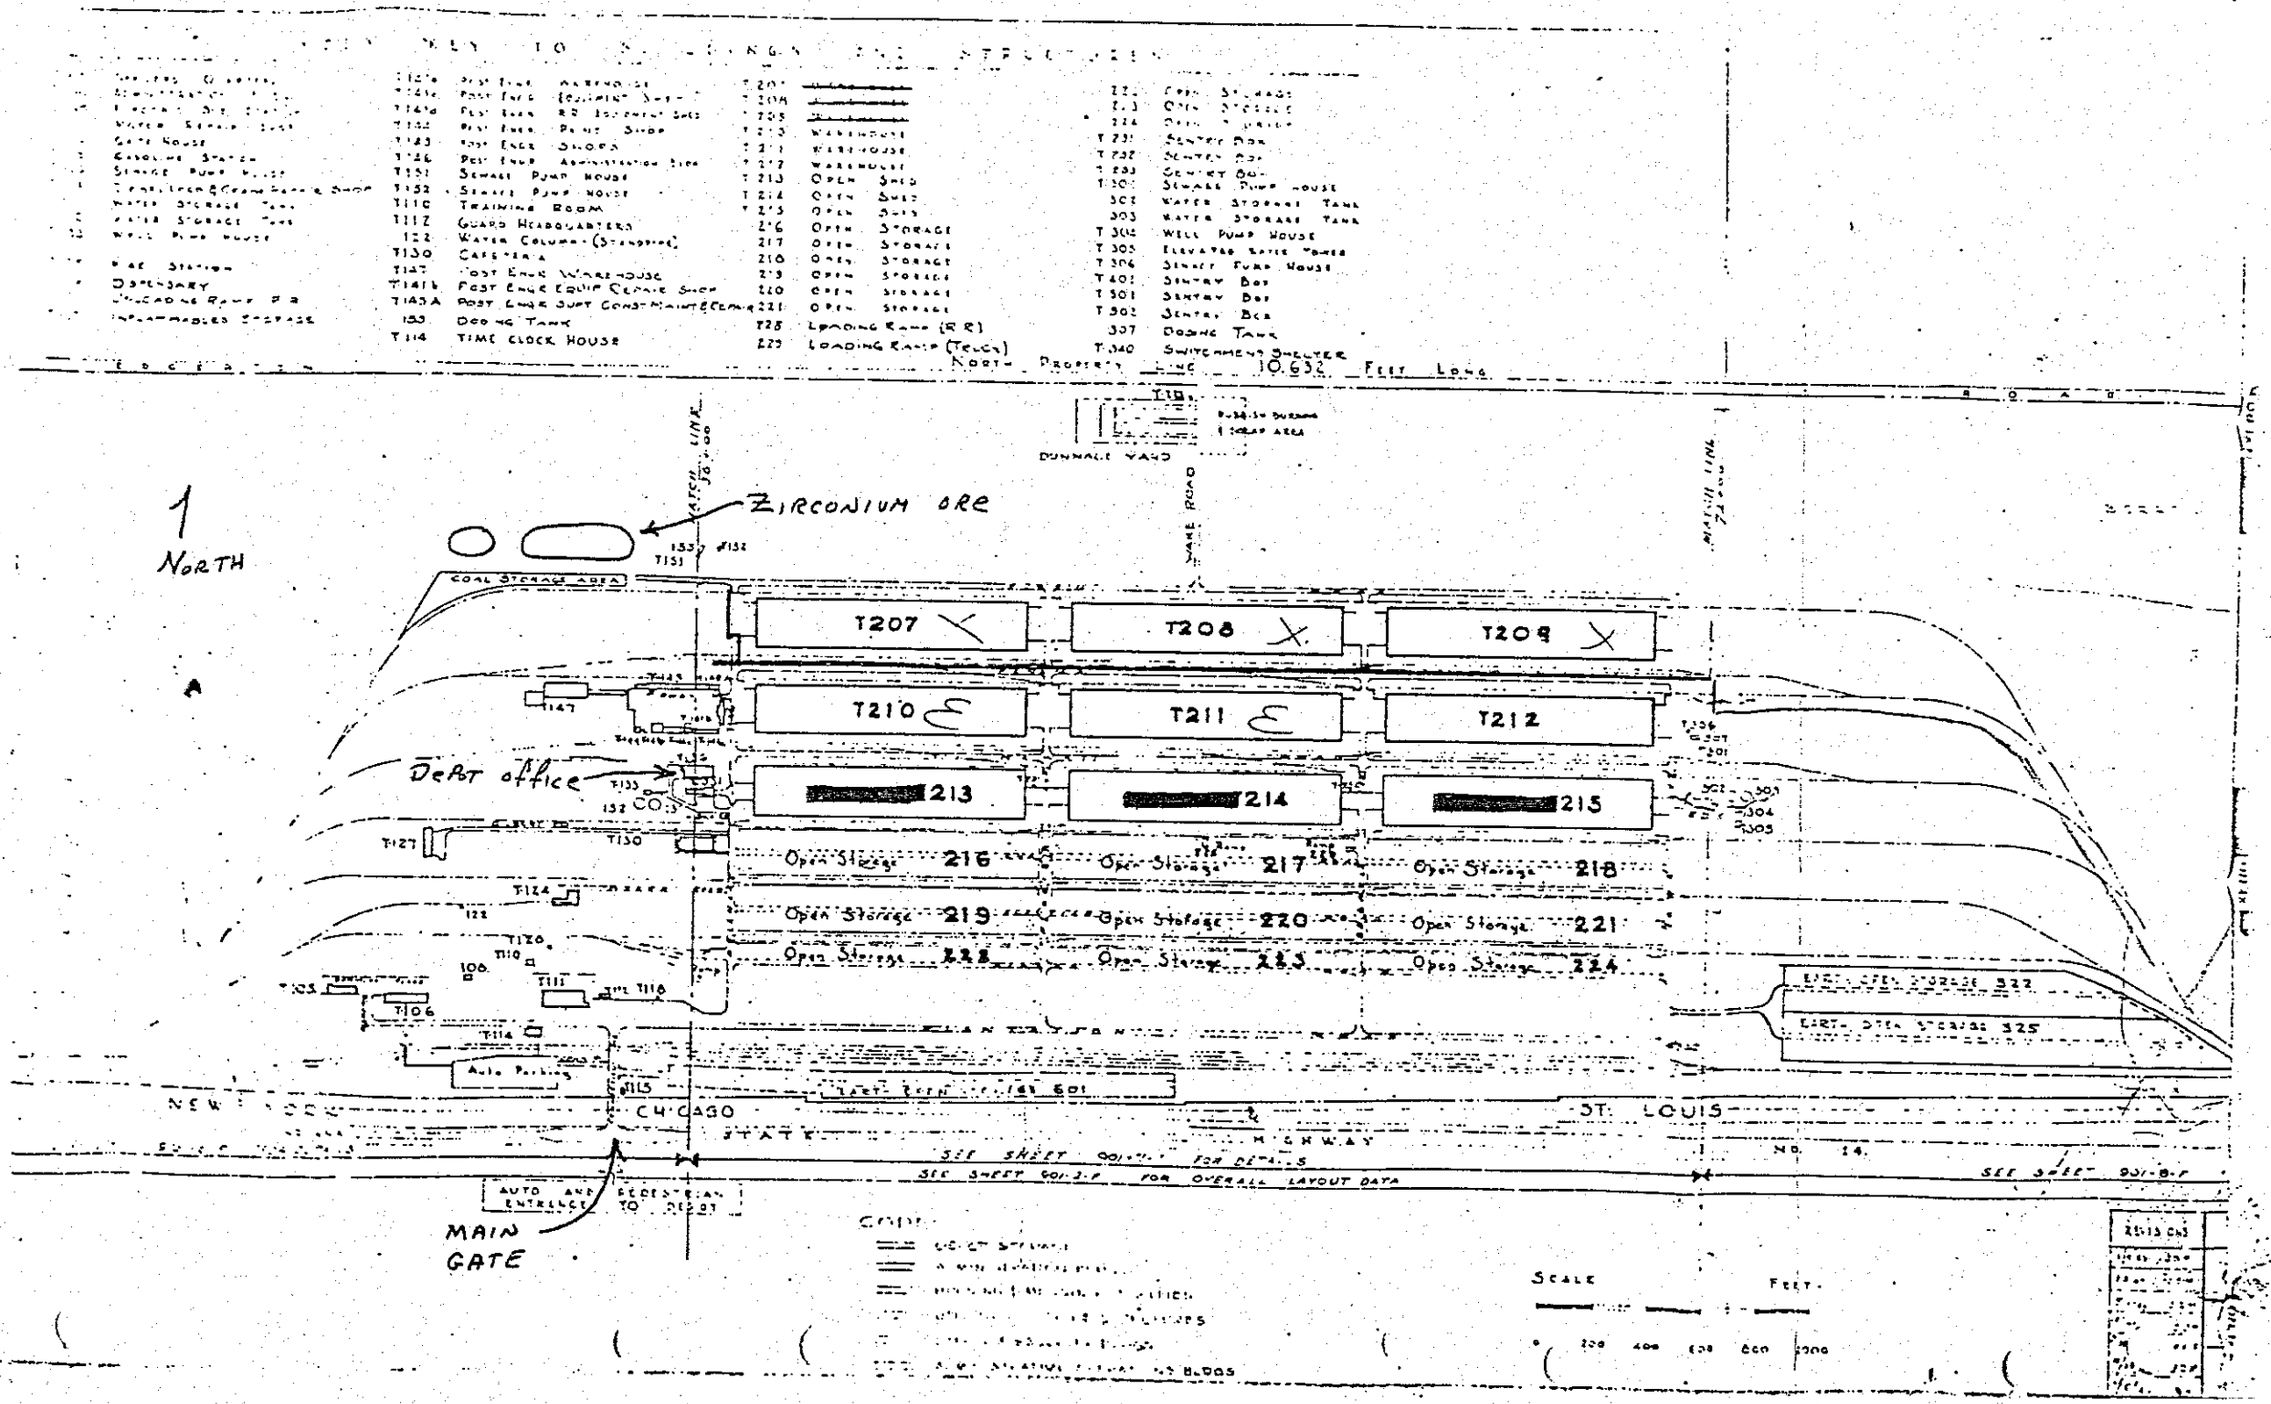

KEY TO BUILDINGS AND STRUCTURES
Gate House
Gasoline Station
Sewage Pump House
Water Storage Tank
Water Storage Tank
Well Pump House
Fire Station
Dispensary
Unloading Ramp R R
Inflammables Storage
T141a Post Engr Warehouse
T141b Post Engr Equipment Shop
T141d Post Engr R R Equipment Shop
T142 Post Engr Paint Shop
T143 Post Engr Shops
T146 Post Engr Administration Bldg
T151 Sewage Pump House
T152 Sewage Pump House
T110 Training Room
T112 Guard Headquarters
122 Water Column (Standpipe)
T130 Cafeteria
T147 Post Engr Warehouse
T141b Post Engr Equip Repair Shop
T143A Post Engr Supt Const Maint & Repair
153 Dosing Tank
T114 Time Clock House
T207 Warehouse
T208 Warehouse
T209 Warehouse
T210 Warehouse
T211 Warehouse
T212 Warehouse
T213 Open Shed
T214 Open Shed
T215 Open Shed
216 Open Storage
217 Open Storage
218 Open Storage
219 Open Storage
220 Open Storage
221 Open Storage
228 Loading Ramp (R R)
229 Loading Ramp (Truck)
222 Open Storage
223 Open Storage
224 Open Storage
T231 Sentry Box
T232 Sentry Box
T233 Sentry Box
T300 Sewage Pump House
302 Water Storage Tank
303 Water Storage Tank
T304 Well Pump House
T305 Elevated Water Tower
T306 Sewage Pump House
T401 Sentry Box
T501 Sentry Box
T502 Sentry Box
307 Dosing Tank
T340 Switchment Shelter
North Property Line 10,632 Feet Long
Dunnage Yard
Ware Road
Match Line
Zirconium Ore
North
Coal Storage Area
T207
T208
T209
T210
T211
T212
Depot office
213
214
215
Open Storage 216
Open Storage 217
Open Storage 218
Open Storage 219
Open Storage 220
Open Storage 221
Open Storage 222
Open Storage 223
Open Storage 224
Earth Open Storage 322
Earth Open Storage 325
Auto Parking
Earth Open Storage 601
New York
Chicago
St. Louis
State Highway No. 14
See Sheet 901-7-F for Details
See Sheet 901-2-F for Overall Layout Data
See Sheet 901-8-F
Auto and Pedestrian Entrance to Depot
Main Gate
Scale
Feet
0 200 400 600 800 1000