LRM-208-2

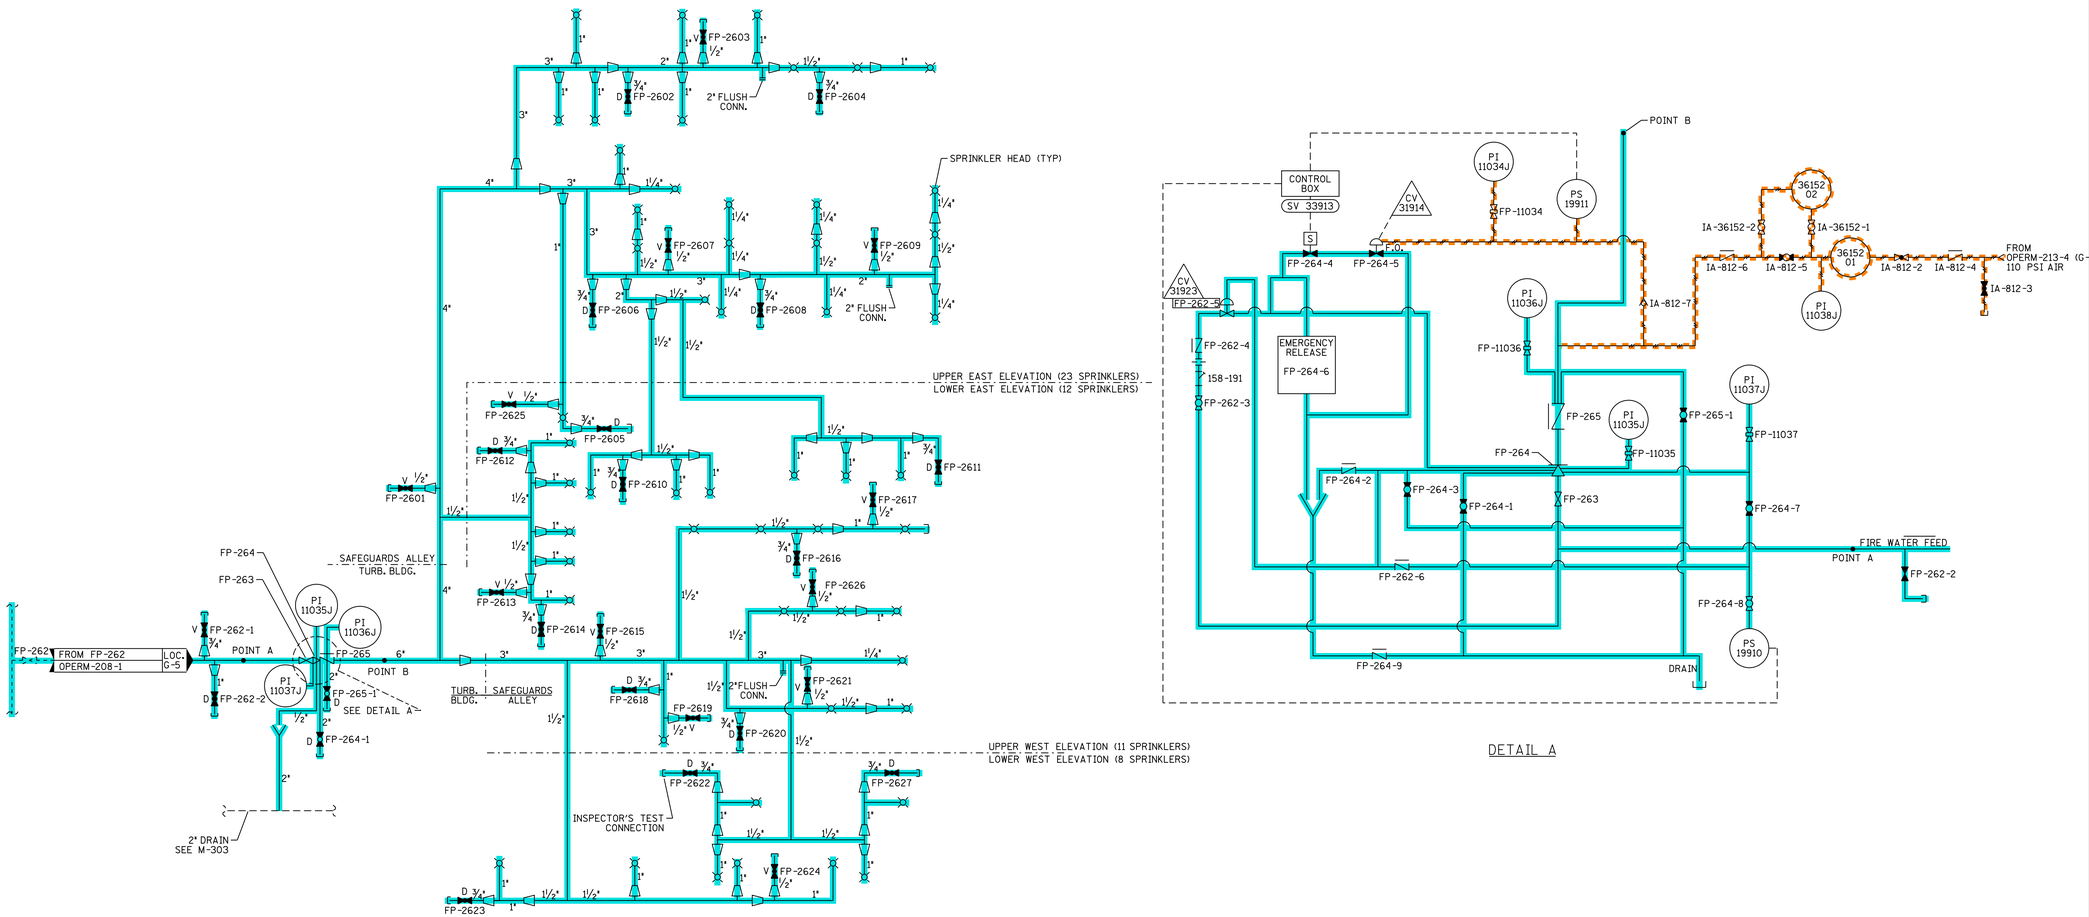

DETAIL A

REFERENCE:
- PIPING
- ELECTRICAL
- INSTRUMENT AIR

REVISION

DOMINION ENERGY KEWAUNEE, INC.
KEWAUNEE POWER STATION

LICENSE RENEWAL DRAWING
FIRE PROTECTION SYSTEM

CADD	APPROVED	DRAWN JSW 03/28/07	DWG. No. LRM-208-2	REV. 0
	REVIEWED	SCALE		

LICENSE RENEWAL DRAWING LEGEND
- Ø8/FP FIRE PROTECTION
- Ø1/AS STATION AND INSTRUMENT AIR
- IN SCOPE FOR LR PER 10CFR 54.4 (a)(2)
- IN SCOPE FOR LR PER 10CFR 54.4 (a)(1) 10CFR 54.4 (a)(3)

REFERENCED PER MASTER DRAWING	REV
OPERM-208-2	A

REV 'A' PER LAST UPDATE

jeffral 22-JUL-2008 18:49 LRM-208-2.LRM