LRM-213-8

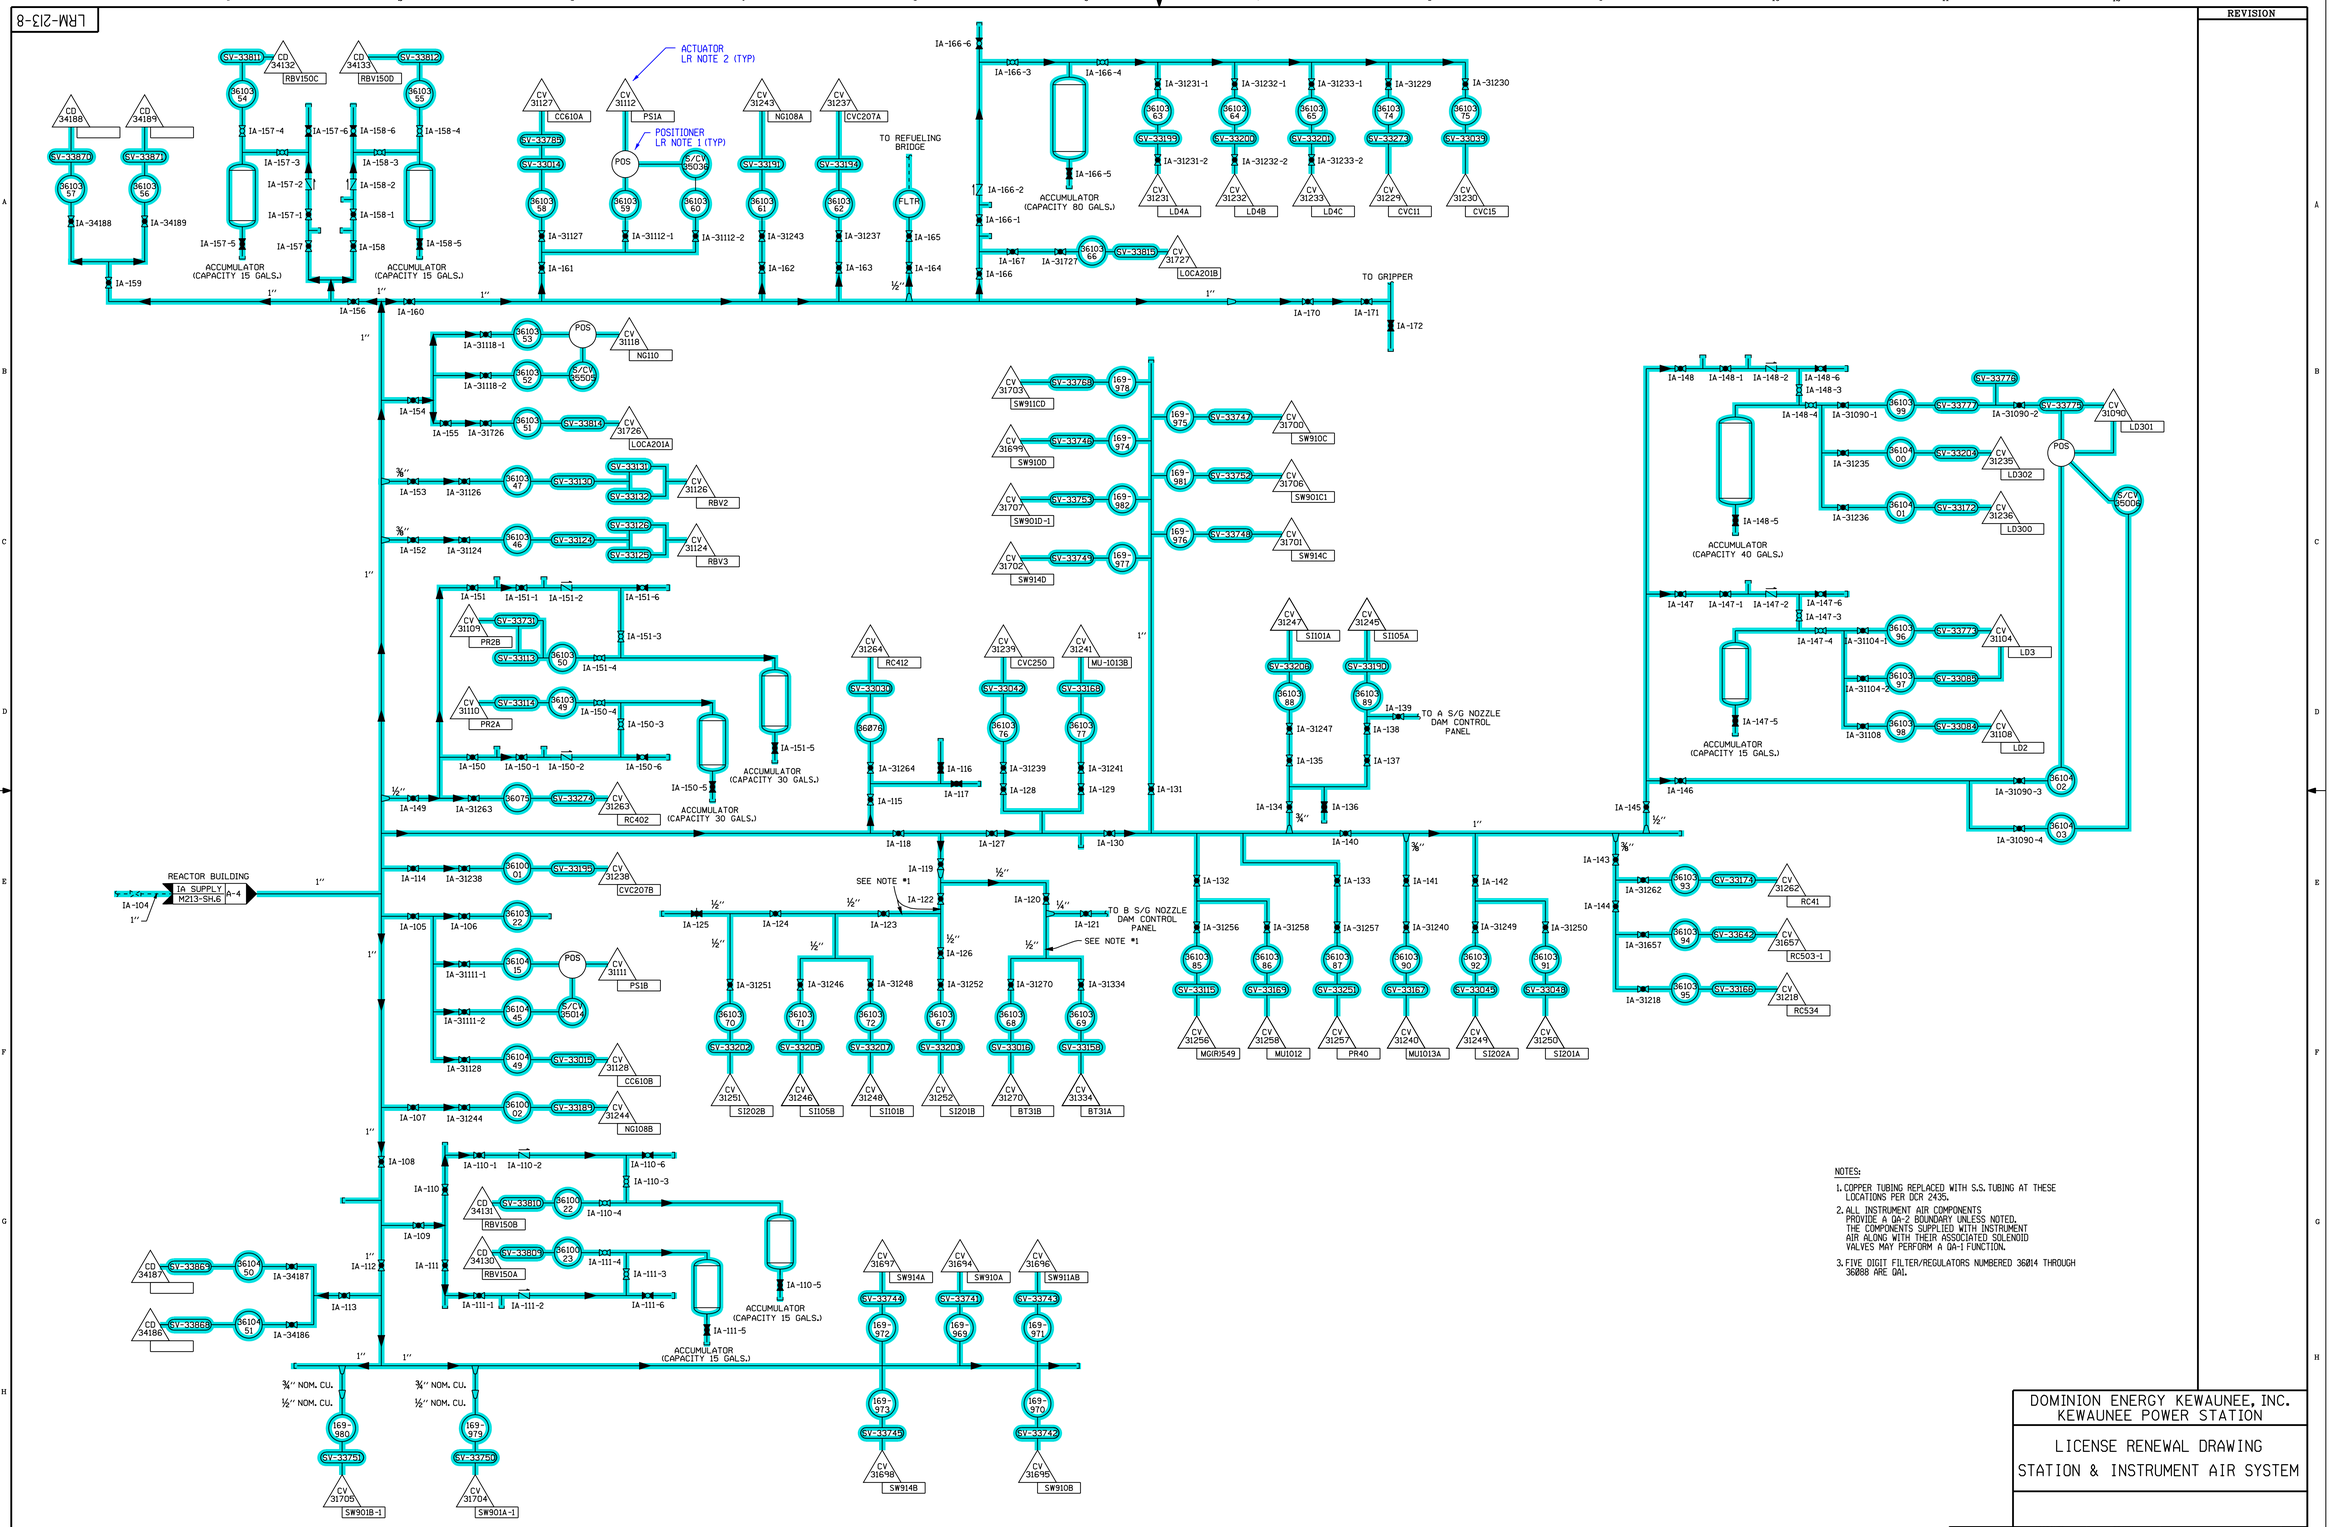

NOTES:

1. COPPER TUBING REPLACED WITH S.S. TUBING AT THESE LOCATIONS PER DCR 2435.
2. ALL INSTRUMENT AIR COMPONENTS PROVIDE A QA-2 BOUNDARY UNLESS NOTED. THE COMPONENTS SUPPLIED WITH INSTRUMENT AIR ALONG WITH THEIR ASSOCIATED SOLENOID VALVES MAY PERFORM A QA-1 FUNCTION.
3. FIVE DIGIT FILTER/REGULATORS NUMBERED 36014 THROUGH 36088 ARE QA1.

REVISION

LR NOTES:

1. POSITIONERS ARE CONSIDERED PART OF THE ACTUATORS WHICH ARE TREATED AS "ACTIVE" COMPONENTS AND THEREFORE DO NOT REQUIRE AGING MANAGEMENT REVIEW.
2. ACTUATORS ARE DESIGNATED BY A "CV" IN THE EQUIPMENT NUMBER.
3. THE INSTRUMENT AIR TUBING HAS BEEN CONSERVATIVELY INCLUDED IN SCOPE UP TO THE AIR-OPERATED VALVES AND DAMPERS SHOWN ON THIS DRAWING. REFER TO THE APPLICABLE LR DRAWING FOR THE SYSTEMS IN WHICH THE VALVES AND DAMPERS ARE LOCATED, TO DETERMINE WHICH ONES ARE INCLUDED IN SCOPE.

LICENSE RENEWAL DRAWING LEGEND

Ø1/AS STATION AND INSTRUMENT AIR

IN SCOPE FOR LR PER 10CFR 54.4 (a)(2)

IN SCOPE FOR LR PER 10CFR 54.4 (a)(1) 10CFR 54.4 (a)(3)

DOMINION ENERGY KEWAUNEE, INC.
KEWAUNEE POWER STATION

LICENSE RENEWAL DRAWING
STATION & INSTRUMENT AIR SYSTEM

CADD	APPROVED	DRAWN JSW 08/14/06	DWG. No.	REV.
	REVIEWED	SCALE	LRM-213-8	0

REFERENCED PER MASTER DRAWING: OPERM-213-8 | REV F

REV "F" PER LAST UPDATE