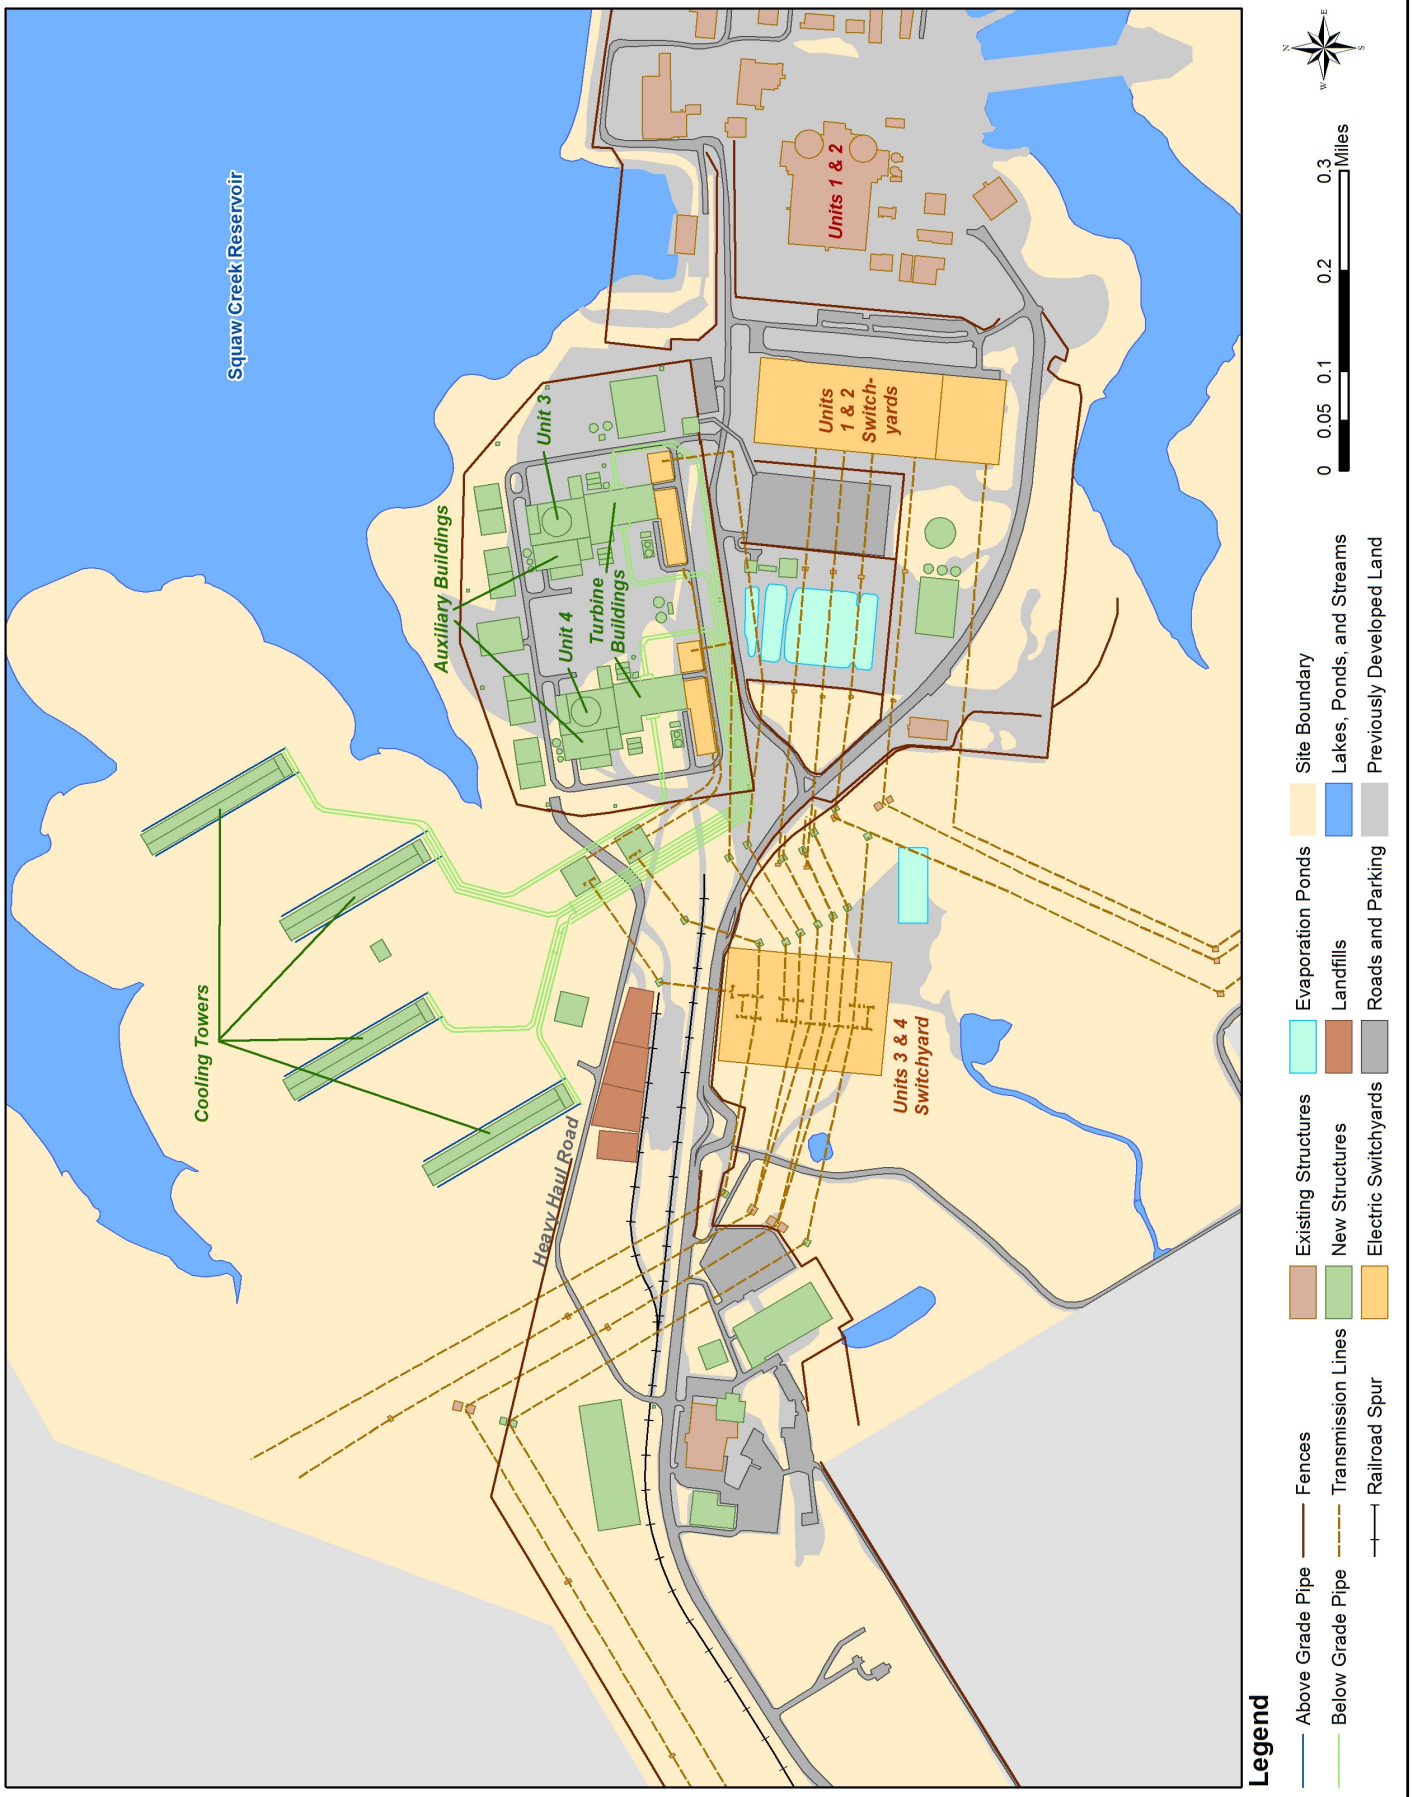

Site Plot Plan
FIGURE 2.1-1 Rev 0

COMANCHE PEAK NUCLEAR POWER PLANT
UNITS 3 AND 4