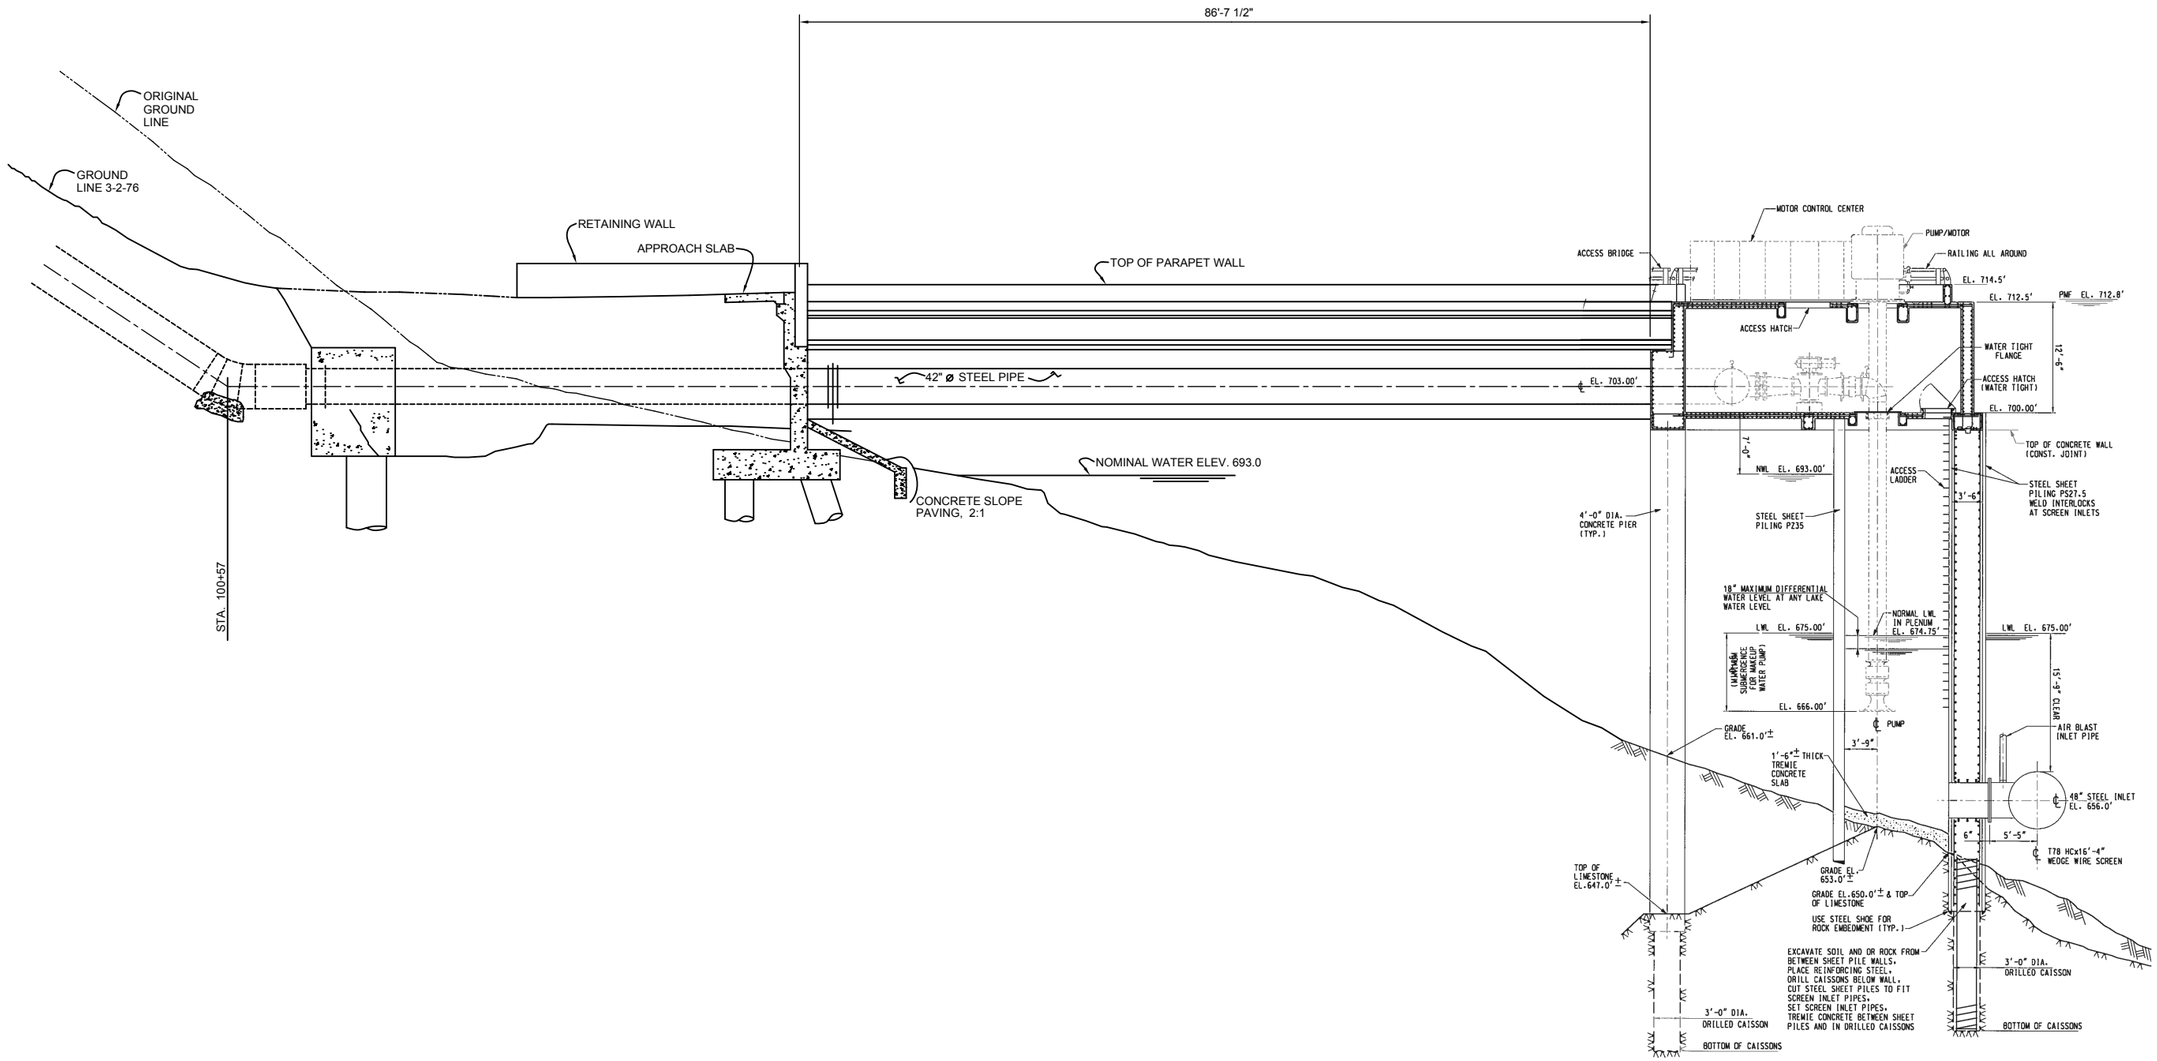

COMANCHE PEAK NUCLEAR POWER PLANT
UNITS 3 AND 4

Make-Up Pump Station
FIGURE 3.4-2

Rev 0