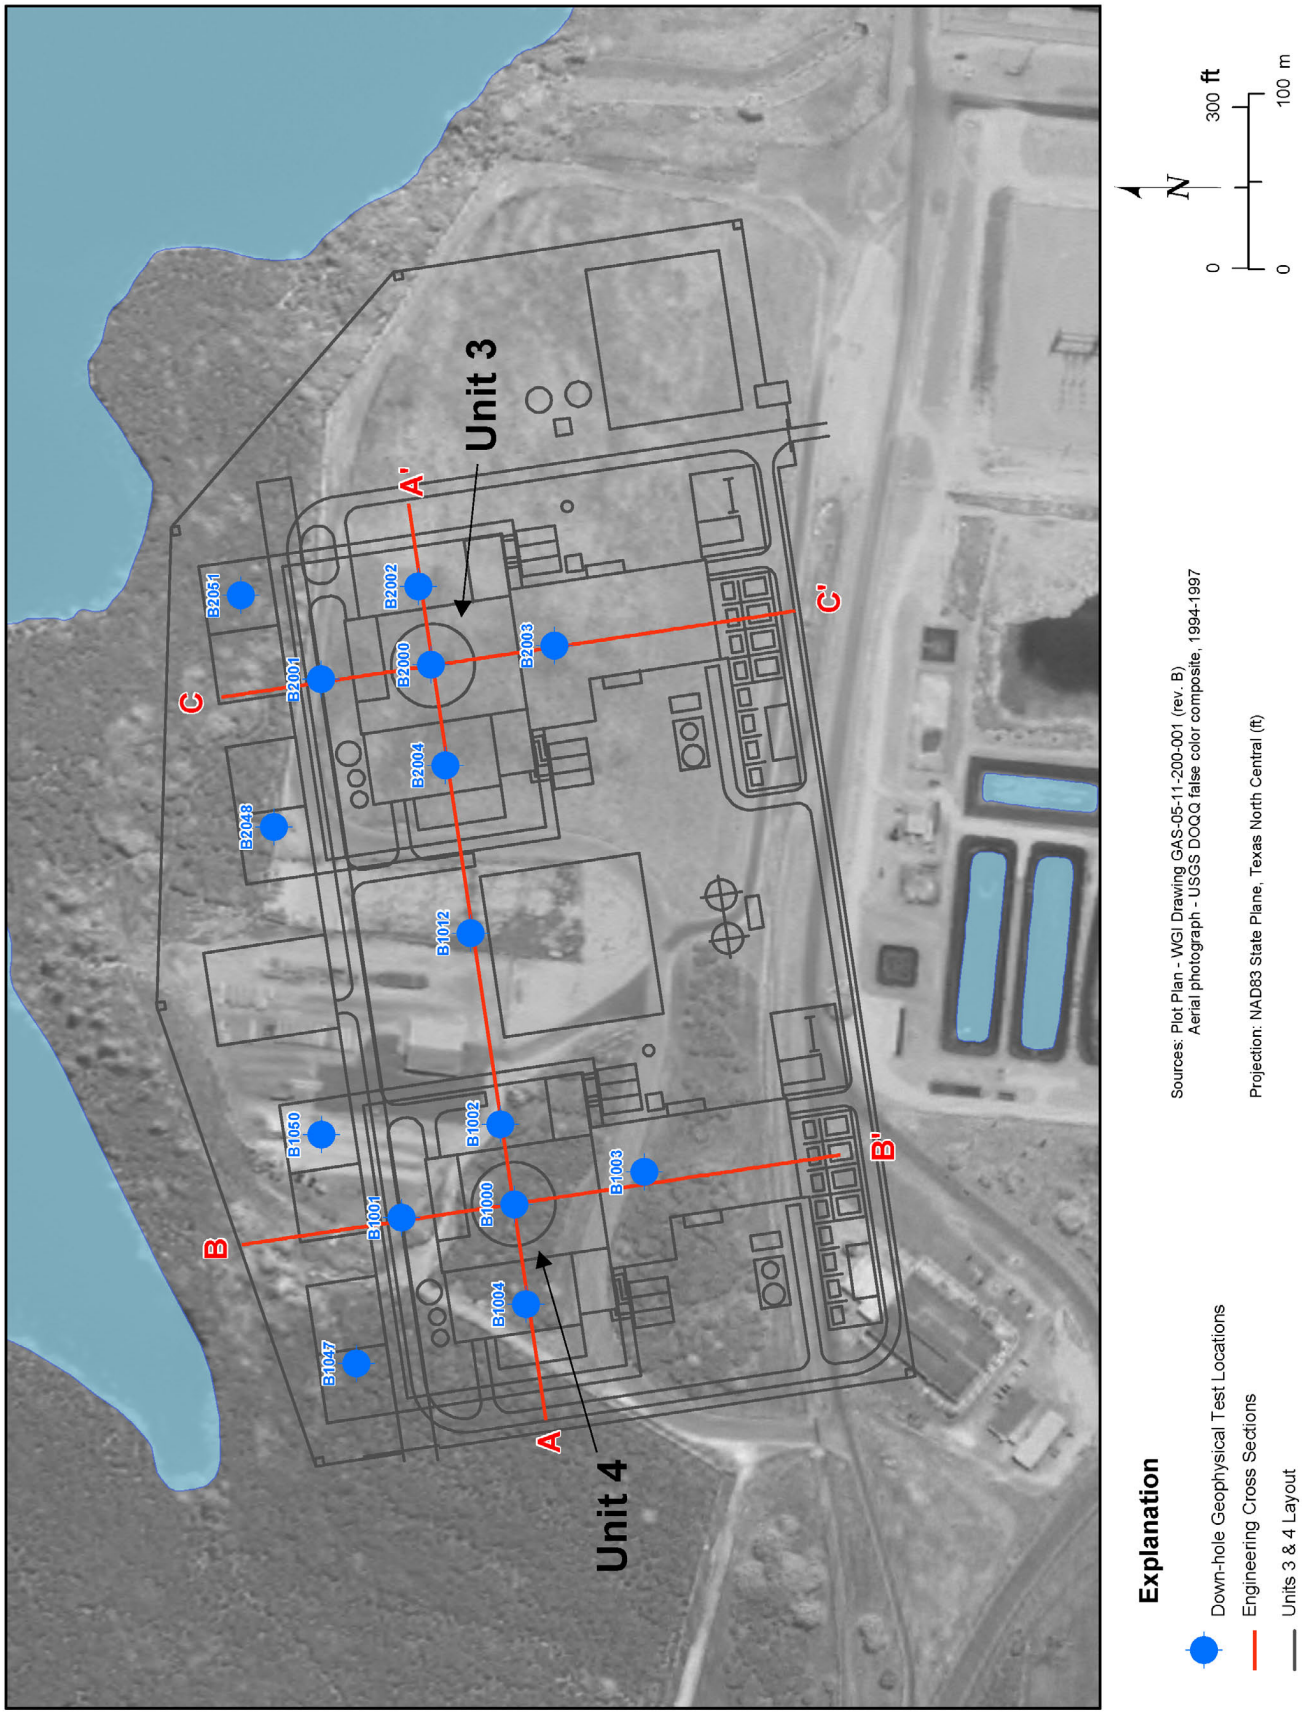

Suspension Log Borings and Engineering Cross Section Locations

FIGURE 2.5.4-203

Rev 0

COMANCHE PEAK NUCLEAR POWER PLANT
UNITS 3 AND 4