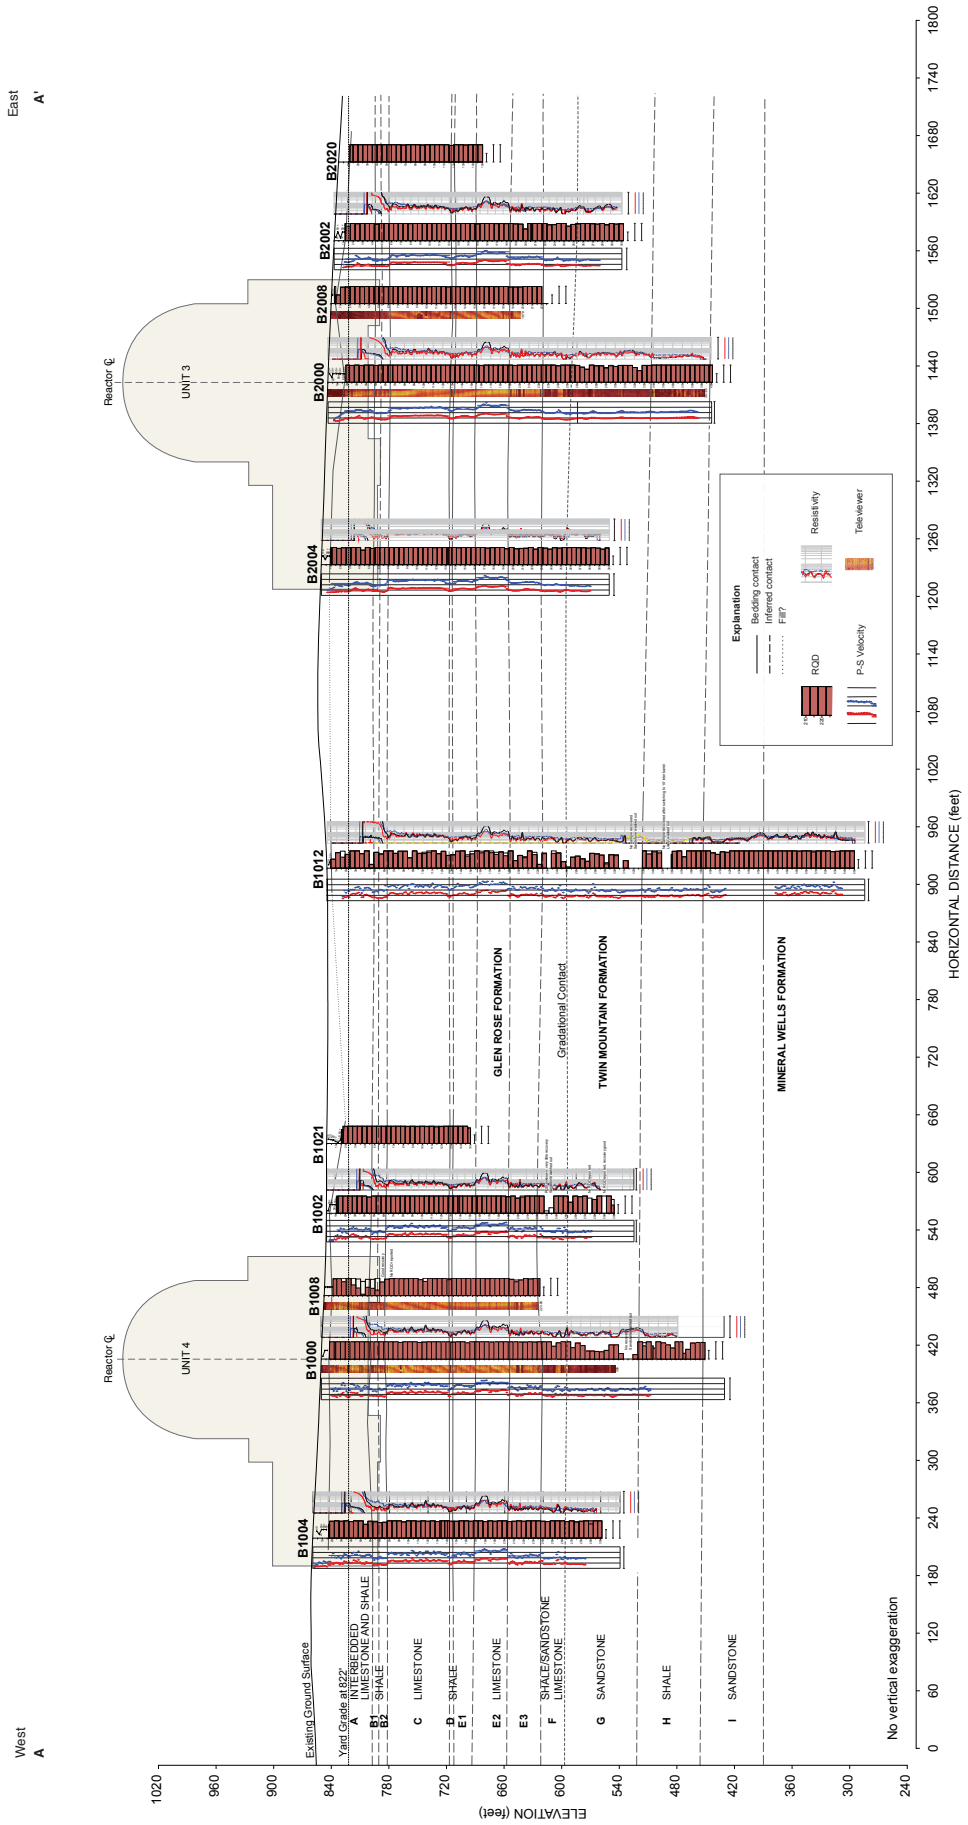

Engineering Cross Section A–A'
FIGURE 2.5.4-209

Rev 0

COMANCHE PEAK NUCLEAR POWER PLANT
UNITS 3 AND 4