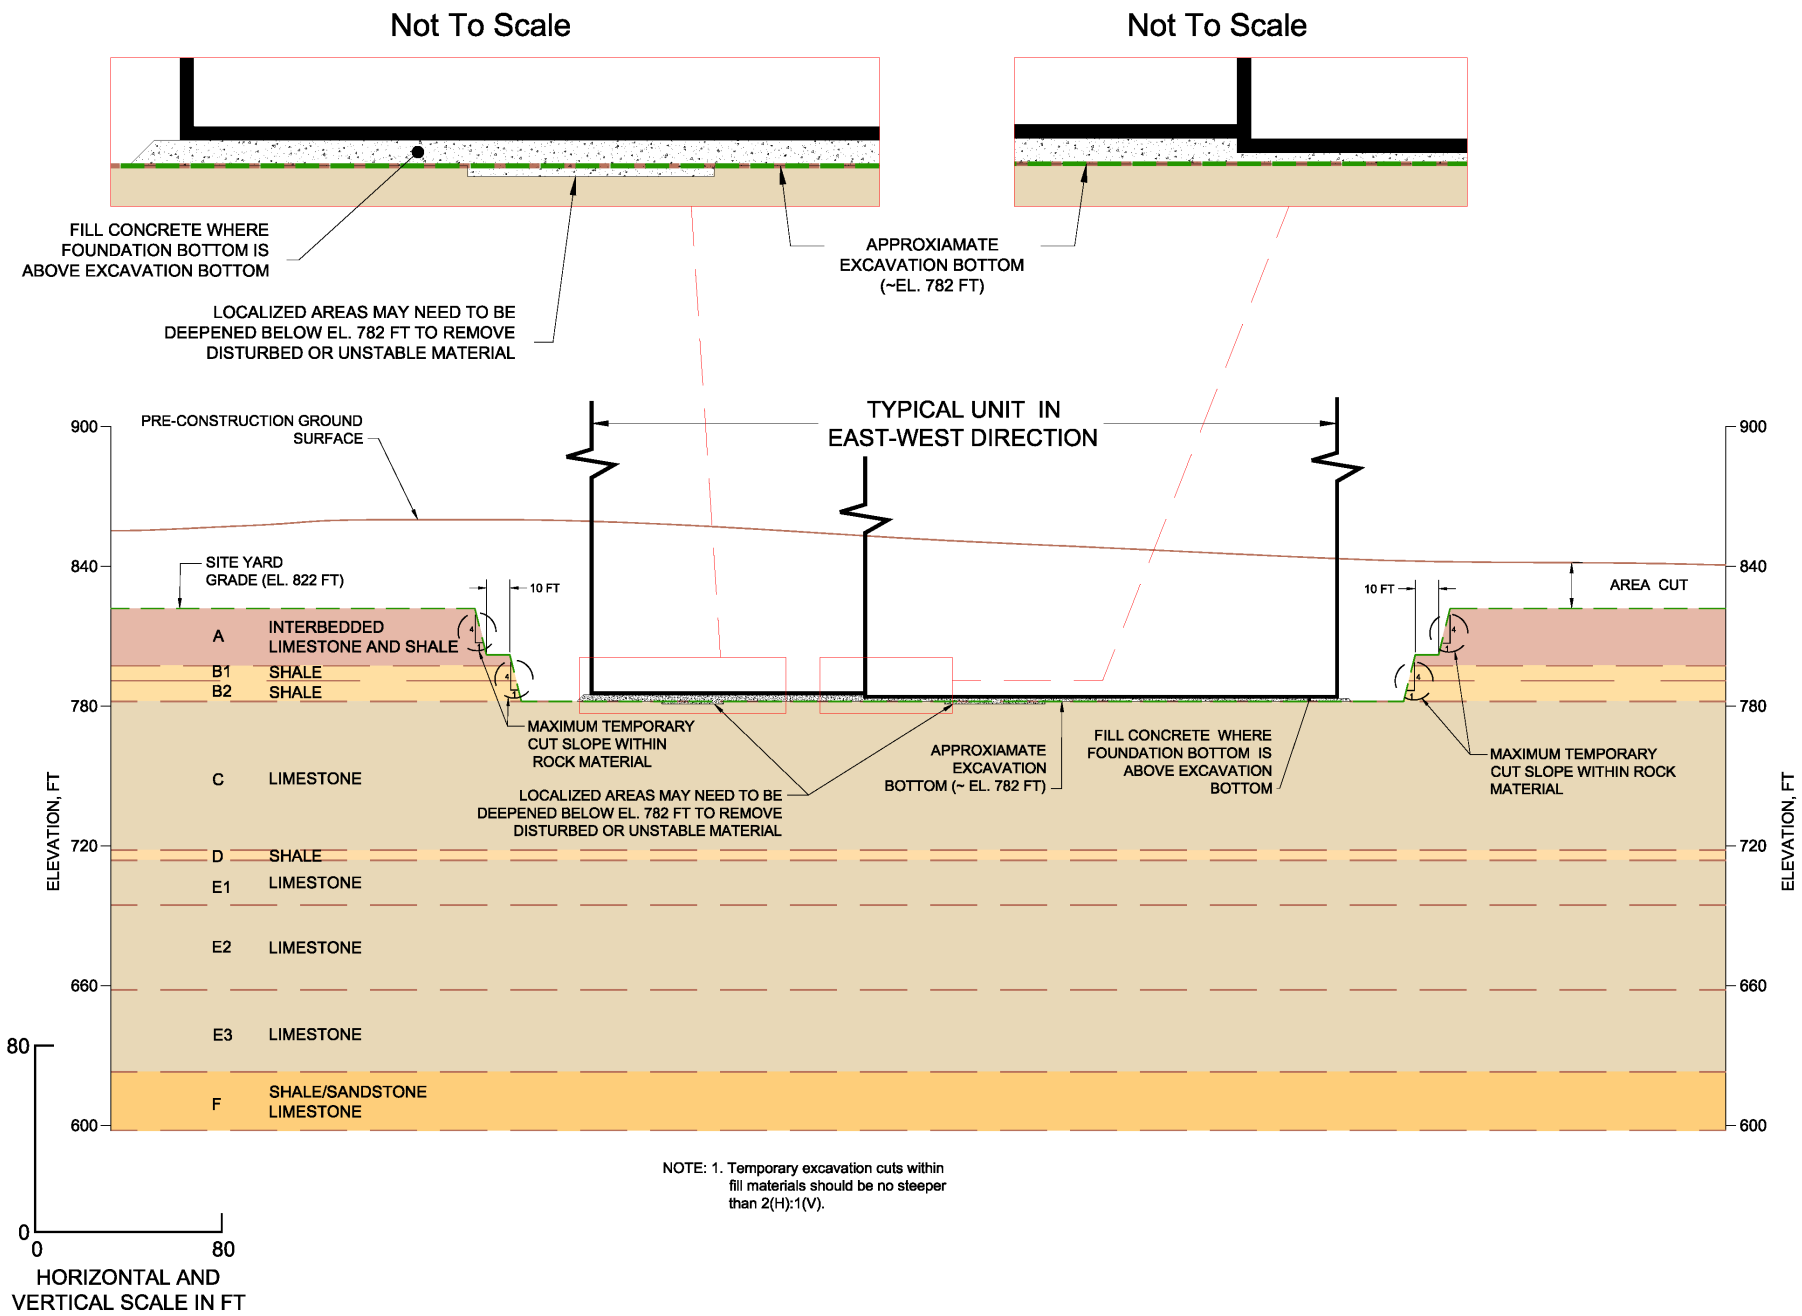

NOTE: 1. Temporary excavation cuts within fill materials should be no steeper than 2(H):1(V).

General Excavation Profile
FIGURE 2.5.4-217

Rev 0

COMANCHE PEAK NUCLEAR POWER PLANT
UNITS 3 AND 4