Site Grading Map
FIGURE 2.5.5-204

Rev 0

COMANCHE PEAK NUCLEAR POWER PLANT
UNITS 3 AND 4

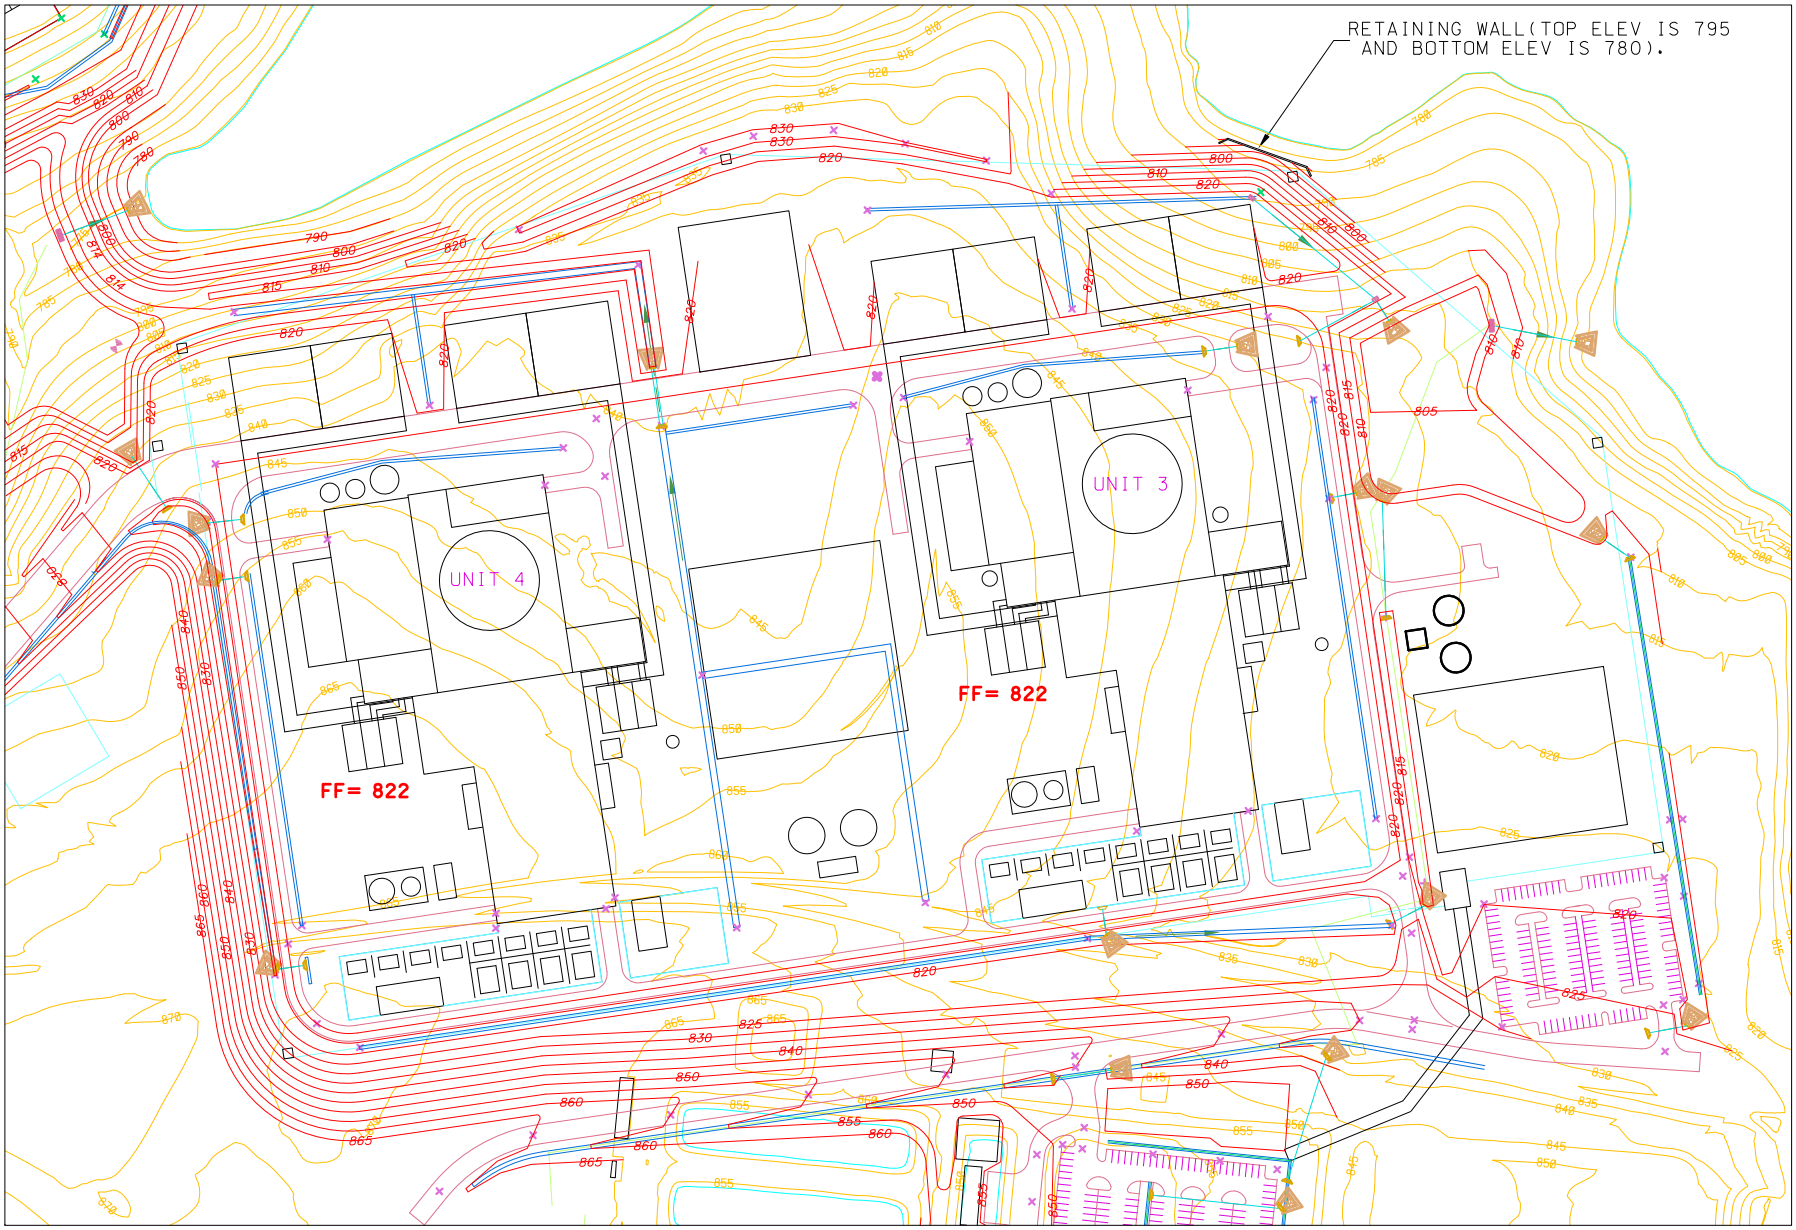

MAP SOURCE: WG1 (2008), GRADING AND DRAINAGE PLAN, DRAWING NO. CVL-12-11-101-001 Rev D.

LEGEND

995 — Pre-construction ground surface elevation contour in feet

995 — Post -construction ground surface elevation contour in feet

NORTH

0 300

FEET