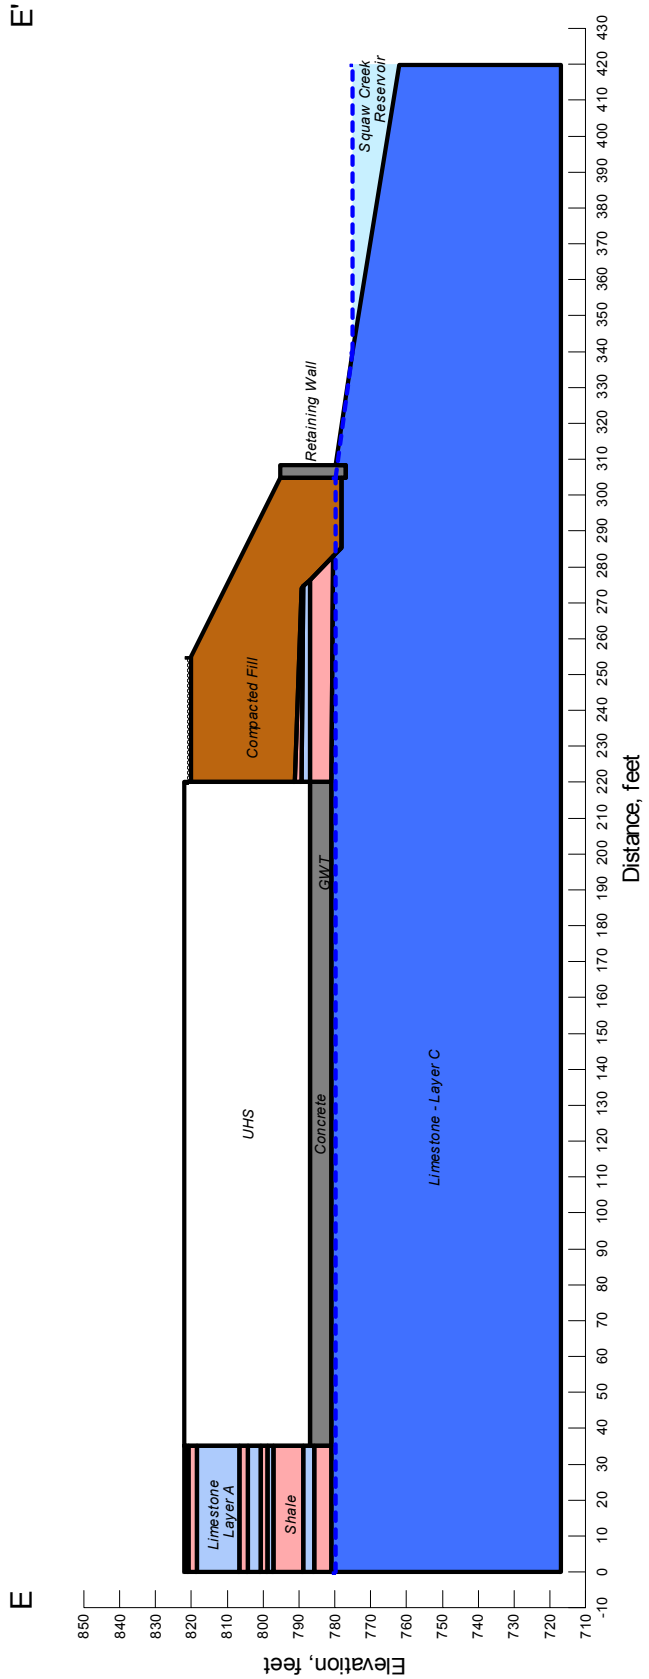

Post-Construction Cross Section E-E'
FIGURE 2.5.5-206 Rev 0

COMANCHE PEAK NUCLEAR POWER PLANT
UNITS 3 AND 4