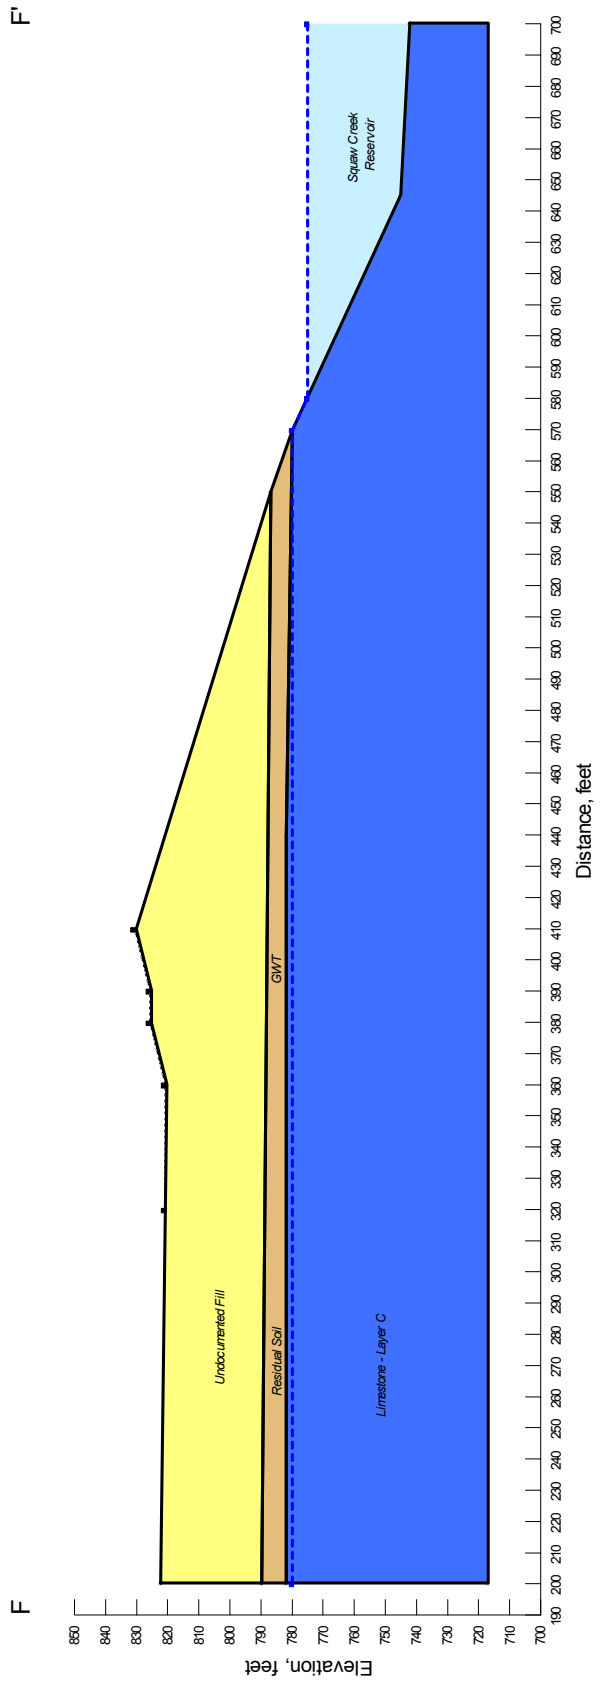

Post-Construction Cross Section F-F'
FIGURE 2.5.5-208 Rev 0

COMANCHE PEAK NUCLEAR POWER PLANT
UNITS 3 AND 4