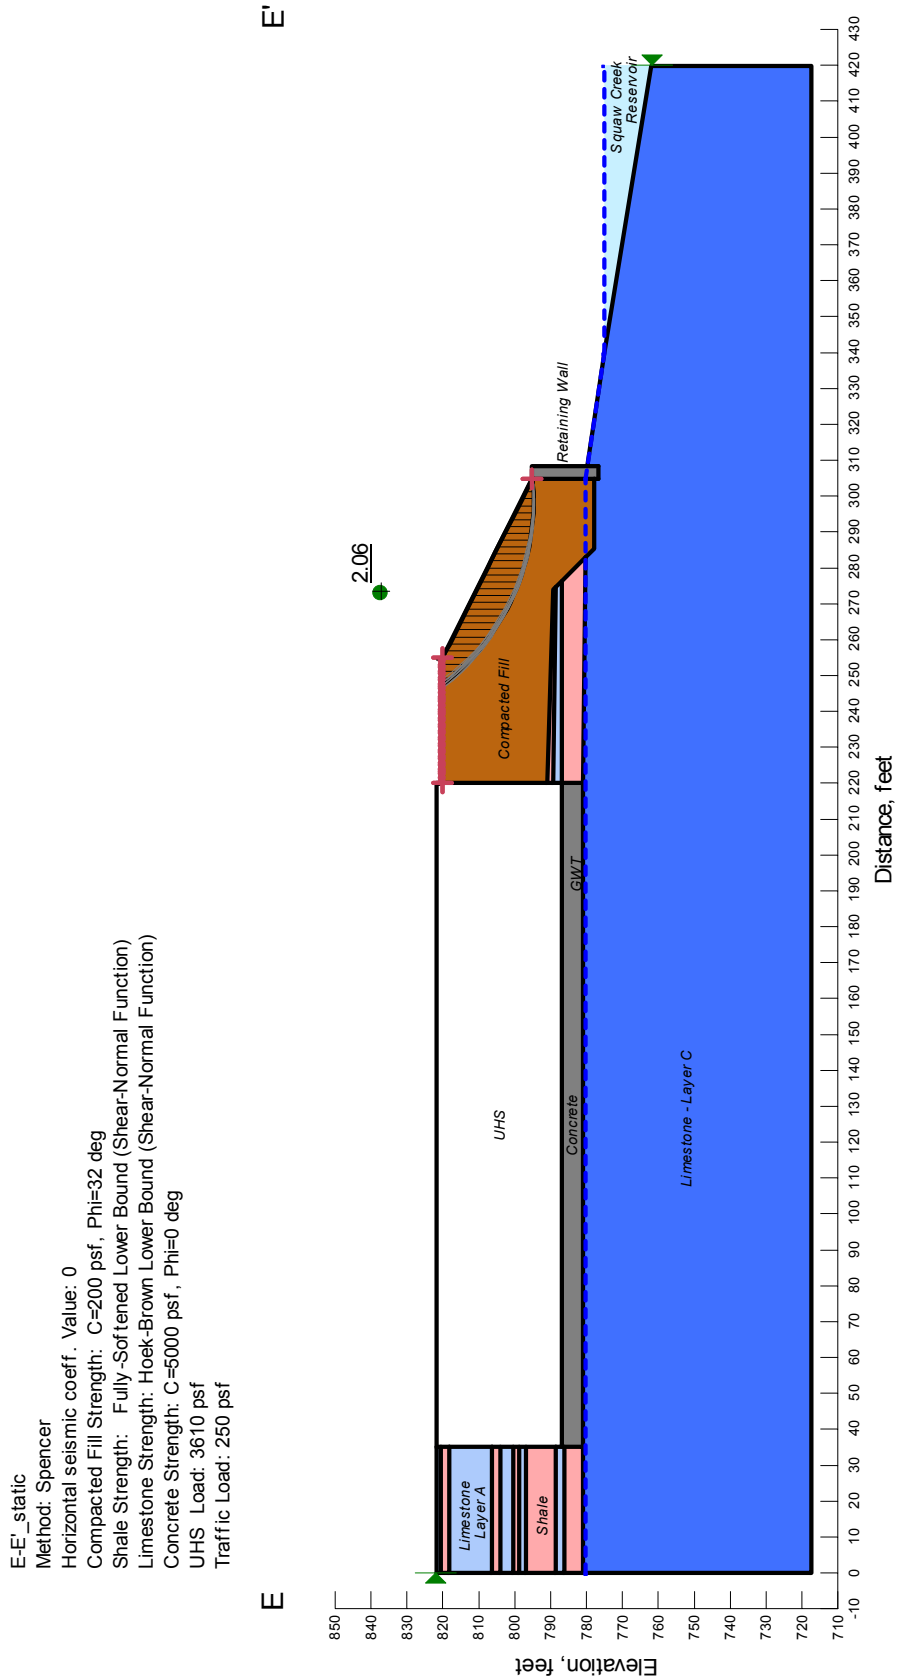

Static Stability Analysis- Cross Section E-E'
FIGURE 2.5.5-210 Rev 0

COMANCHE PEAK NUCLEAR POWER PLANT
UNITS 3 AND 4