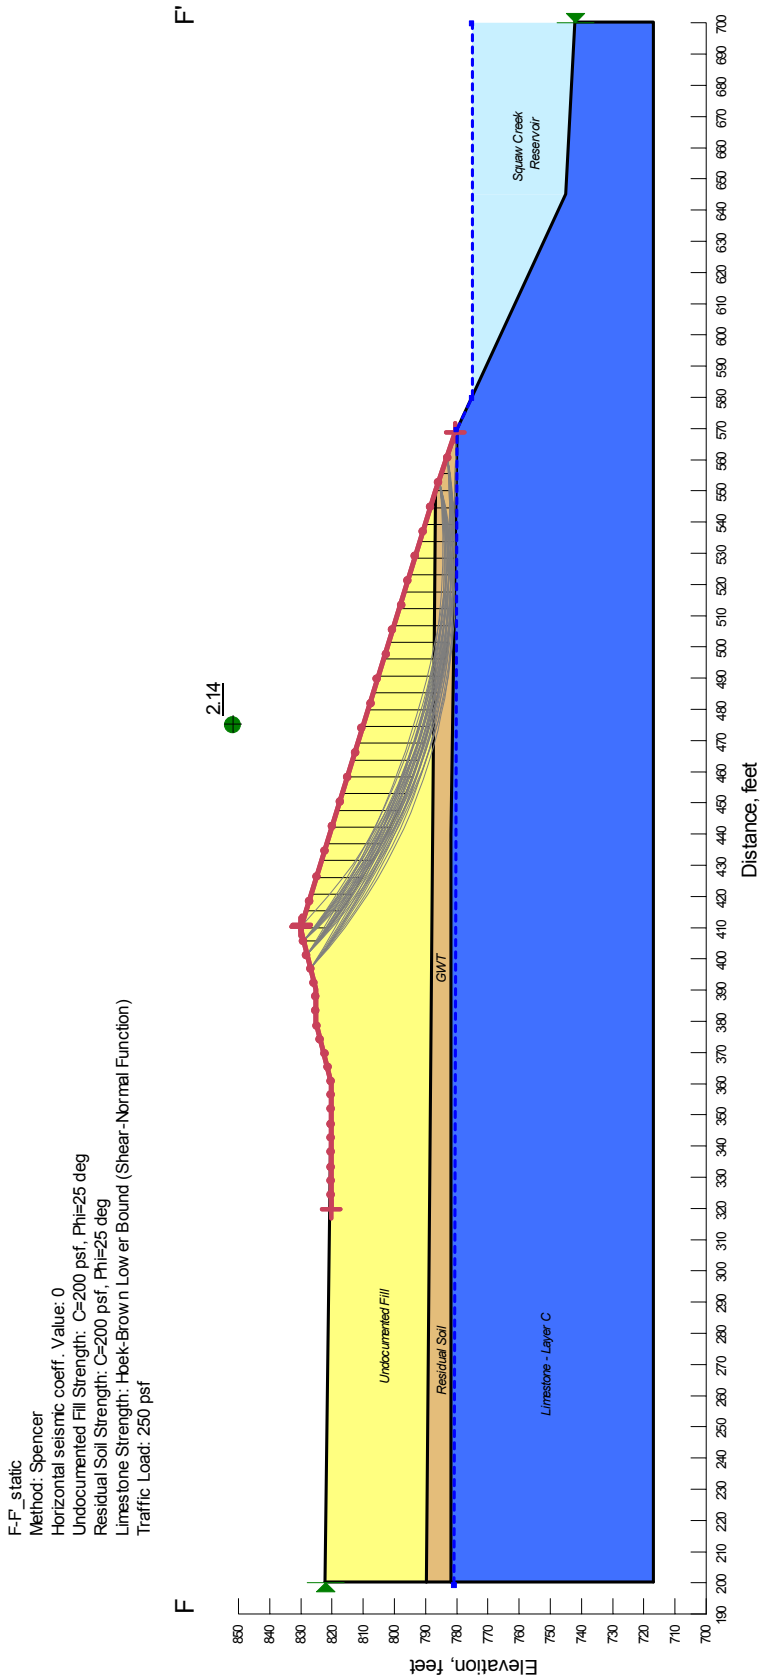

Static Stability Analysis- Cross Section F-F'
FIGURE 2.5.5-212 Rev 0

COMANCHE PEAK NUCLEAR POWER PLANT
UNITS 3 AND 4