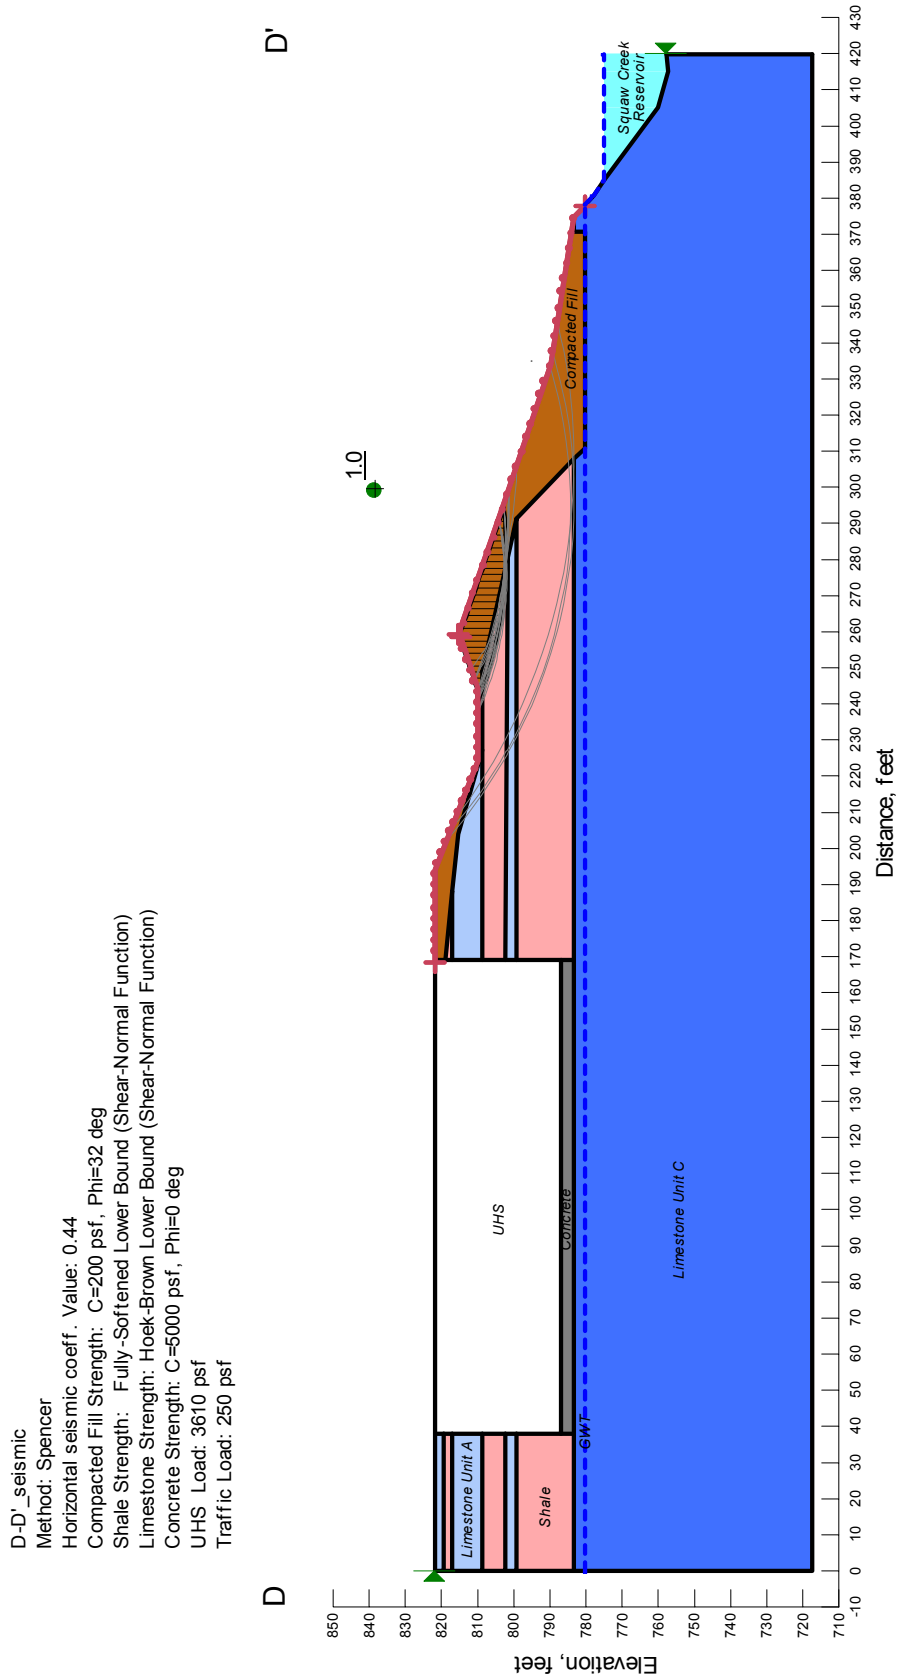

Seismic Stability Analysis- Cross Section D-D'
FIGURE 2.5.5-213 Rev 0

COMANCHE PEAK NUCLEAR POWER PLANT
UNITS 3 AND 4