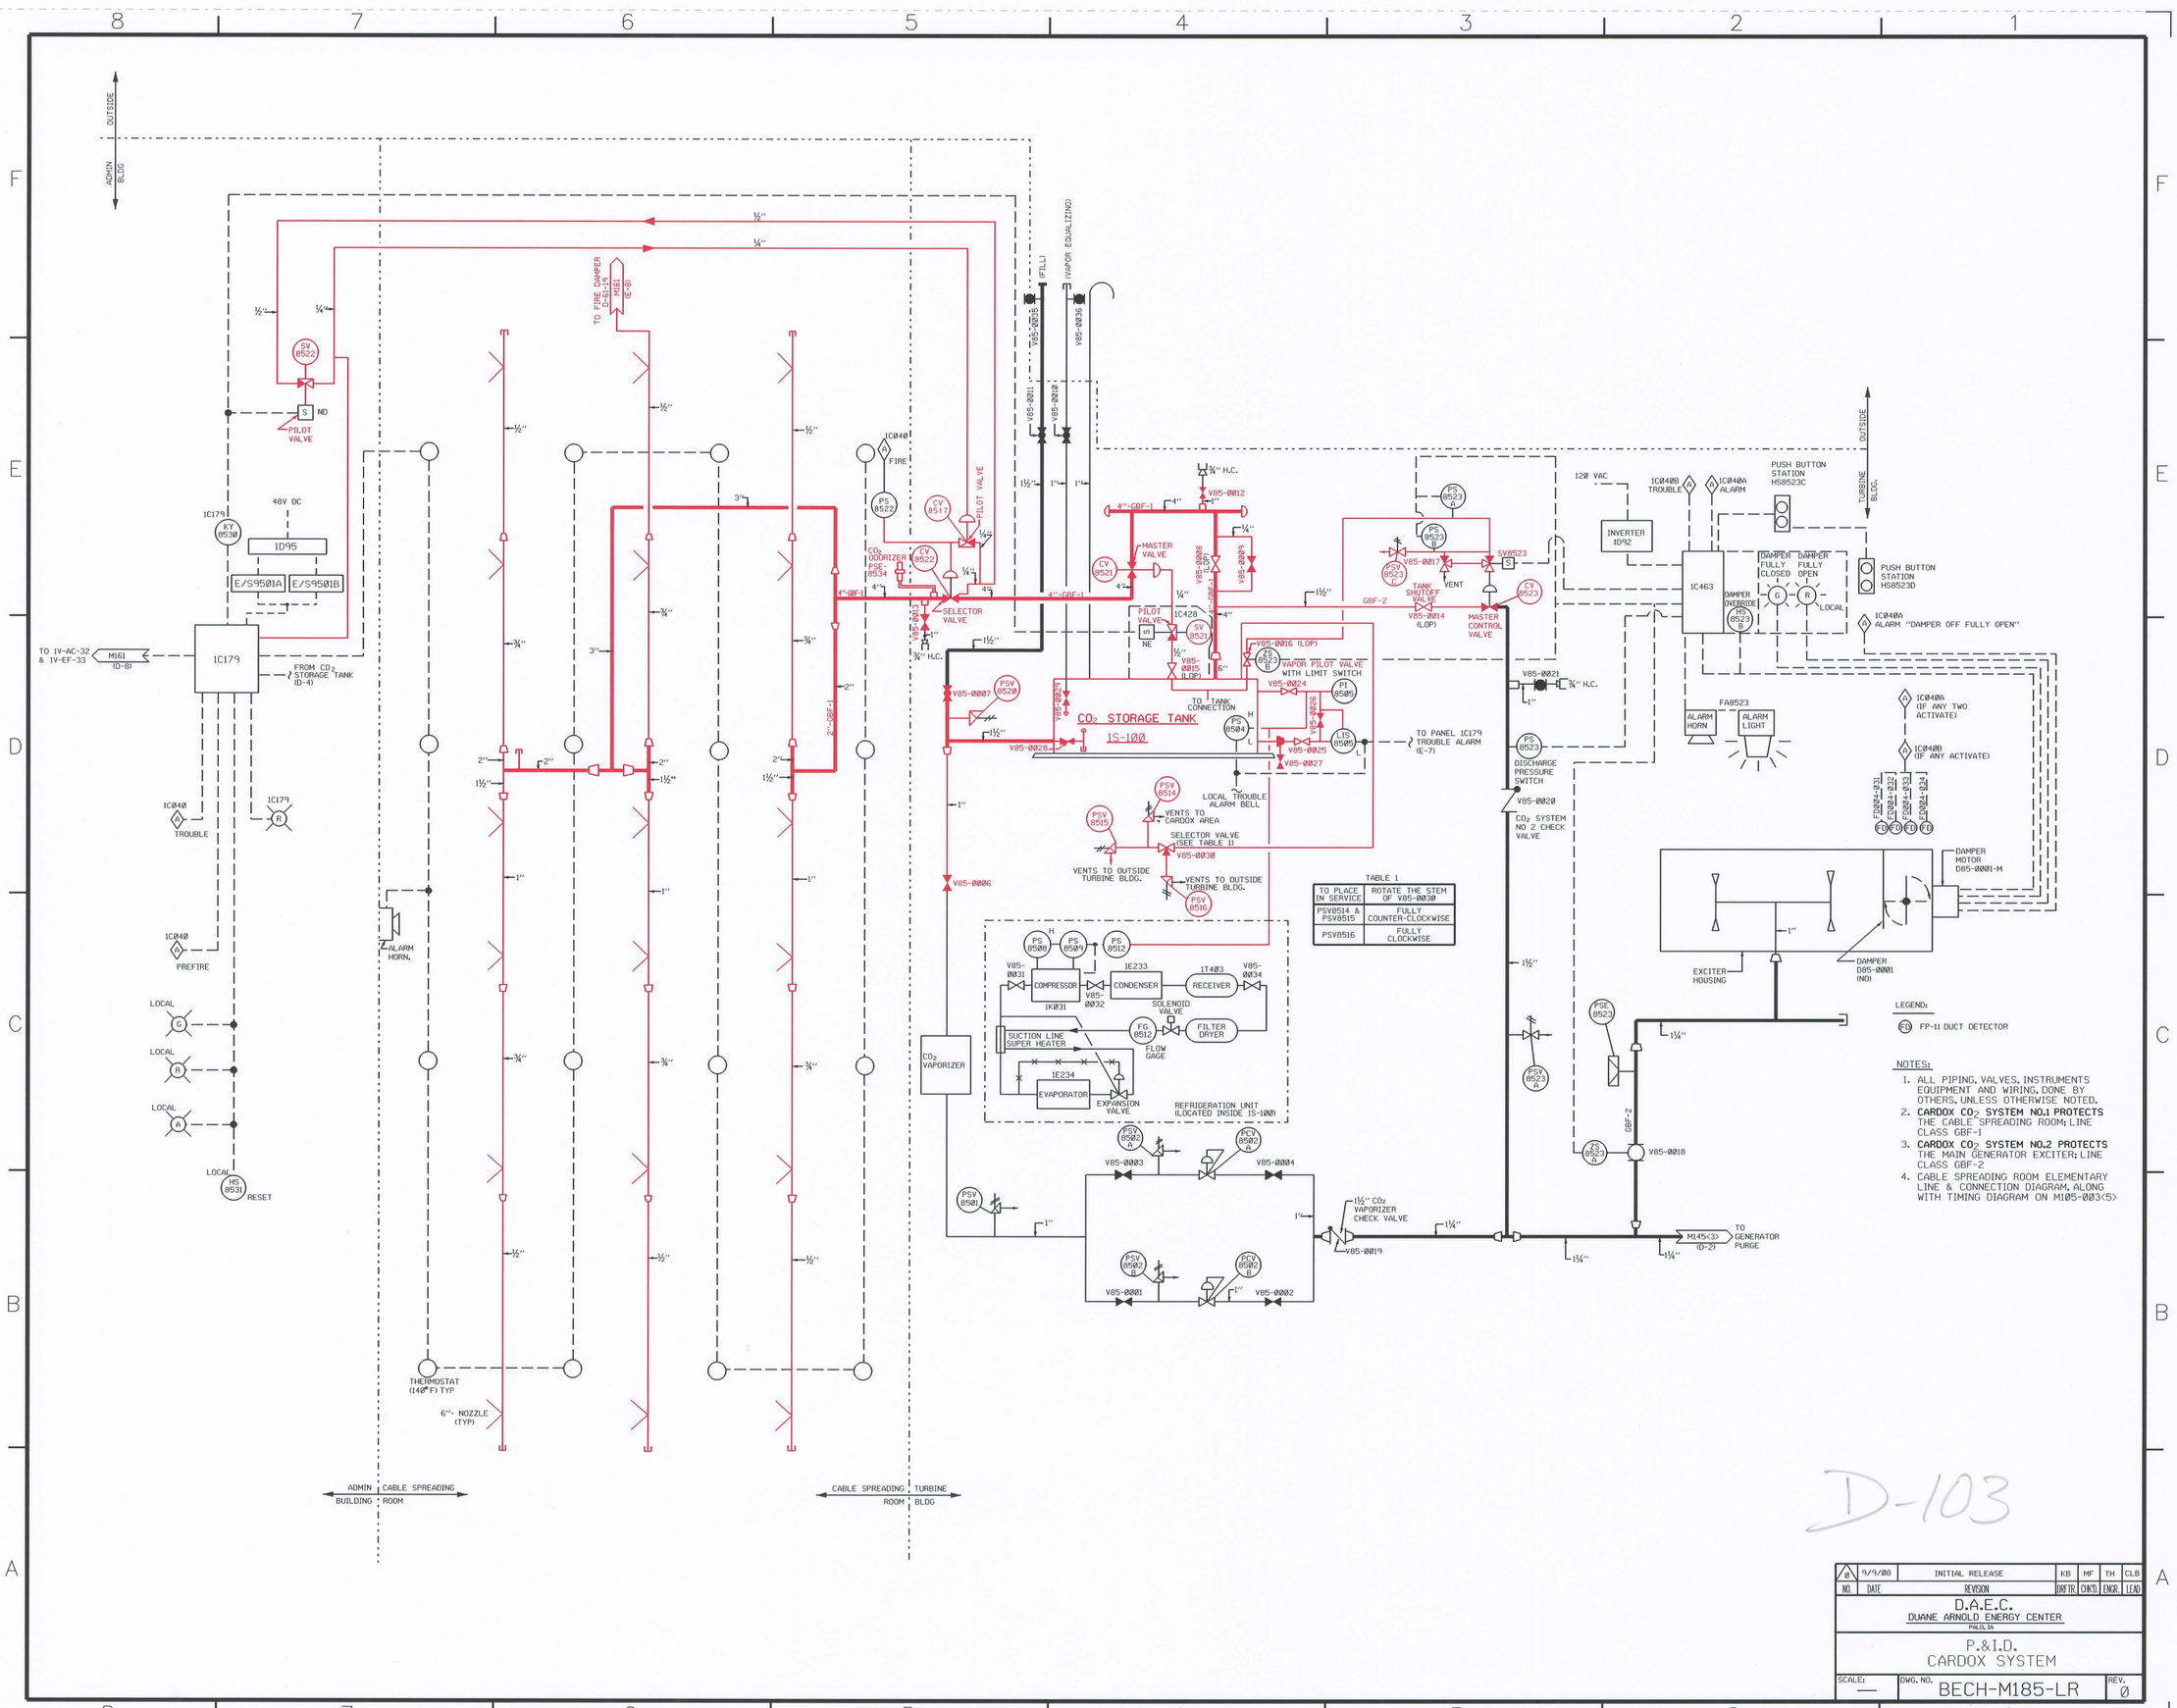


D-103

| NO. | DATE | REVISION | DRFTR | CHK'D | ENGR. | LEAD |
|---|---|---|---|---|---|---|
| A | 9/9/08 | INITIAL RELEASE | KB | MF | TH | CLB |

D.A.E.C.
DUANE ARNOLD ENERGY CENTER
P.N.O. IA

P.&I.D.
CARDOX SYSTEM

| SCALE: | DWG. NO. | REV. |
|---|---|---|
| — | BECH-M185-LR | Ø |

BASE P&ID REV 22

LR LEGEND:
- COMPONENTS IN SCOPE PER 10CFR54.4(a)(1) AND/OR (a)(3) AND SUBJECT TO AMR PER 54.21
- COMPONENTS NOT SUBJECT TO AMR
- COMPONENTS IN SCOPE PER 10CFR54.4(a)(2) AND SUBJECT TO AMR PER 54.21
- SYSTEM BOUNDARY INTERFACE 13.01 FIRE PROTECTION