Figure 8.2-2—{NMP3NPP New 345kV Swithchyard Single Line diagram}

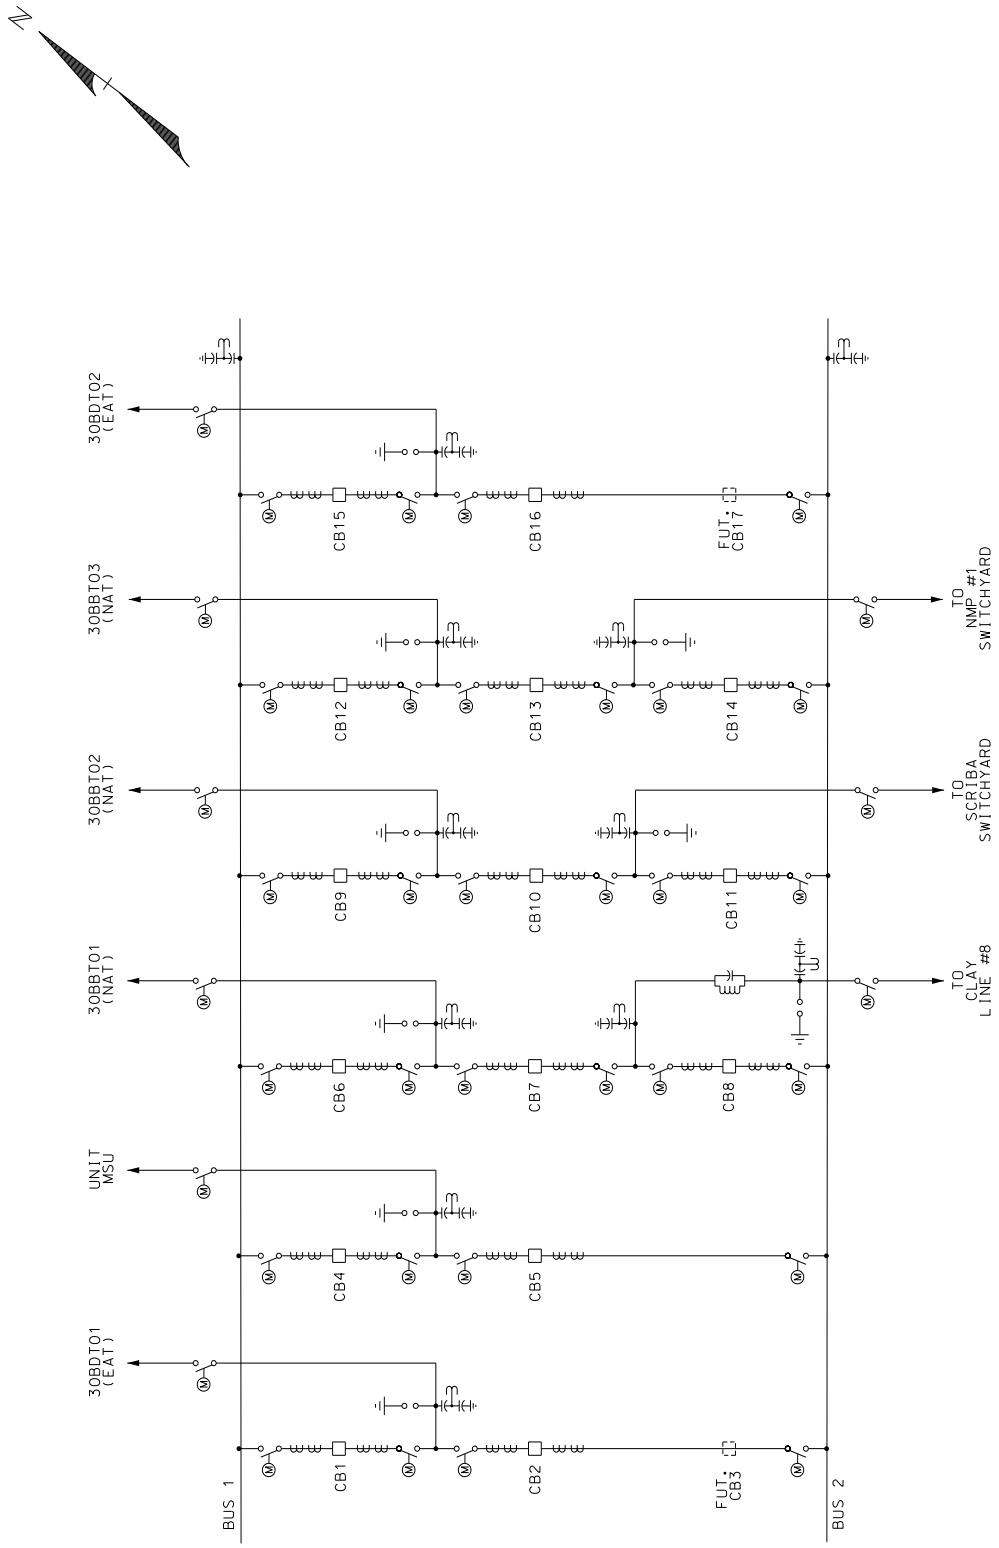

© 2008 UniStar Nuclear Services, LLC. All rights reserved.
COPYRIGHT PROTECTED