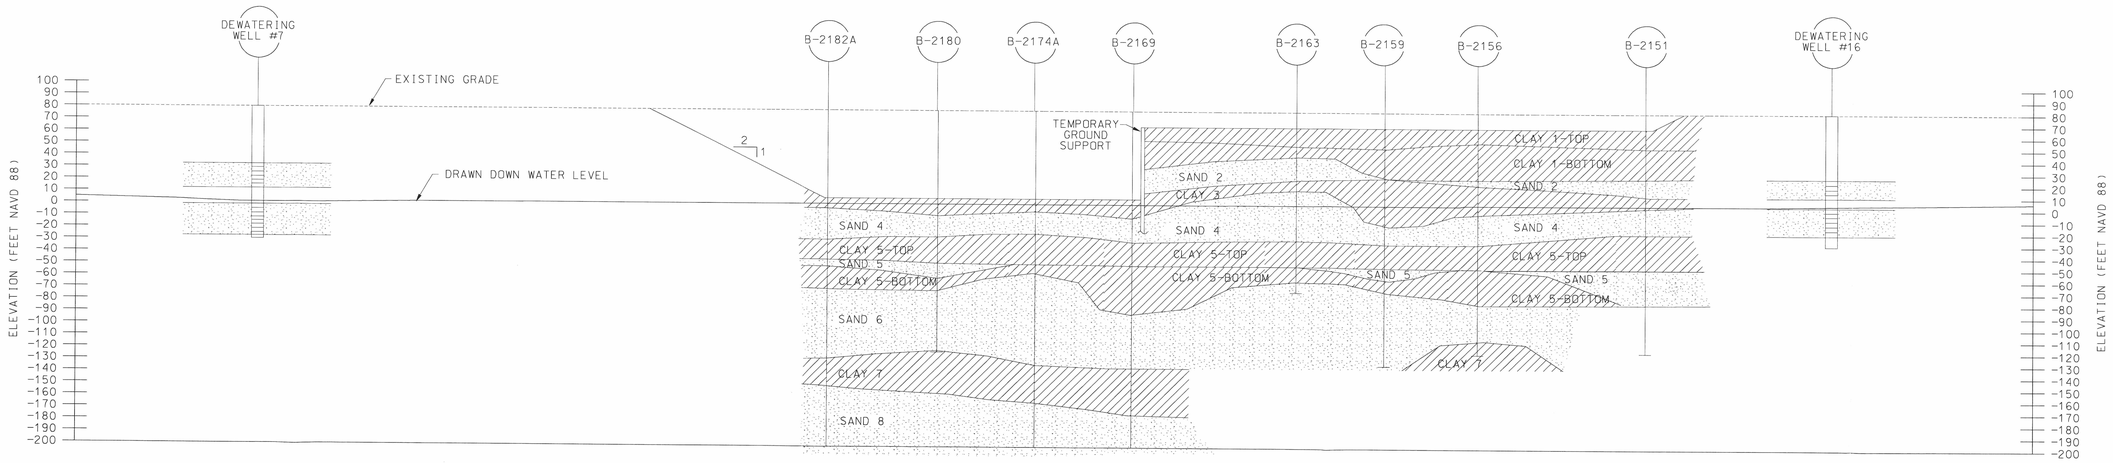

NOTE: THE WELL DEPTH AND SCREEN INTERVALS OF THE PUMPING WELLS ARE CONCEPTUAL AND WILL BE FURTHER REFINED DURING FINAL DETAILED ENGINEERING AND SELECTION OF DEWATERING CONTRACTOR.

SECTION A
000-CE-0010-00006

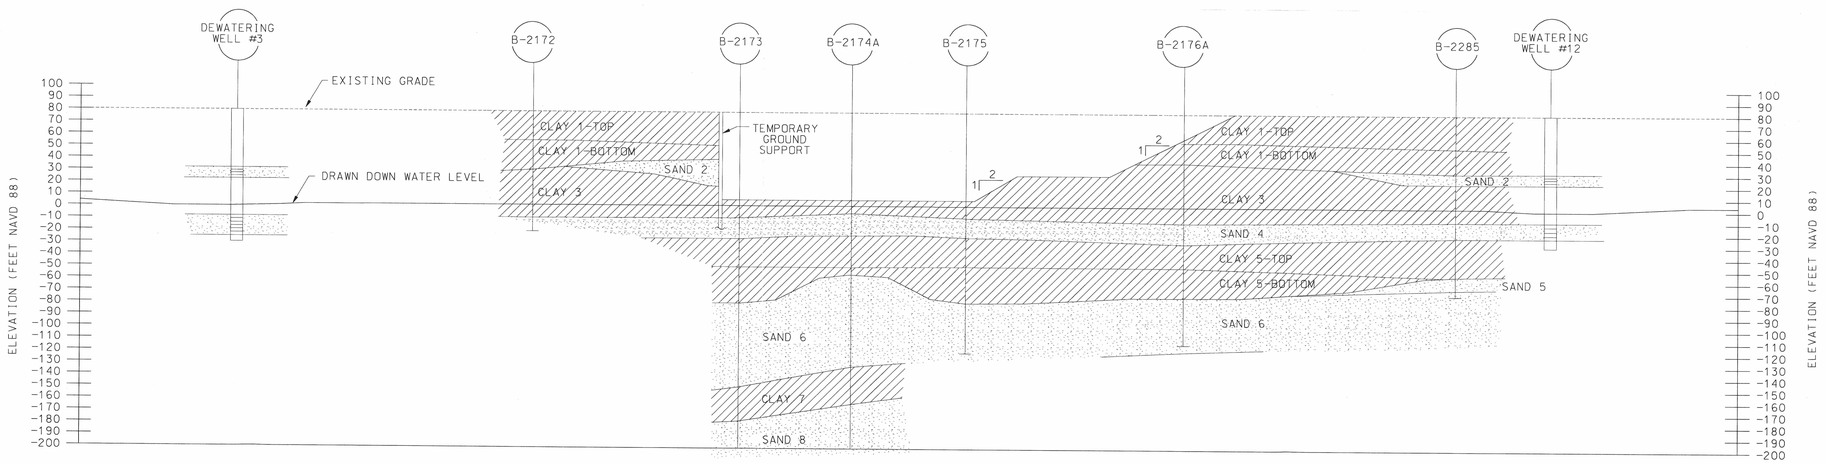

NOTE: THE WELL DEPTH AND SCREEN INTERVALS OF THE PUMPING WELLS ARE CONCEPTUAL AND WILL BE FURTHER REFINED DURING FINAL DETAILED ENGINEERING AND SELECTION OF DEWATERING CONTRACTOR.

SECTION B
000-CE-0010-00006

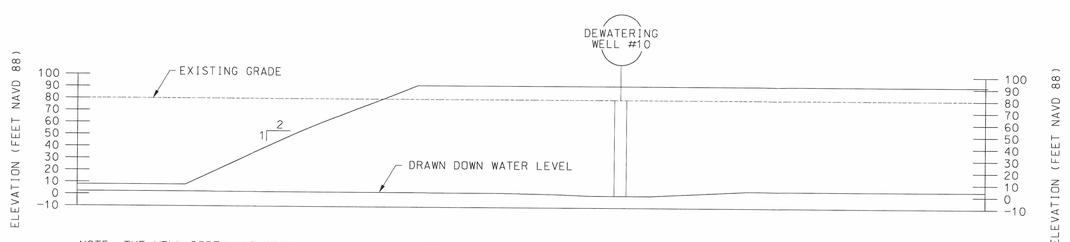

NOTE: THE WELL DEPTH AND SCREEN INTERVALS OF THE PUMPING WELLS ARE CONCEPTUAL AND WILL BE FURTHER REFINED DURING FINAL DETAILED ENGINEERING AND SELECTION OF DEWATERING CONTRACTOR.

SECTION C
000-CE-0010-00006

0 50' 100' 200'
SCALE: 1" = 50'

FIGURE 2 - DEWATERING SECTIONS

D-02