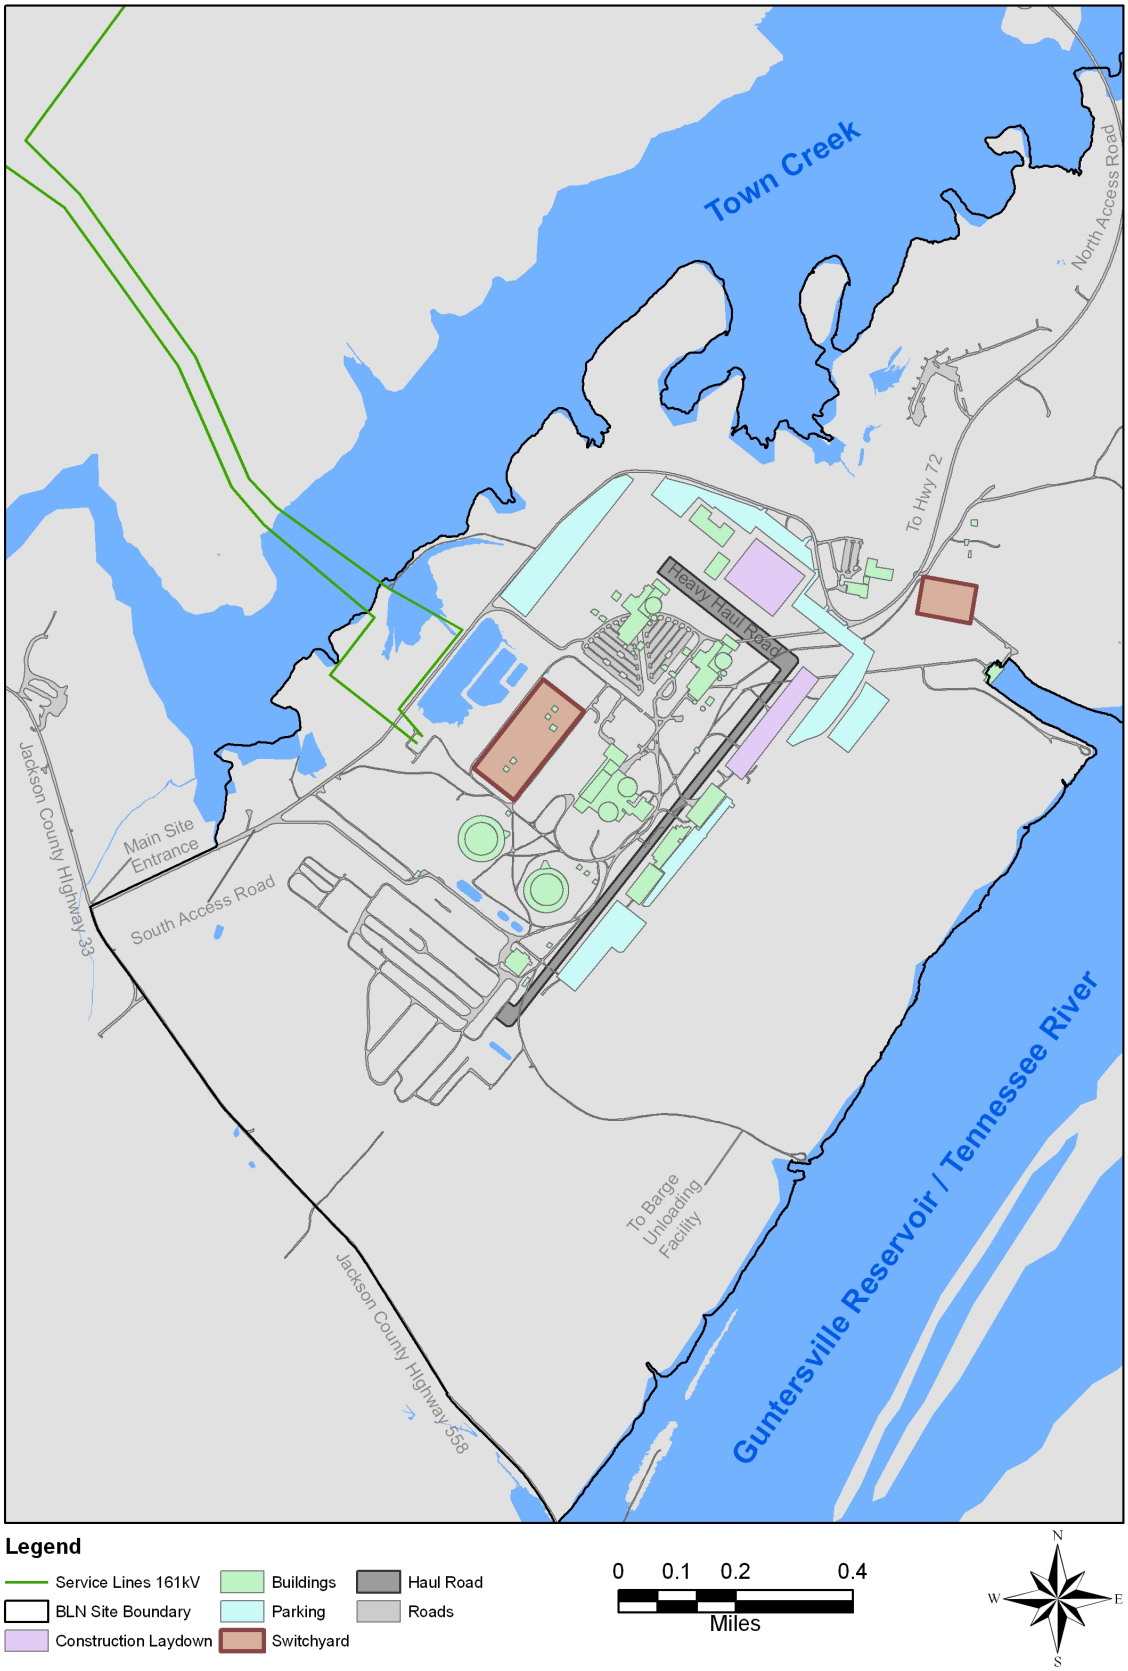


**FIGURE 4.1-1**
**Detailed Site Plot Plan with Construction Laydown Areas and Service Line Locations**