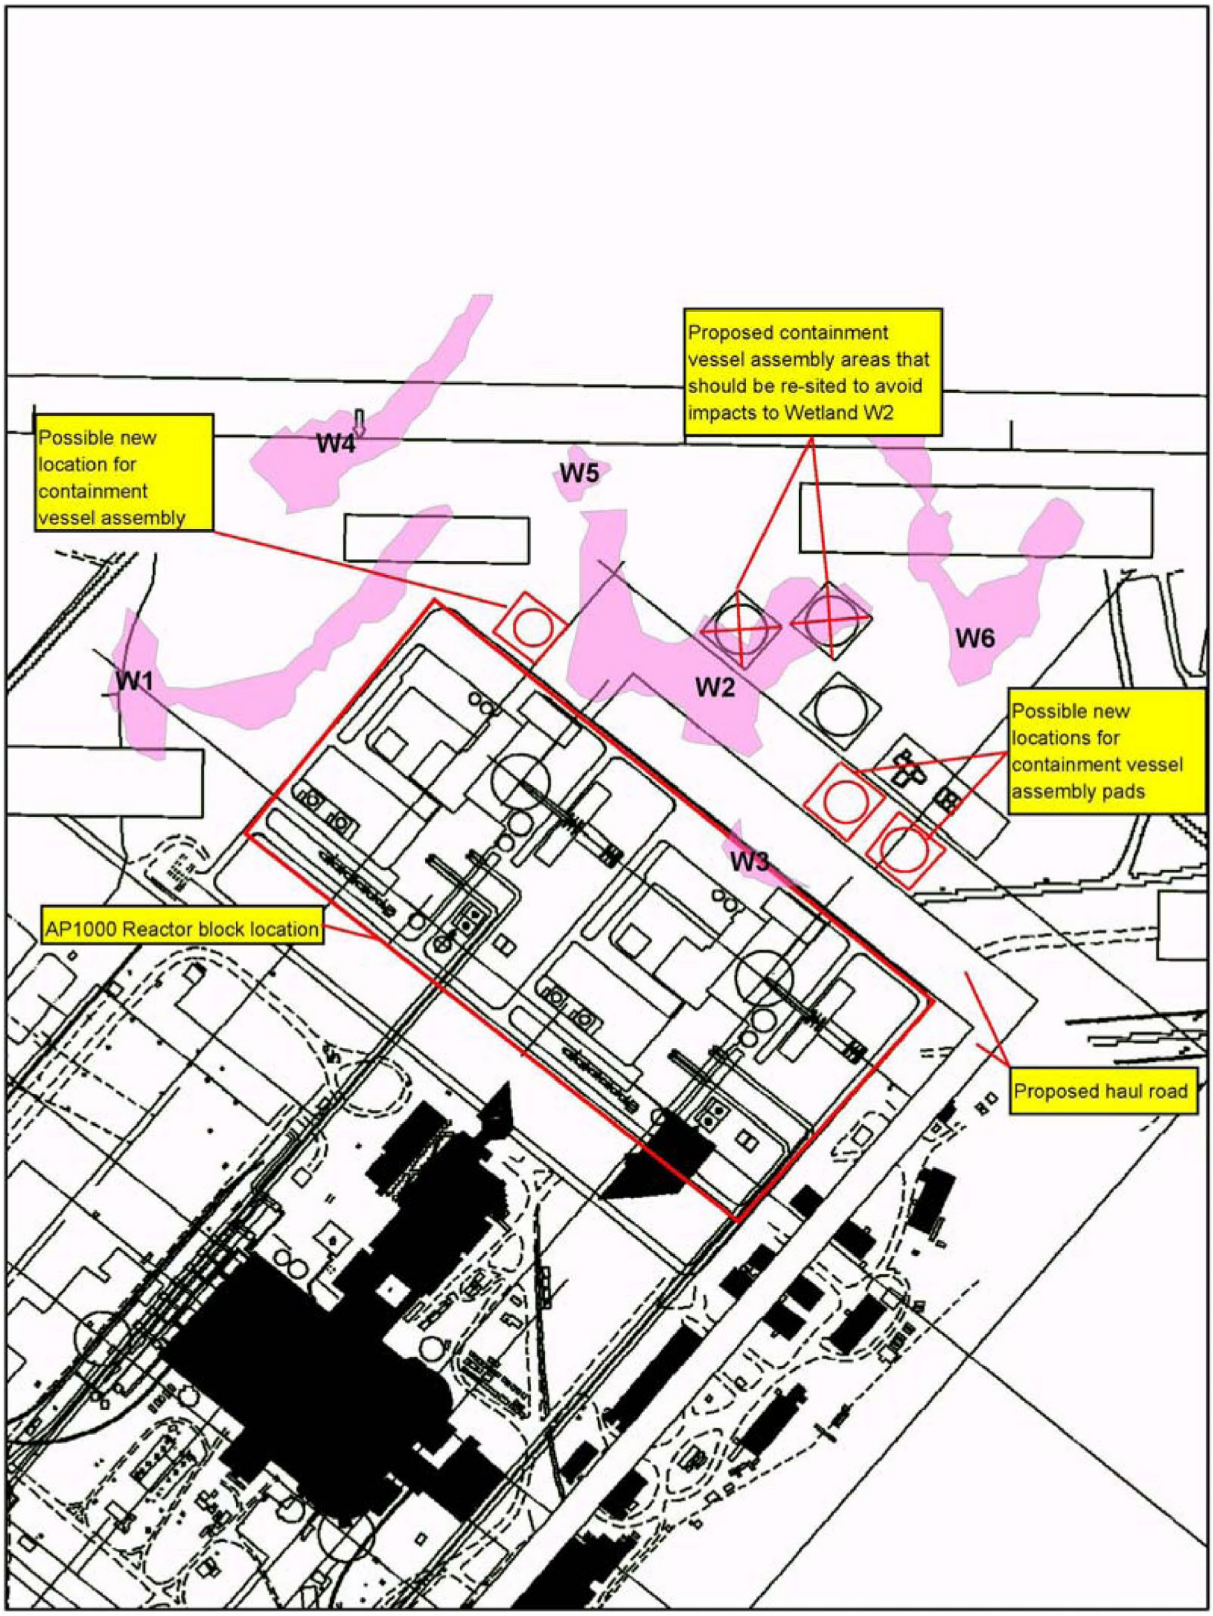

FIGURE 4.2-3
Alternate Containment Vessel Assembly Pad Locations to Minimize Impacts to Wetland W2, BLN AP1000 Construction Site